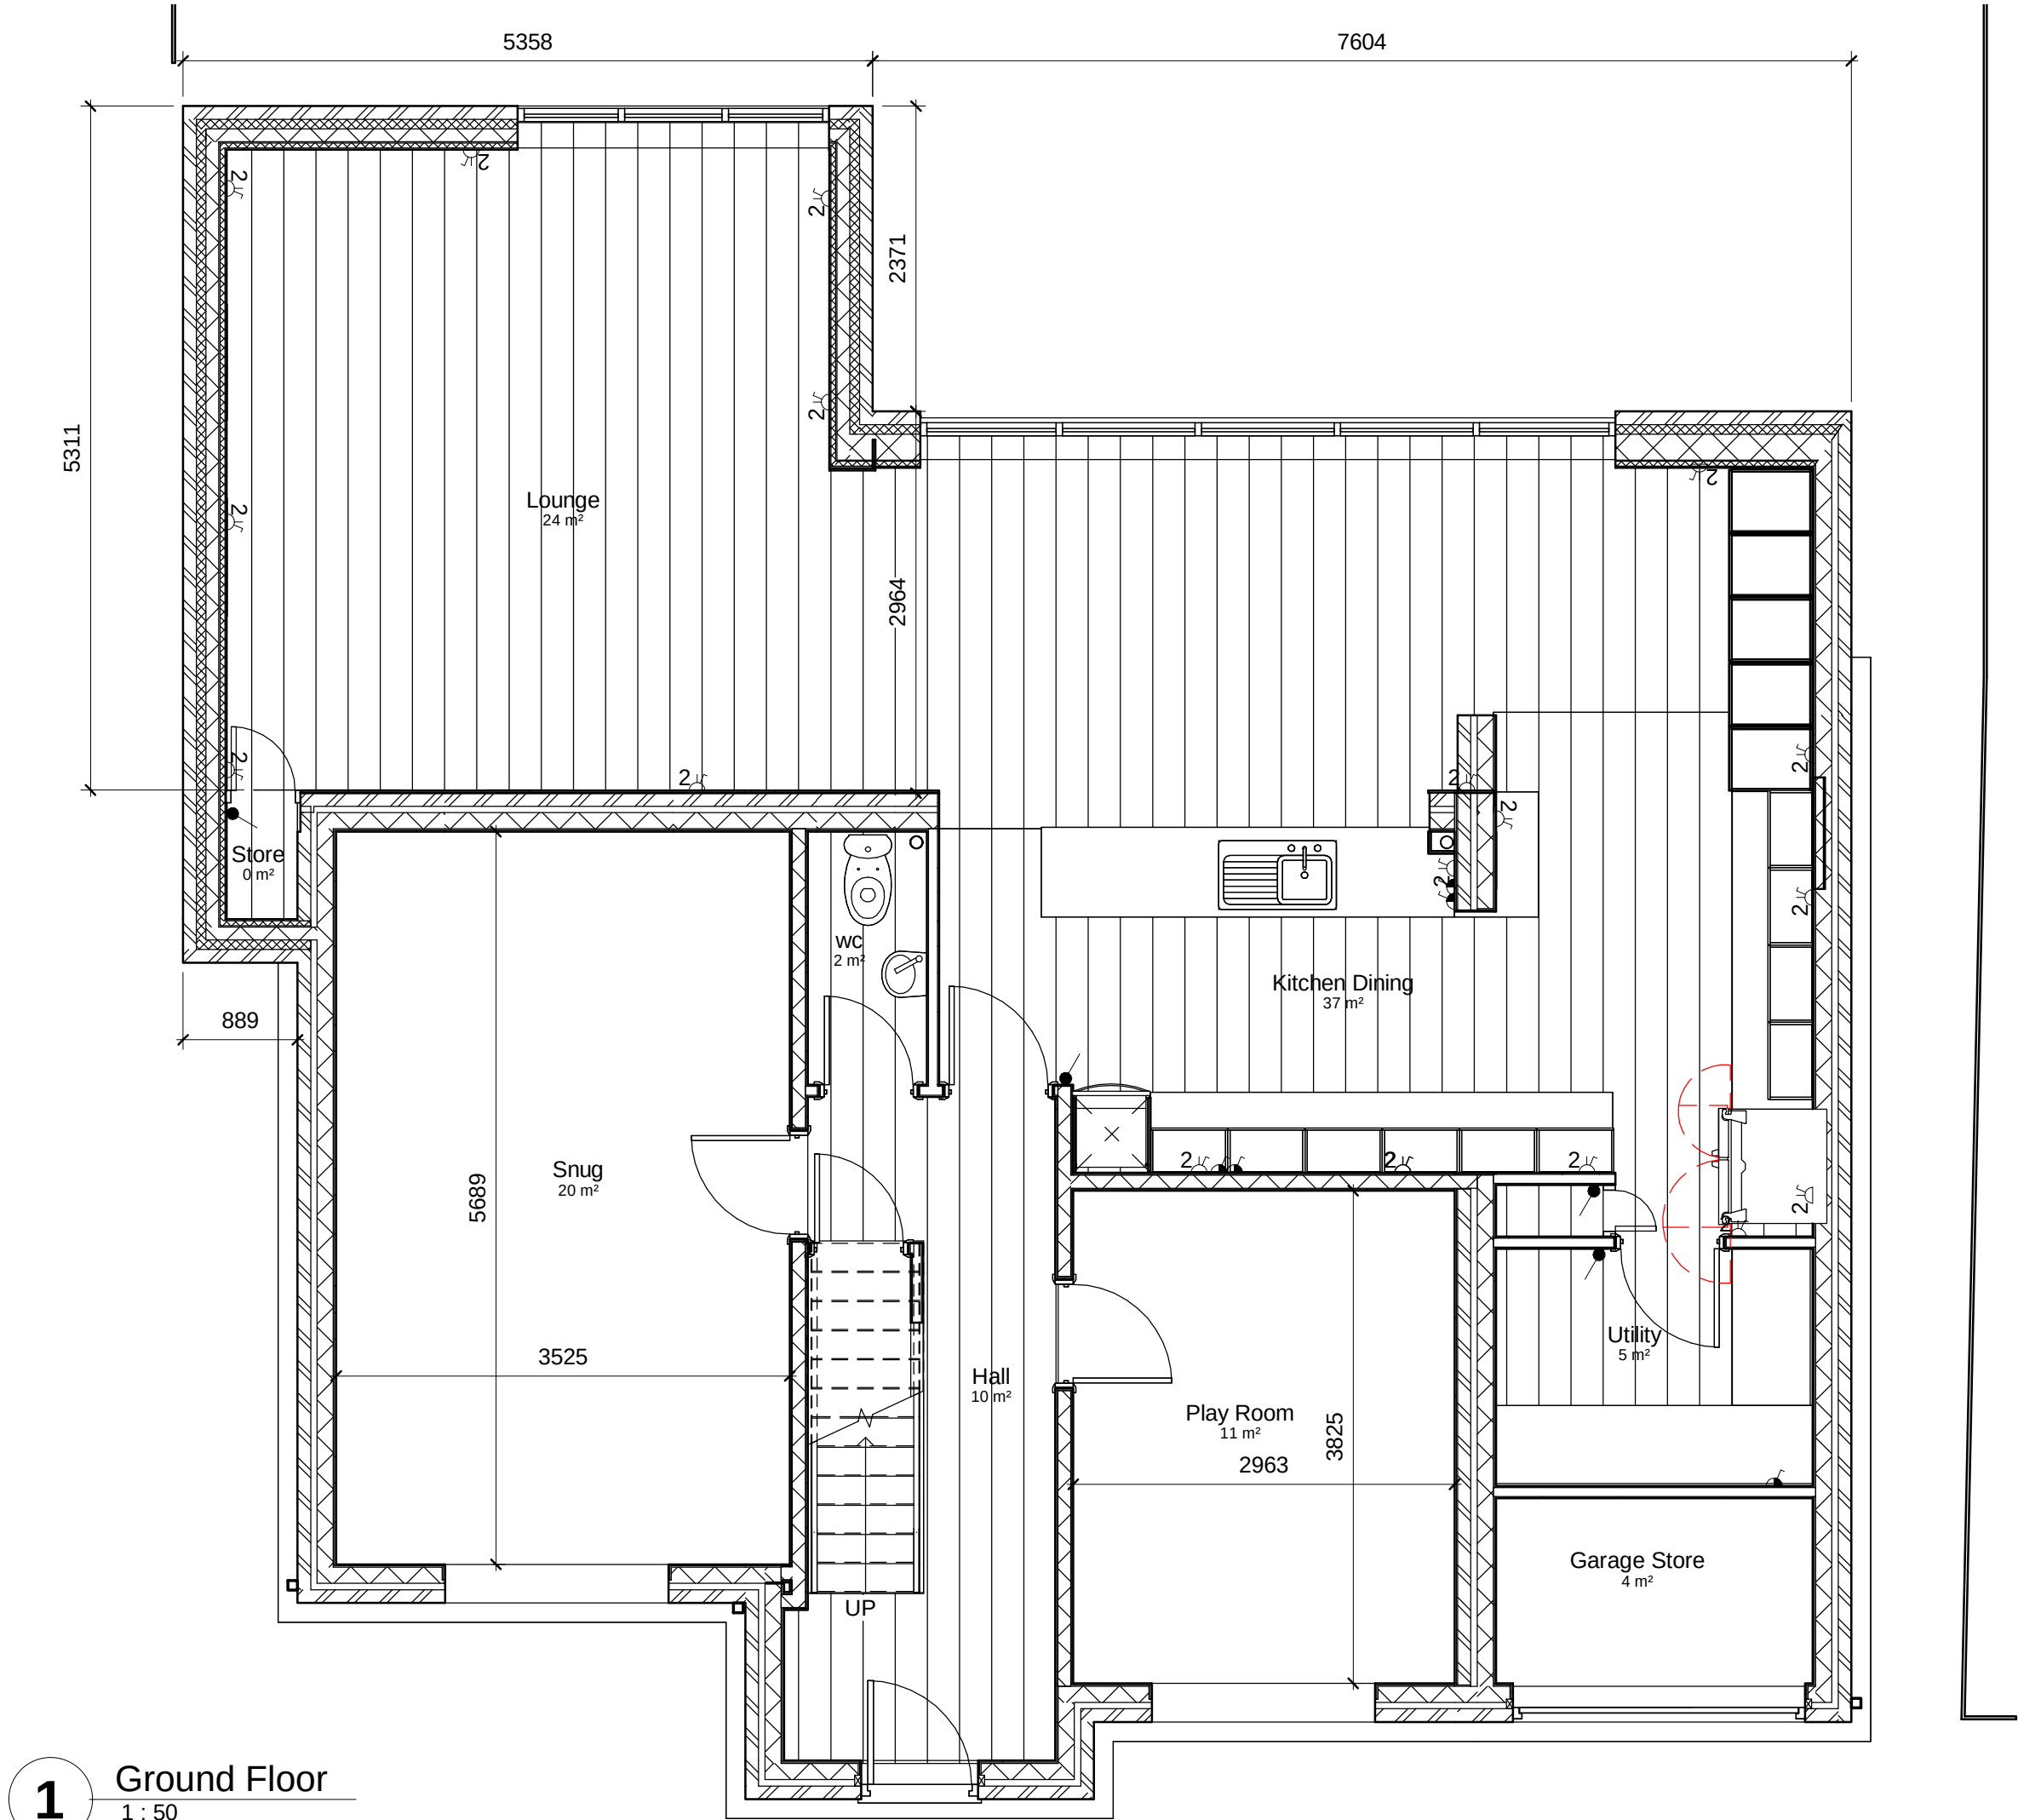


Rev	Description	By	Check	Date
-----	-------------	----	-------	------

Hyphen

3 Charlecote Mews
Staple Gardens
Winchester, SO23 8SR
+44 1962 835500
info@hyphen.archi

Client

Mrs H Luck

Project

20 Stanier Way

Drawing

Ground Floor Proposed

Scale Date Author Checked

1 : 50 @A3 Issue Date Author Checker

Workstage Status

TENDER

Hyphen Project No Project / Drawing No Revision

7142 7142-A102

Do not scale from this drawing.
Report any discrepancies to the author.
© The Hyphen Group Ltd