




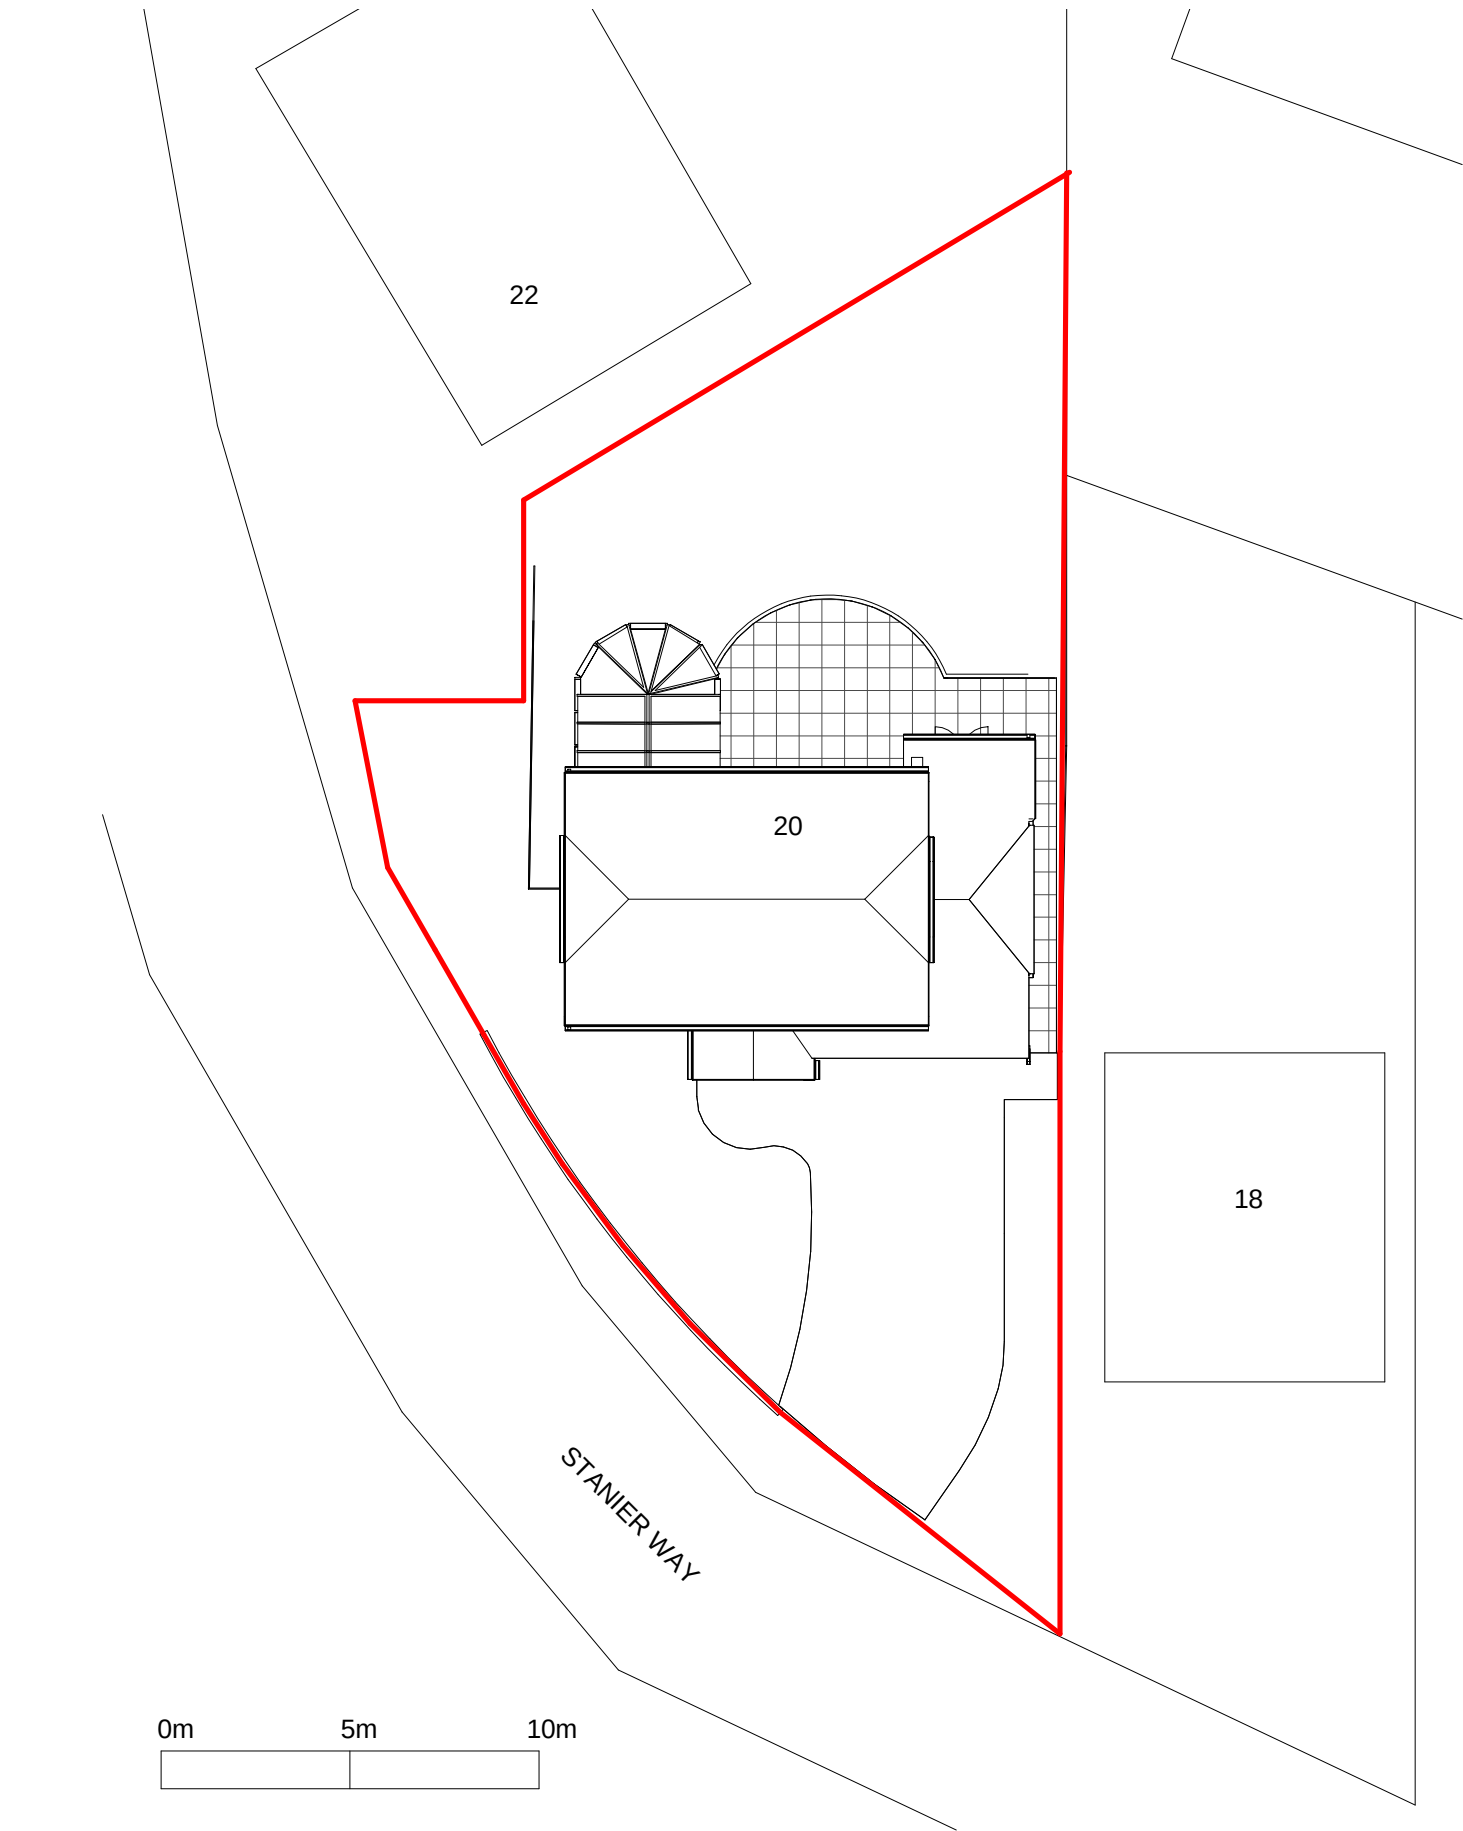

2 Site As Existing
1 : 200

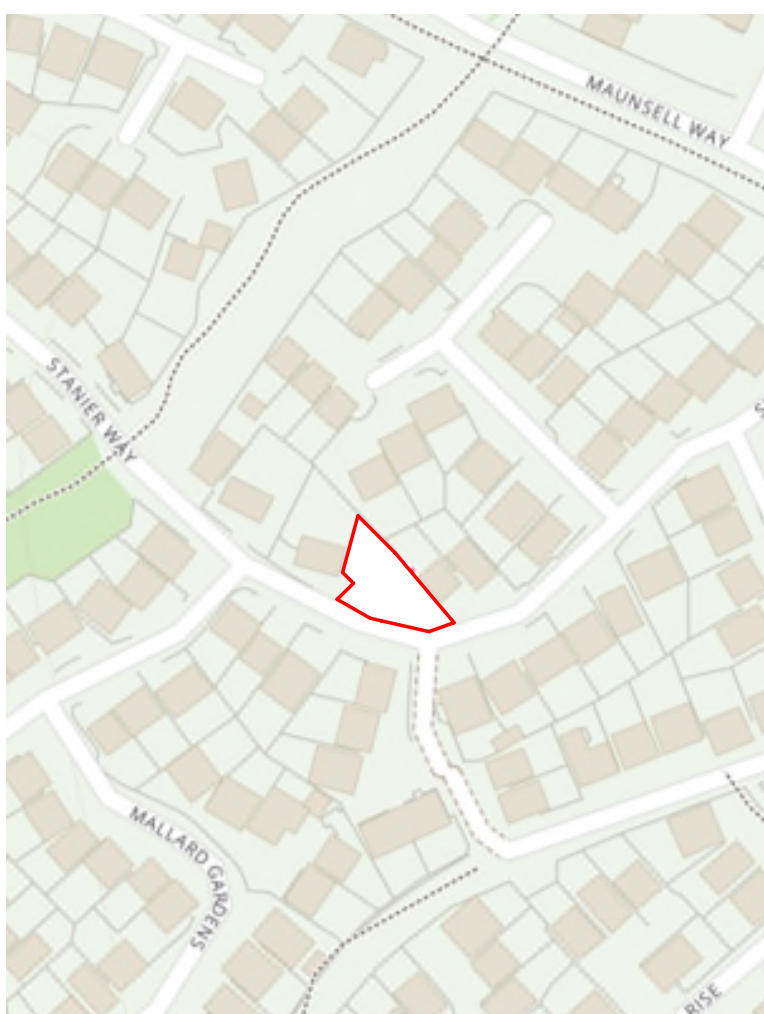

1 Location Plan
1 : 2000

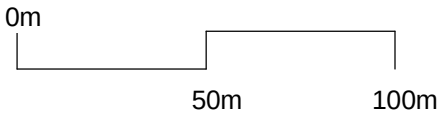

Rev	Description	By	Check	Date
-----	-------------	----	-------	------

Hyphen
3 Charlecote Mews
Staple Gardens
Winchester, SO23 8SR
+44 1962 835500
info@hyphen.archi

Client
Mrs H Luck

Project
20 Stanier Way

Drawing
Location Plan

Scale	Date	Author	Checked
As indicated @A3	Issue Date	TL	-
Workstage	Status		
-	PLANNING		

Hyphen Project No	Project / Drawing No	Revision
7142		7142-A111

Scale only for planning purposes
Report any discrepancies to the author.
© The Hyphen Group Ltd