


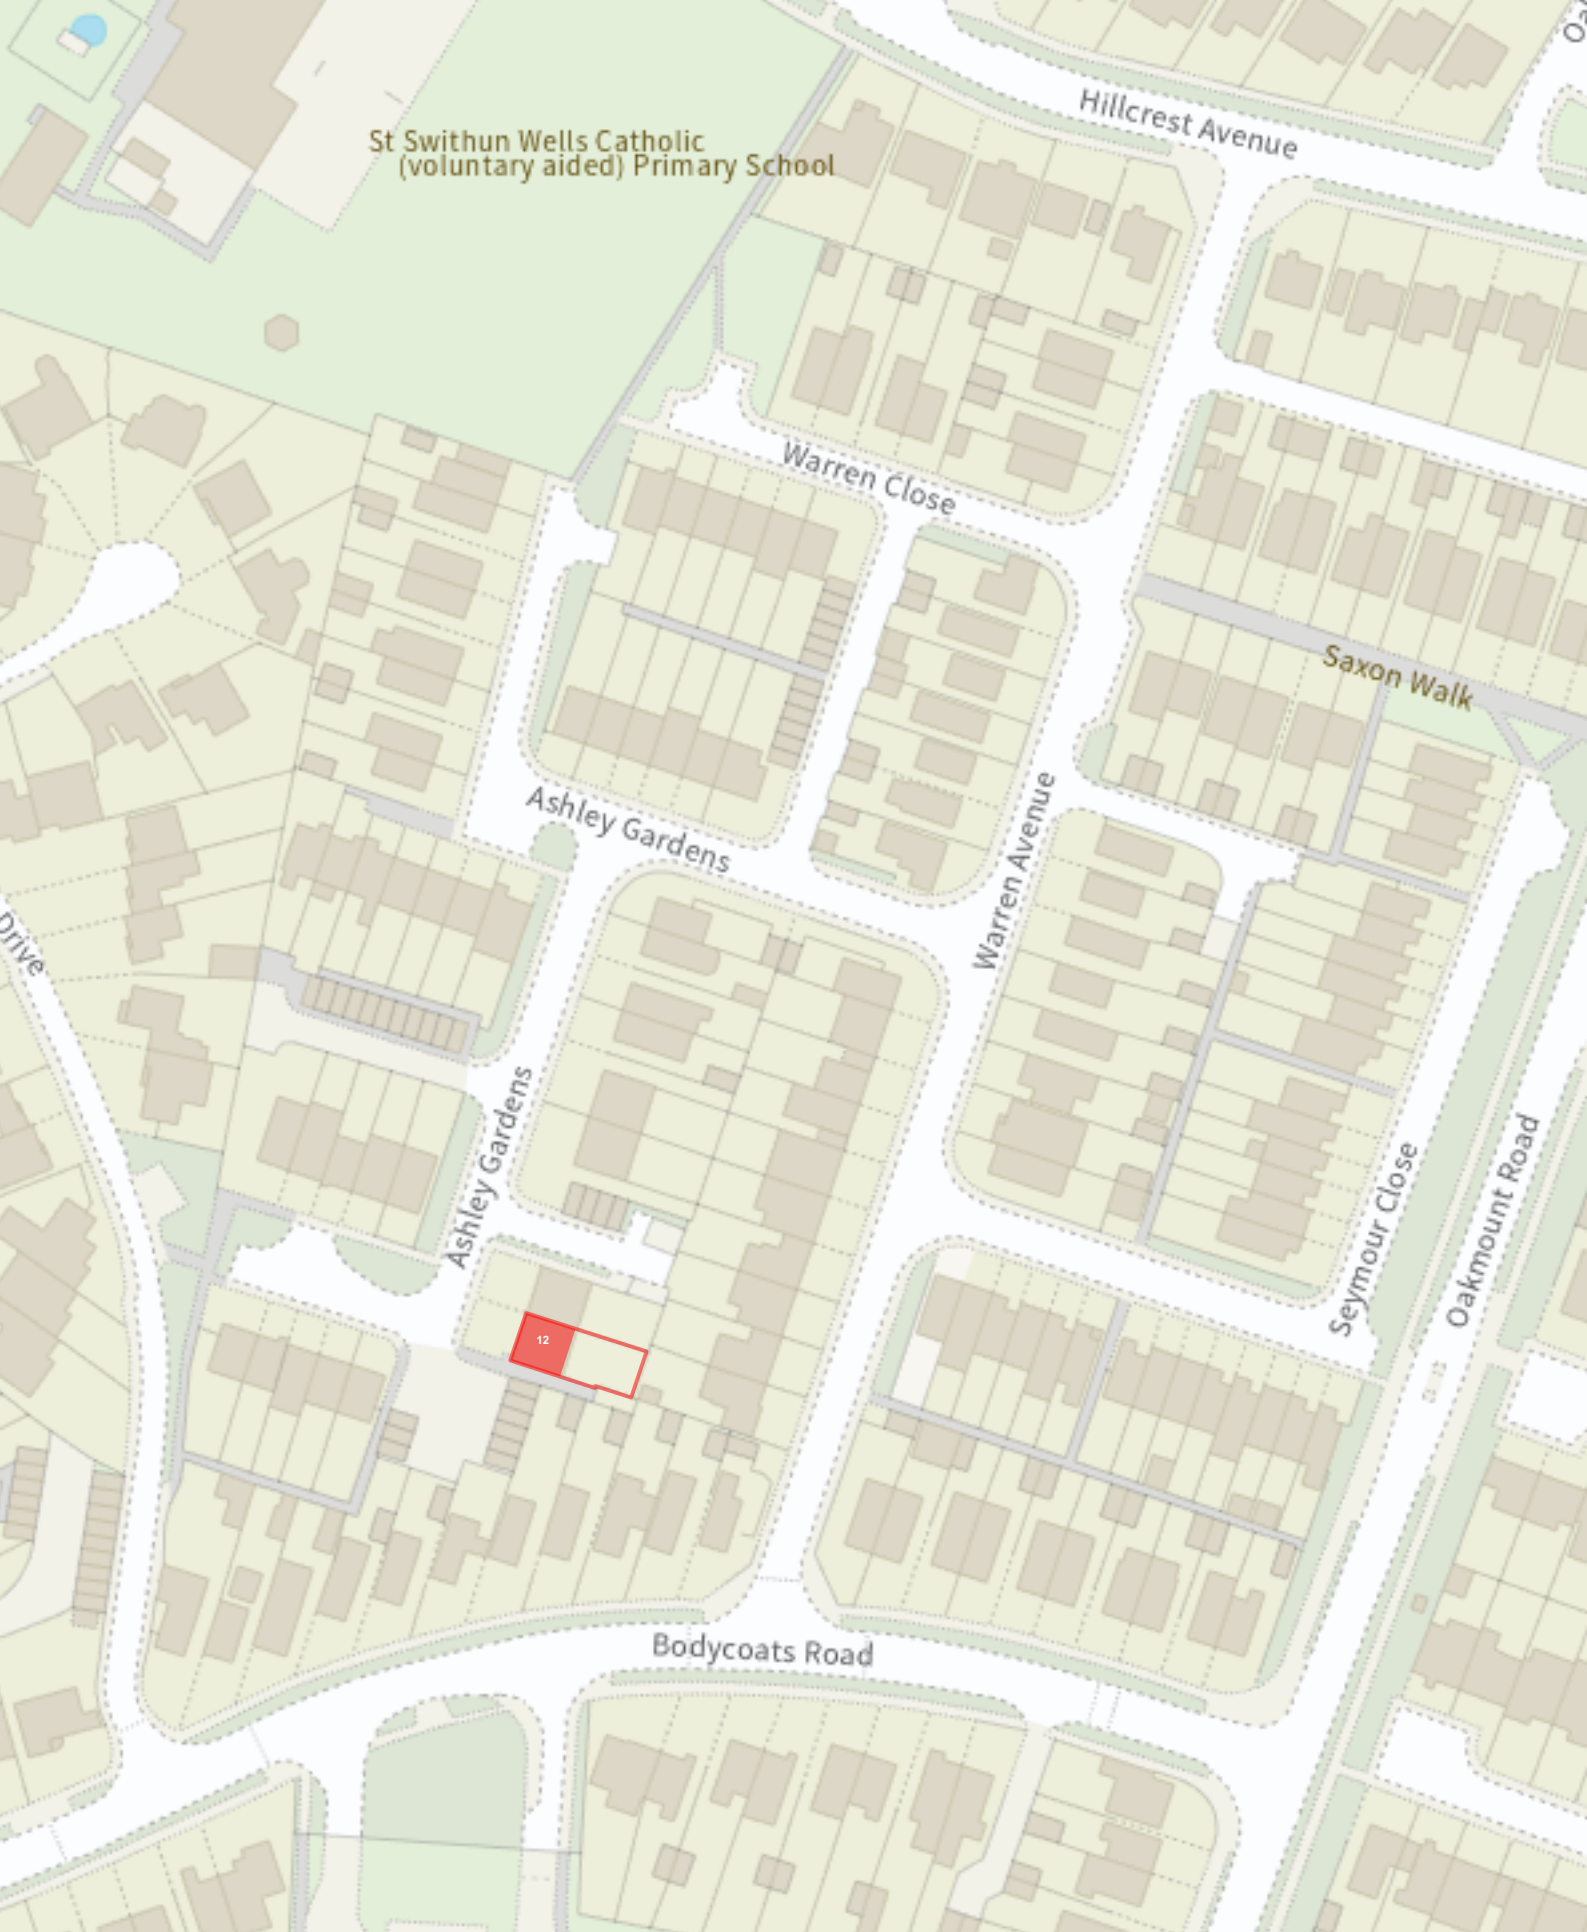

Application No	H/23/948818
Desription	Two Sheds in Back Garden
Site	12 ASHLEY GARDENS CHANDLER'S FORD EASTLEIGH SO53 2JH



Applicant	Ms Grace Wilcox
Drawing	Location Plan
Drawing Number	SK12032023-01 1:1250 @A4
Scale	