




Application No H/23/948818

Description Two Sheds in Back Garden

Site 12 ASHLEY GARDENS
CHANDLER'S FORD
EASTLEIGH
SO53 2JH

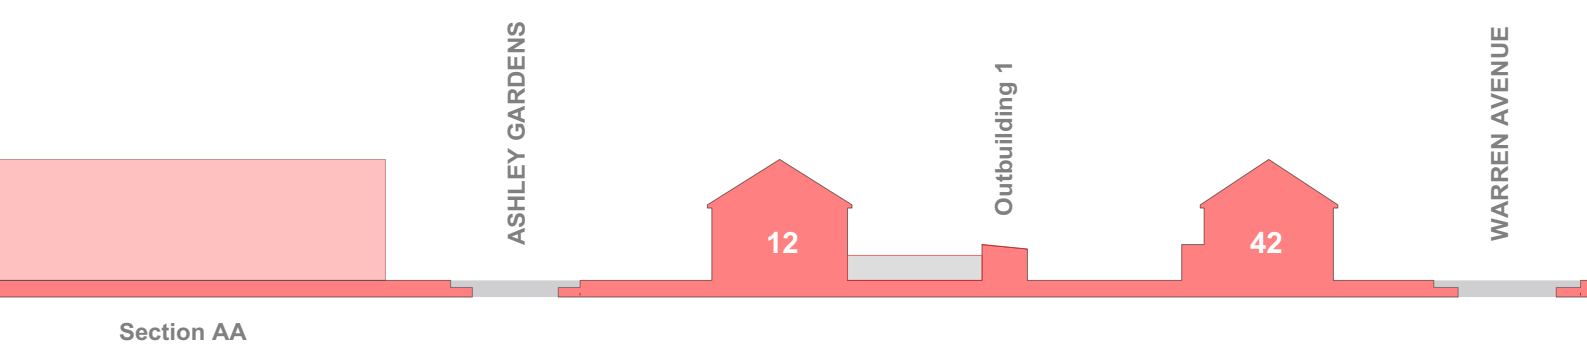

Applicant Ms Grace Wilcox

Drawing Block Plan & Section

Drawing Number SK12032023 - 02

Scale 1:500 @A4