
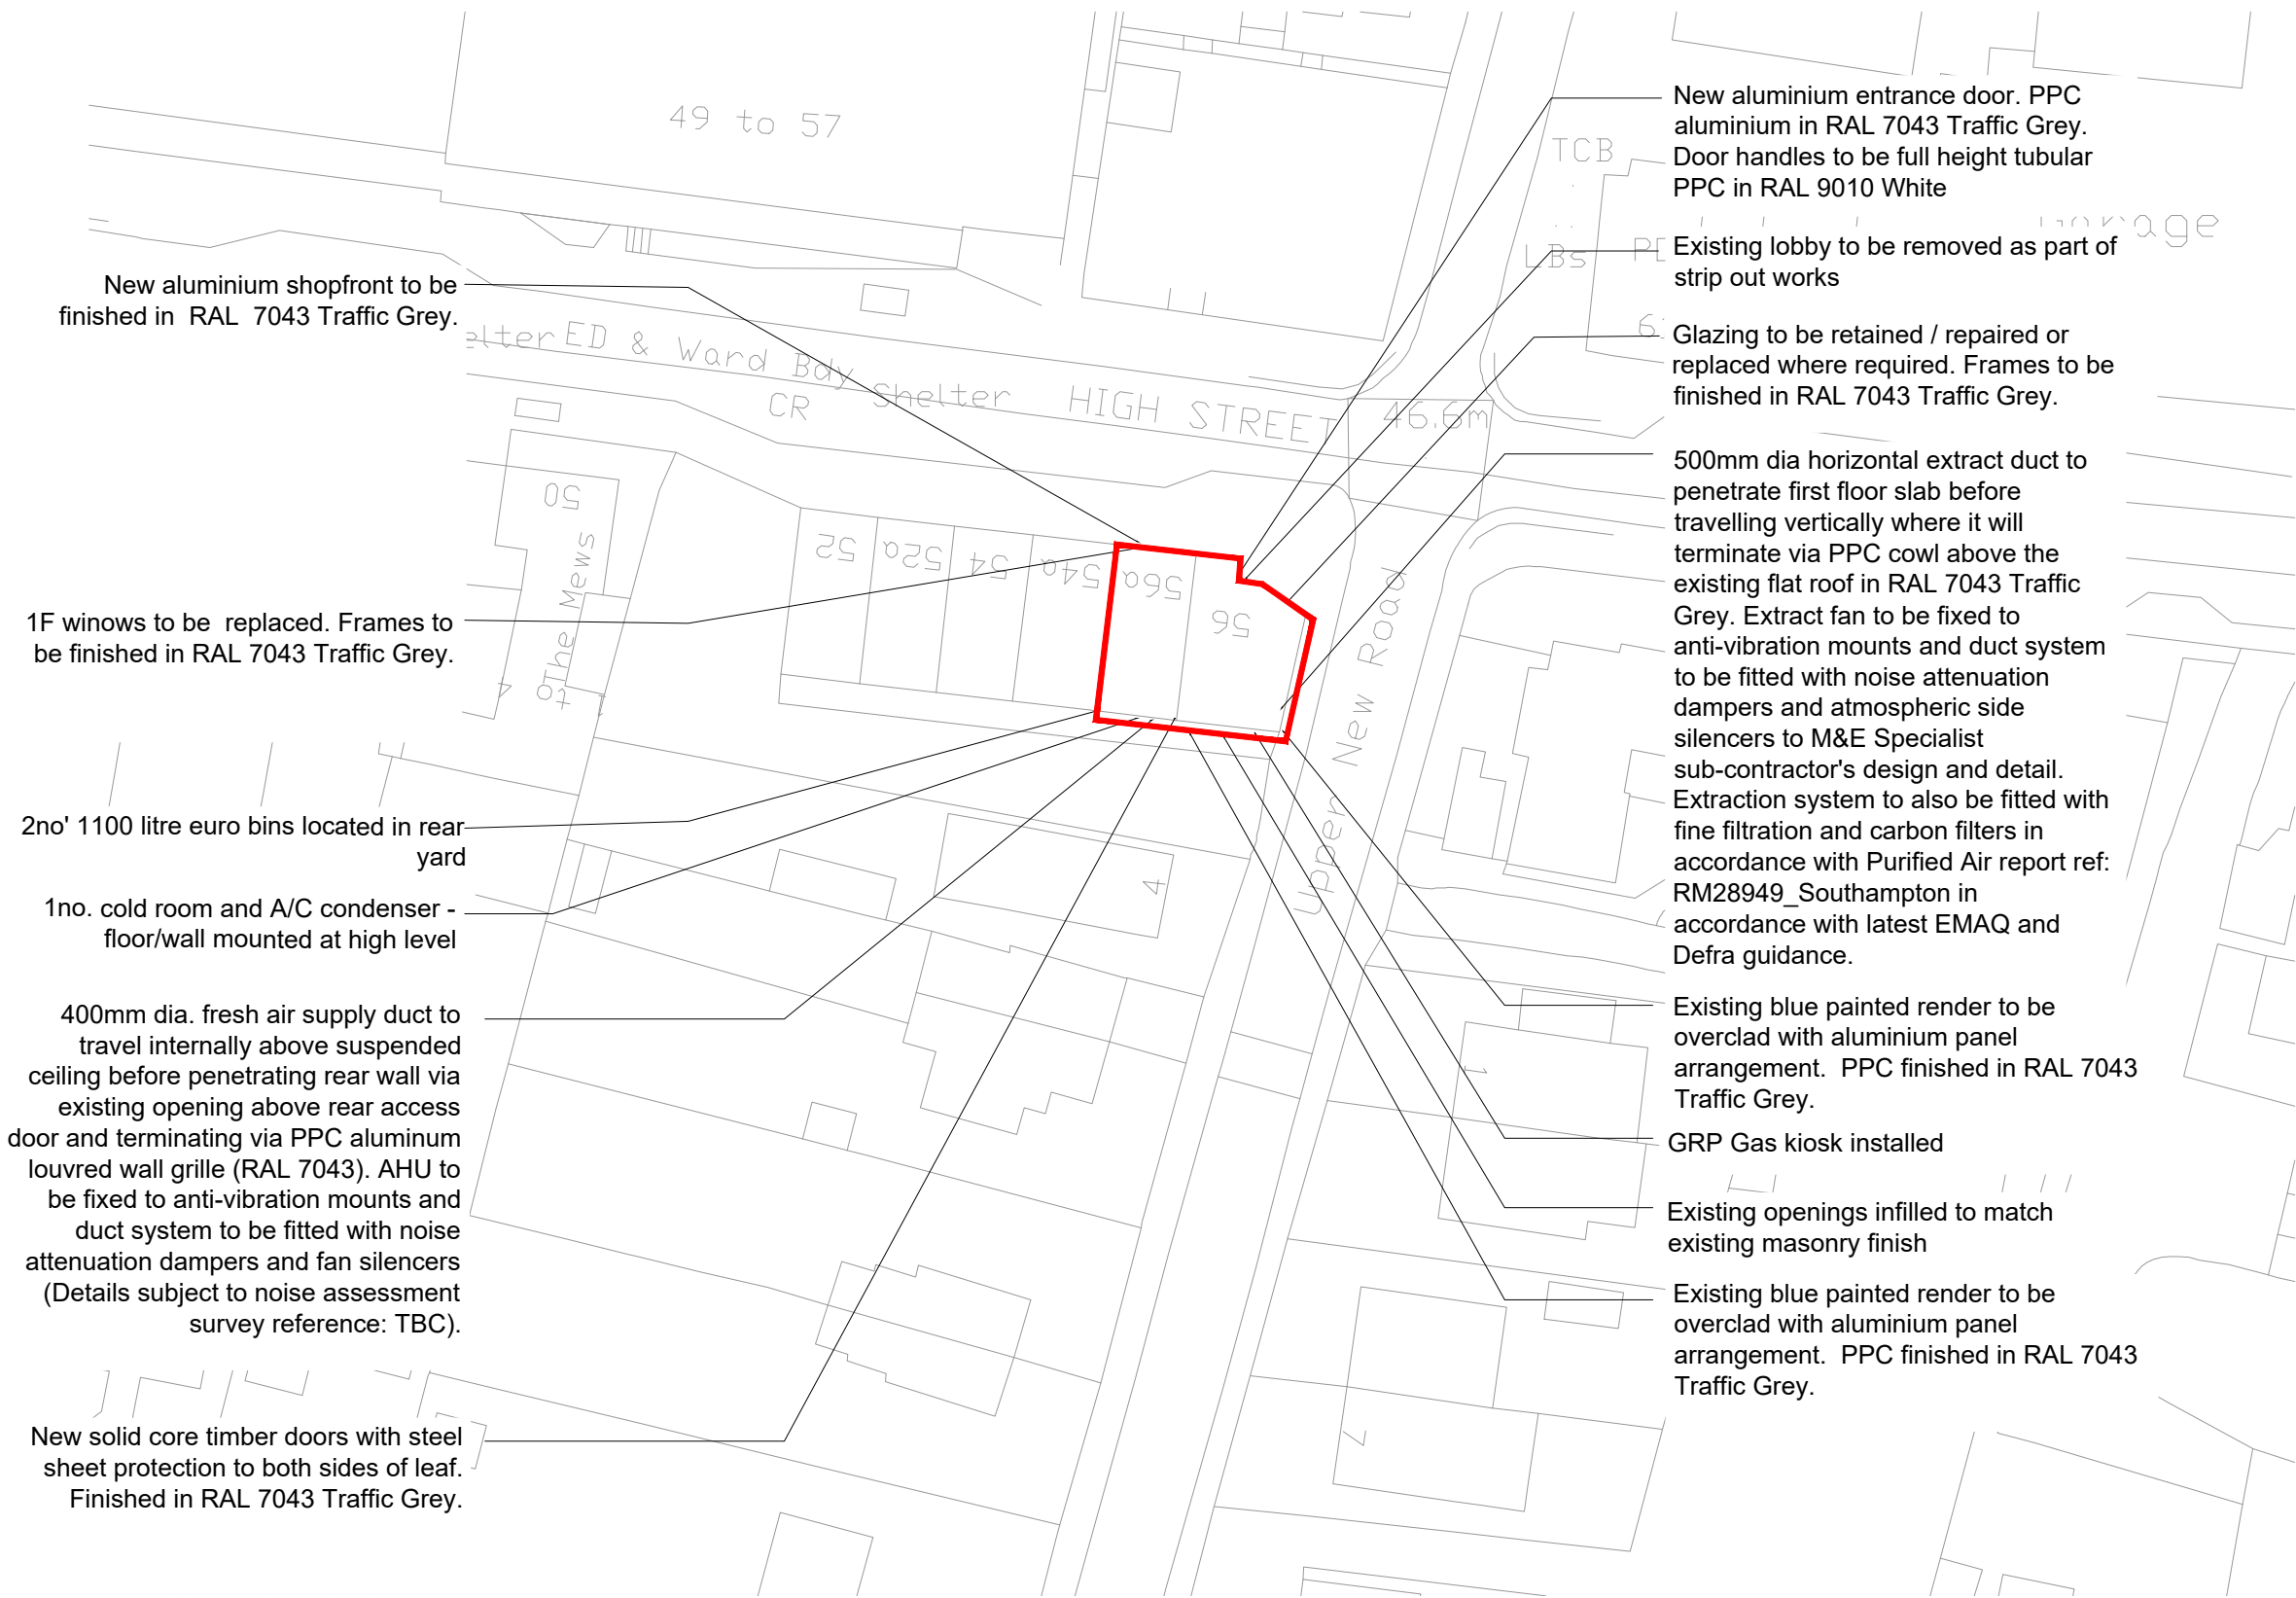
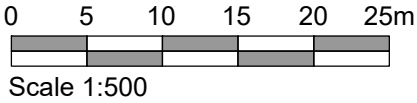


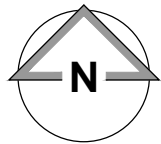

- NOTES
- AEWTP043
- All dimensions and levels are to be checked on site.
 - Any discrepancies are to be reported to the architect before any work commences.
 - This drawing may be scaled for planning purposes only.
 - This drawing shall not be reproduced without express written permission from AEW.
 - Title overlay drawings and ownership boundaries are produced using all reasonable endeavours. AEW cannot be responsible for the accuracy or scale discrepancy of base plans supplied to them.
 - All works are to be undertaken in accordance with Building Regulations and the latest British Standards.
 - All proprietary materials and products are to be used strictly in accordance with the manufacturers recommendations.

CDM 2015	
Client notified of duties:	At Annual Design Review
Principal Designer:	Bernard Sims Associates
Unless noted below, all known hazards have been highlighted on the drawing:	
• This drawing is based on OS survey drawing: OS Map (06/01/23)	
• Asbestos survey report required prior to fit out works.	
• Proposed layout subject to Building Control approval of fire strategy and access arrangements.	
• Refer to Purified Air report reference: RM28949_Southampton for oven extract system odour abatement details and specification	
Application Boundary Indicated Thus: 	
Application Area	150.5m²

31/03/2023		WG	AL
Initial Issue			
REV	Date	Drawn by: -	Checked by: -
Status	Purpose of Issue		
S2	For Approval		
drawing stage	Stage 2a - Change of Use		
client			
Private Client			
project		store	
56/56a High Street Southampton SO30 3DR		PJ005340	
drawing title			
Block Plan			
date	23/03/2023	drawn	WG
scale@A3	1:500	checked	AL

OS Reference: Crown Copyright and database rights 2023. OS 100031961 National Map Centre. Purchased 06/01/2023 1 year licence.

Block Plan

Rev

Job No
13239-AEW-PJ005340-XX-DR-0006

aeu architects
0161 214 4370
www.aeuarchitects.com

