

Scale 1:1250

AEWTP046

- All dimensions and levels are to be checked on site.
- Any discrepancies are to be reported to the architect before any work commences.
- This drawing may be scaled for planning purposes only.
- This drawing shall not be reproduced without express written permission from AEW.
- Title overlay drawings and ownership boundaries are produced using all reasonable endeavours. AEW cannot be held responsible for the accuracy or scale discrepancy of base plans supplied to them.
- All works are to be undertaken in accordance with Building Regulations and the latest British Standards.
- All proprietary materials and products are to be used strictly in accordance with the manufacturers' recommendations.


CDM 2015

Client notified of duties: **At Annual Review Meeting**
Principal Designer: **Bernard Sims Associates**

Unless noted below, all known hazards have been highlighted on the drawing:

Application Boundary Indicated Thus:

Application Area	150.5m ²
------------------	---------------------

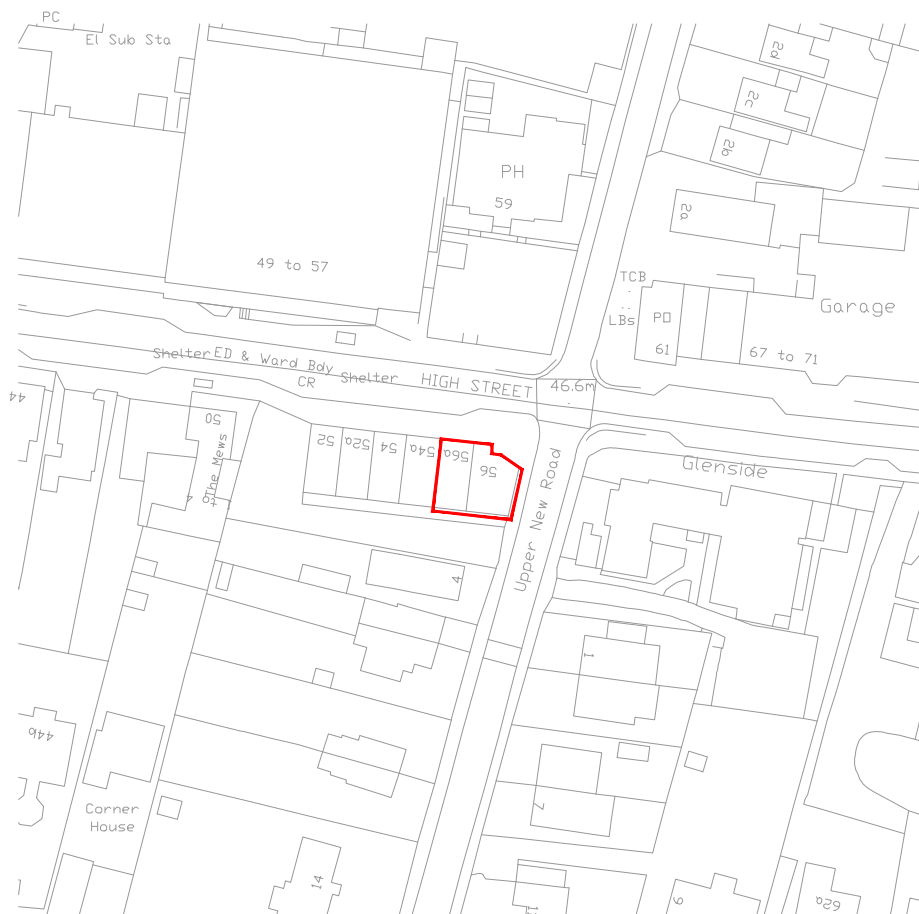

OS Reference: Crown Copyright and database rights 2023. OS 100031961 National Map Centre. Purchased 06/01/2023 1 year licence.

-	31/03/2023	WG	AL
Initial issue			

REV	Date	Drawn by: -	Checked by: -
-----	------	-------------	---------------

Status	Purpose of Issue
S2	For Approval

drawing stage **Stage 2a - Change of Use**

client

Private Client

project	store
56/56a High Street Southampton SO30 3DR	PJ005340

drawing title

Location Plan

date	22/03/2023	drawn	WG
scale@A4	1:1250	checked	AL

Location Plan

Rev

Job No

13239-AEW-PJ005340-XX-DR-0005

aew architects
0161 214 4370
www.aearchitects.com

Aew