



Proposed Elevation A
Scale @ 1:50

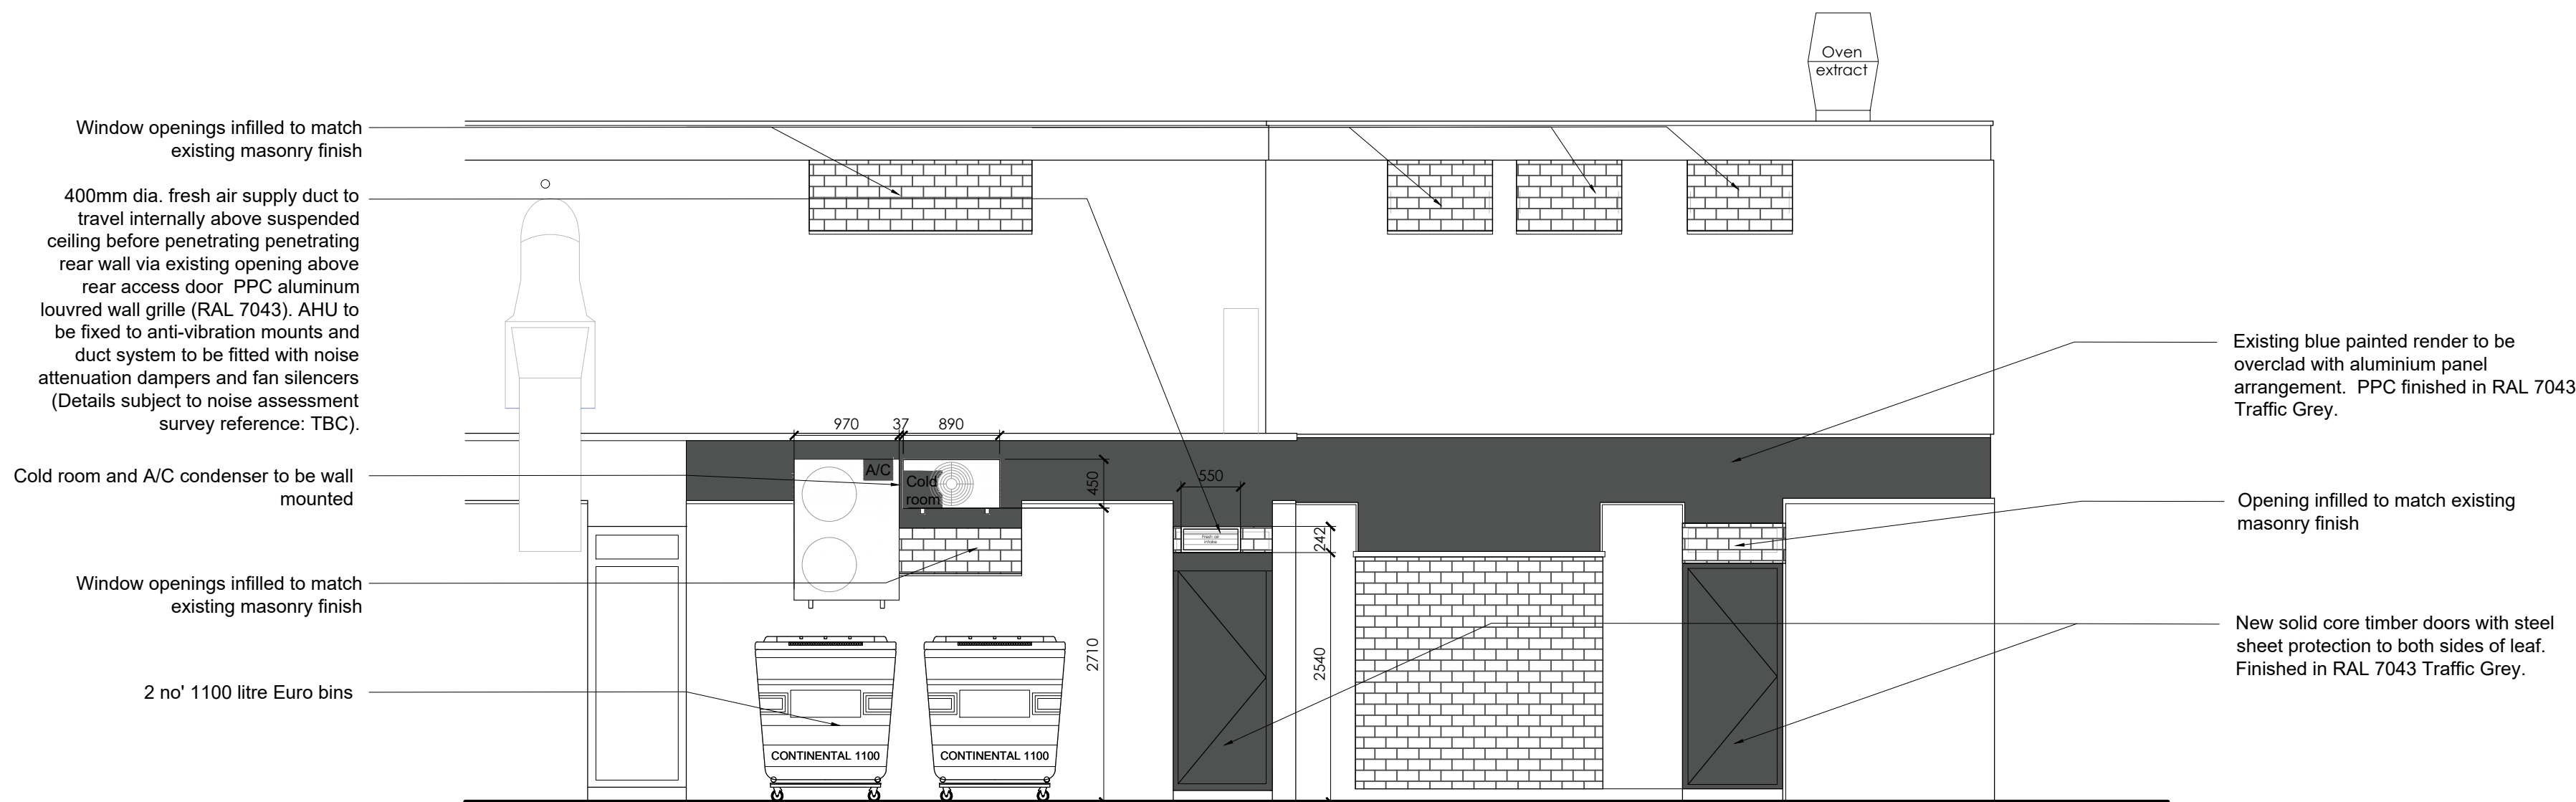


Proposed Elevation C
Scale @ 1:50

Proposed Elevations

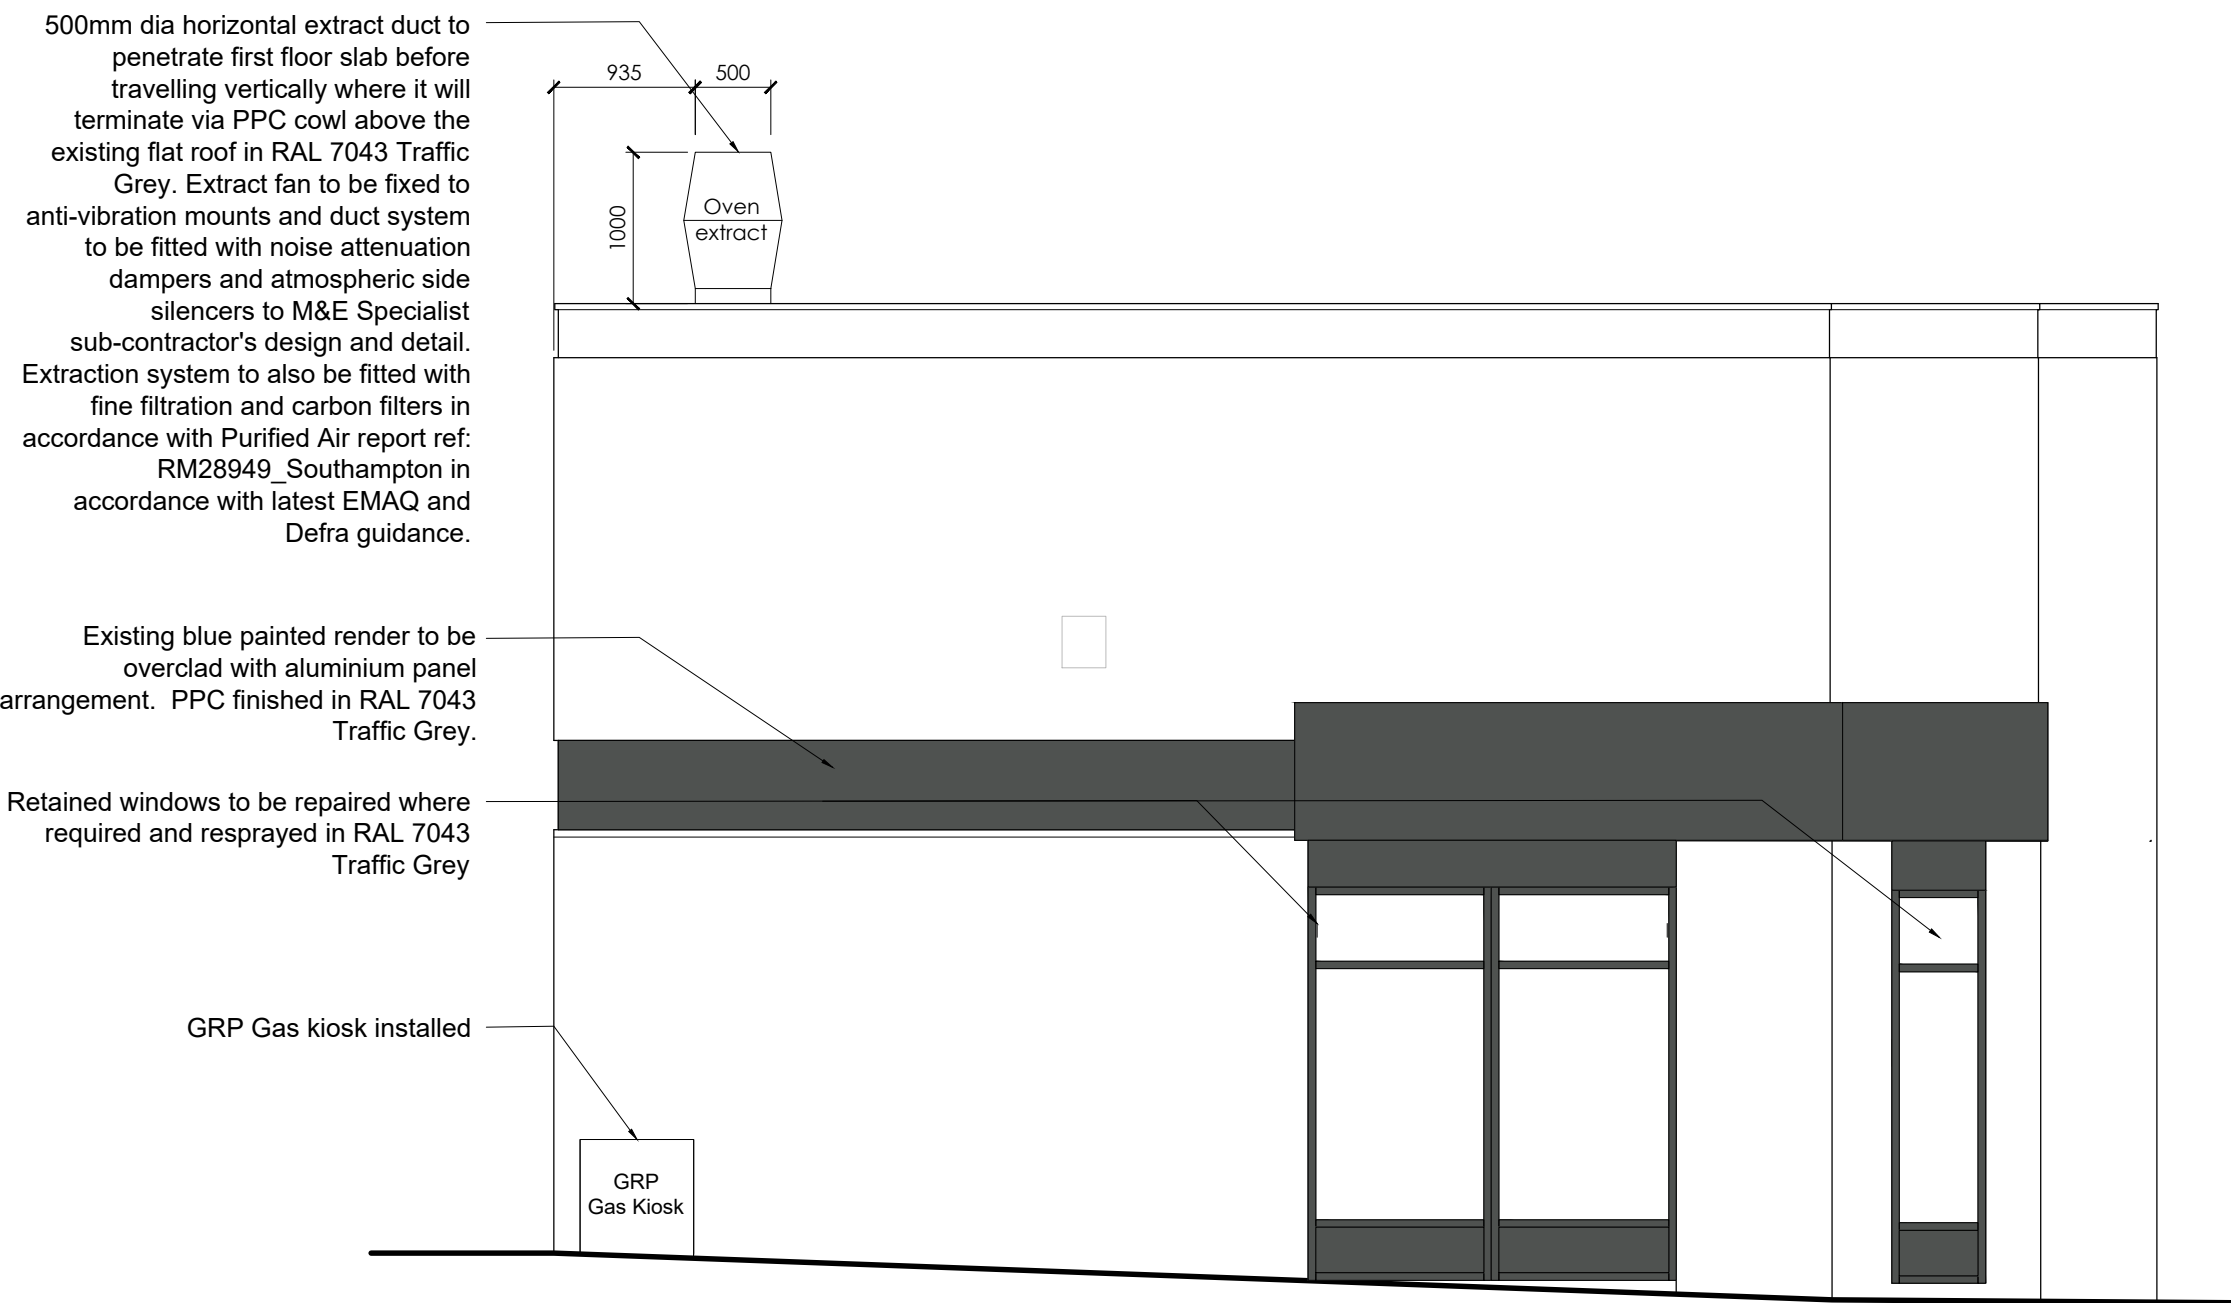

Proposed Elevation B
Scale @ 1:50

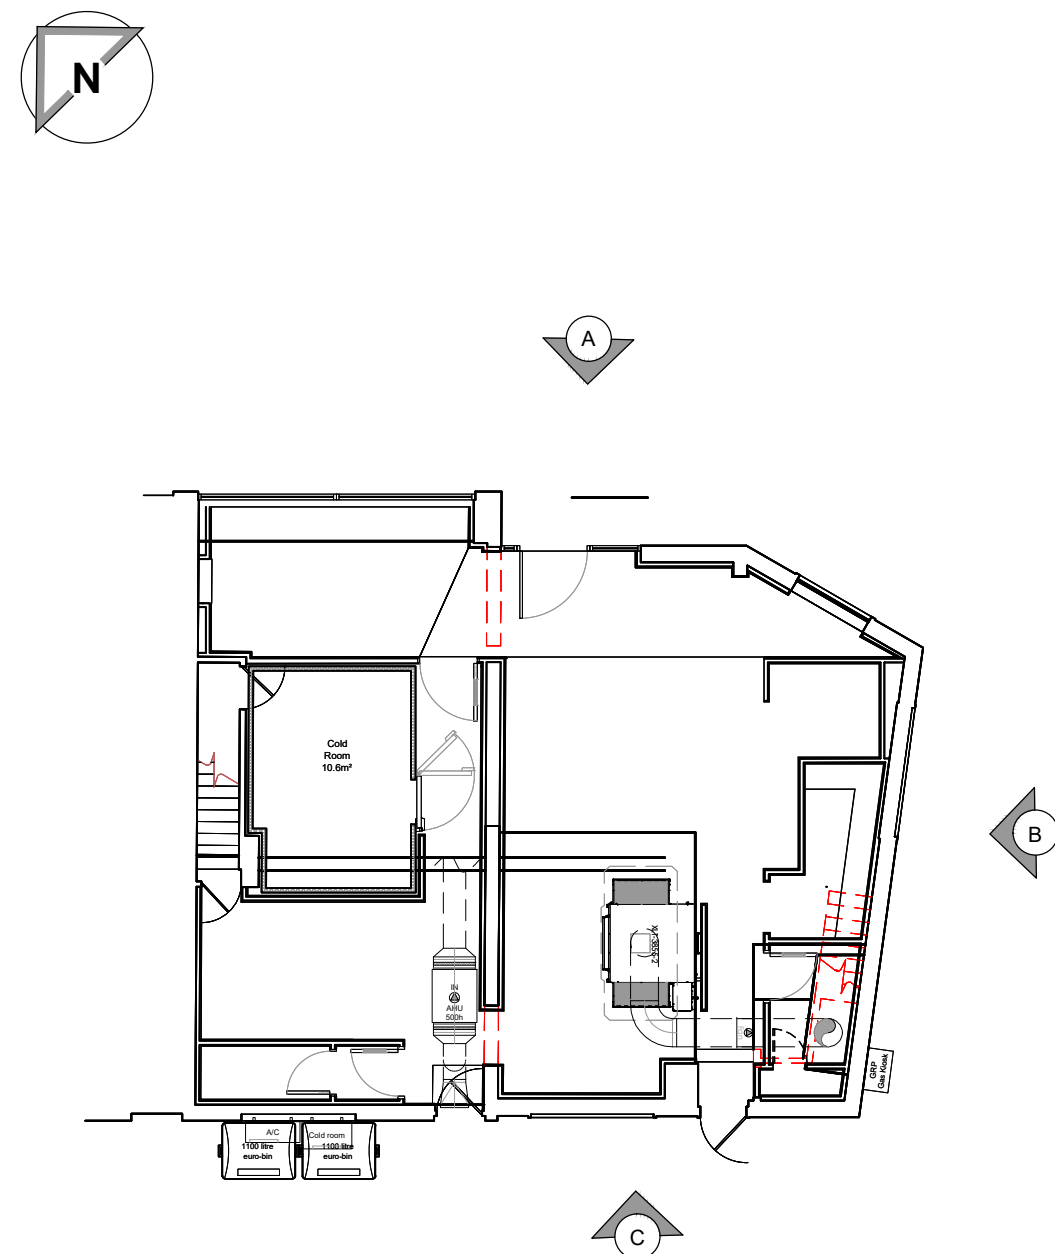

Key Plan
NTS

NOTES

- All dimensions and levels are to be checked on site.
- Any discrepancies are to be reported to the architect before any work commences.
- This drawing may be scaled for planning purposes only.
- This drawing shall not be reproduced without express written permission from AEW.
- Title overlay drawings and ownership boundaries are produced using all reasonable endeavours. AEW cannot be responsible for the accuracy or scale discrepancy of base plans supplied to them.
- All works are to be undertaken in accordance with Building Regulations and the latest British Standards.
- All proprietary materials and products are to be used strictly in accordance with the manufacturers recommendations.

CDM 2015

Client notified of duties: **At Annual Design Review**
Principal Designer: **Bernard Sims Associates**
Unless noted below, all known hazards have been highlighted on the drawing:

- This drawing is based on Green Hatch Survey Solutions drawing 19803-236_02_PES (dated (24/03/23)).
- Asbestos survey report required prior to fit out works.
- Proposed layout subject to Building Control approval of fire strategy and access arrangements.
- Refer to Purified Air report reference RM28949_Southampton for oven extract system odour abatement details and specification

-	31/03/2023	WG	AL
Initial Issue			
REV	Date	Drawn by: -	Checked by: -
Status	Purpose of Issue		
S2	For Approval		
drawing stage	Stage 2a - Change of Use		
client			

Private Client

project	store
56/56a High Street Southampton SO30 3DR	PJ005340

drawing title

Proposed Elevations

date	22/03/2023	drawn	WG
scale@A1	1:50	checked	AL

Rev

13239-AEW-PJ005340-XX-DR-0004

Job No

aeu architects
0161 214 4370
www.aeuarchitects.com

aeu