
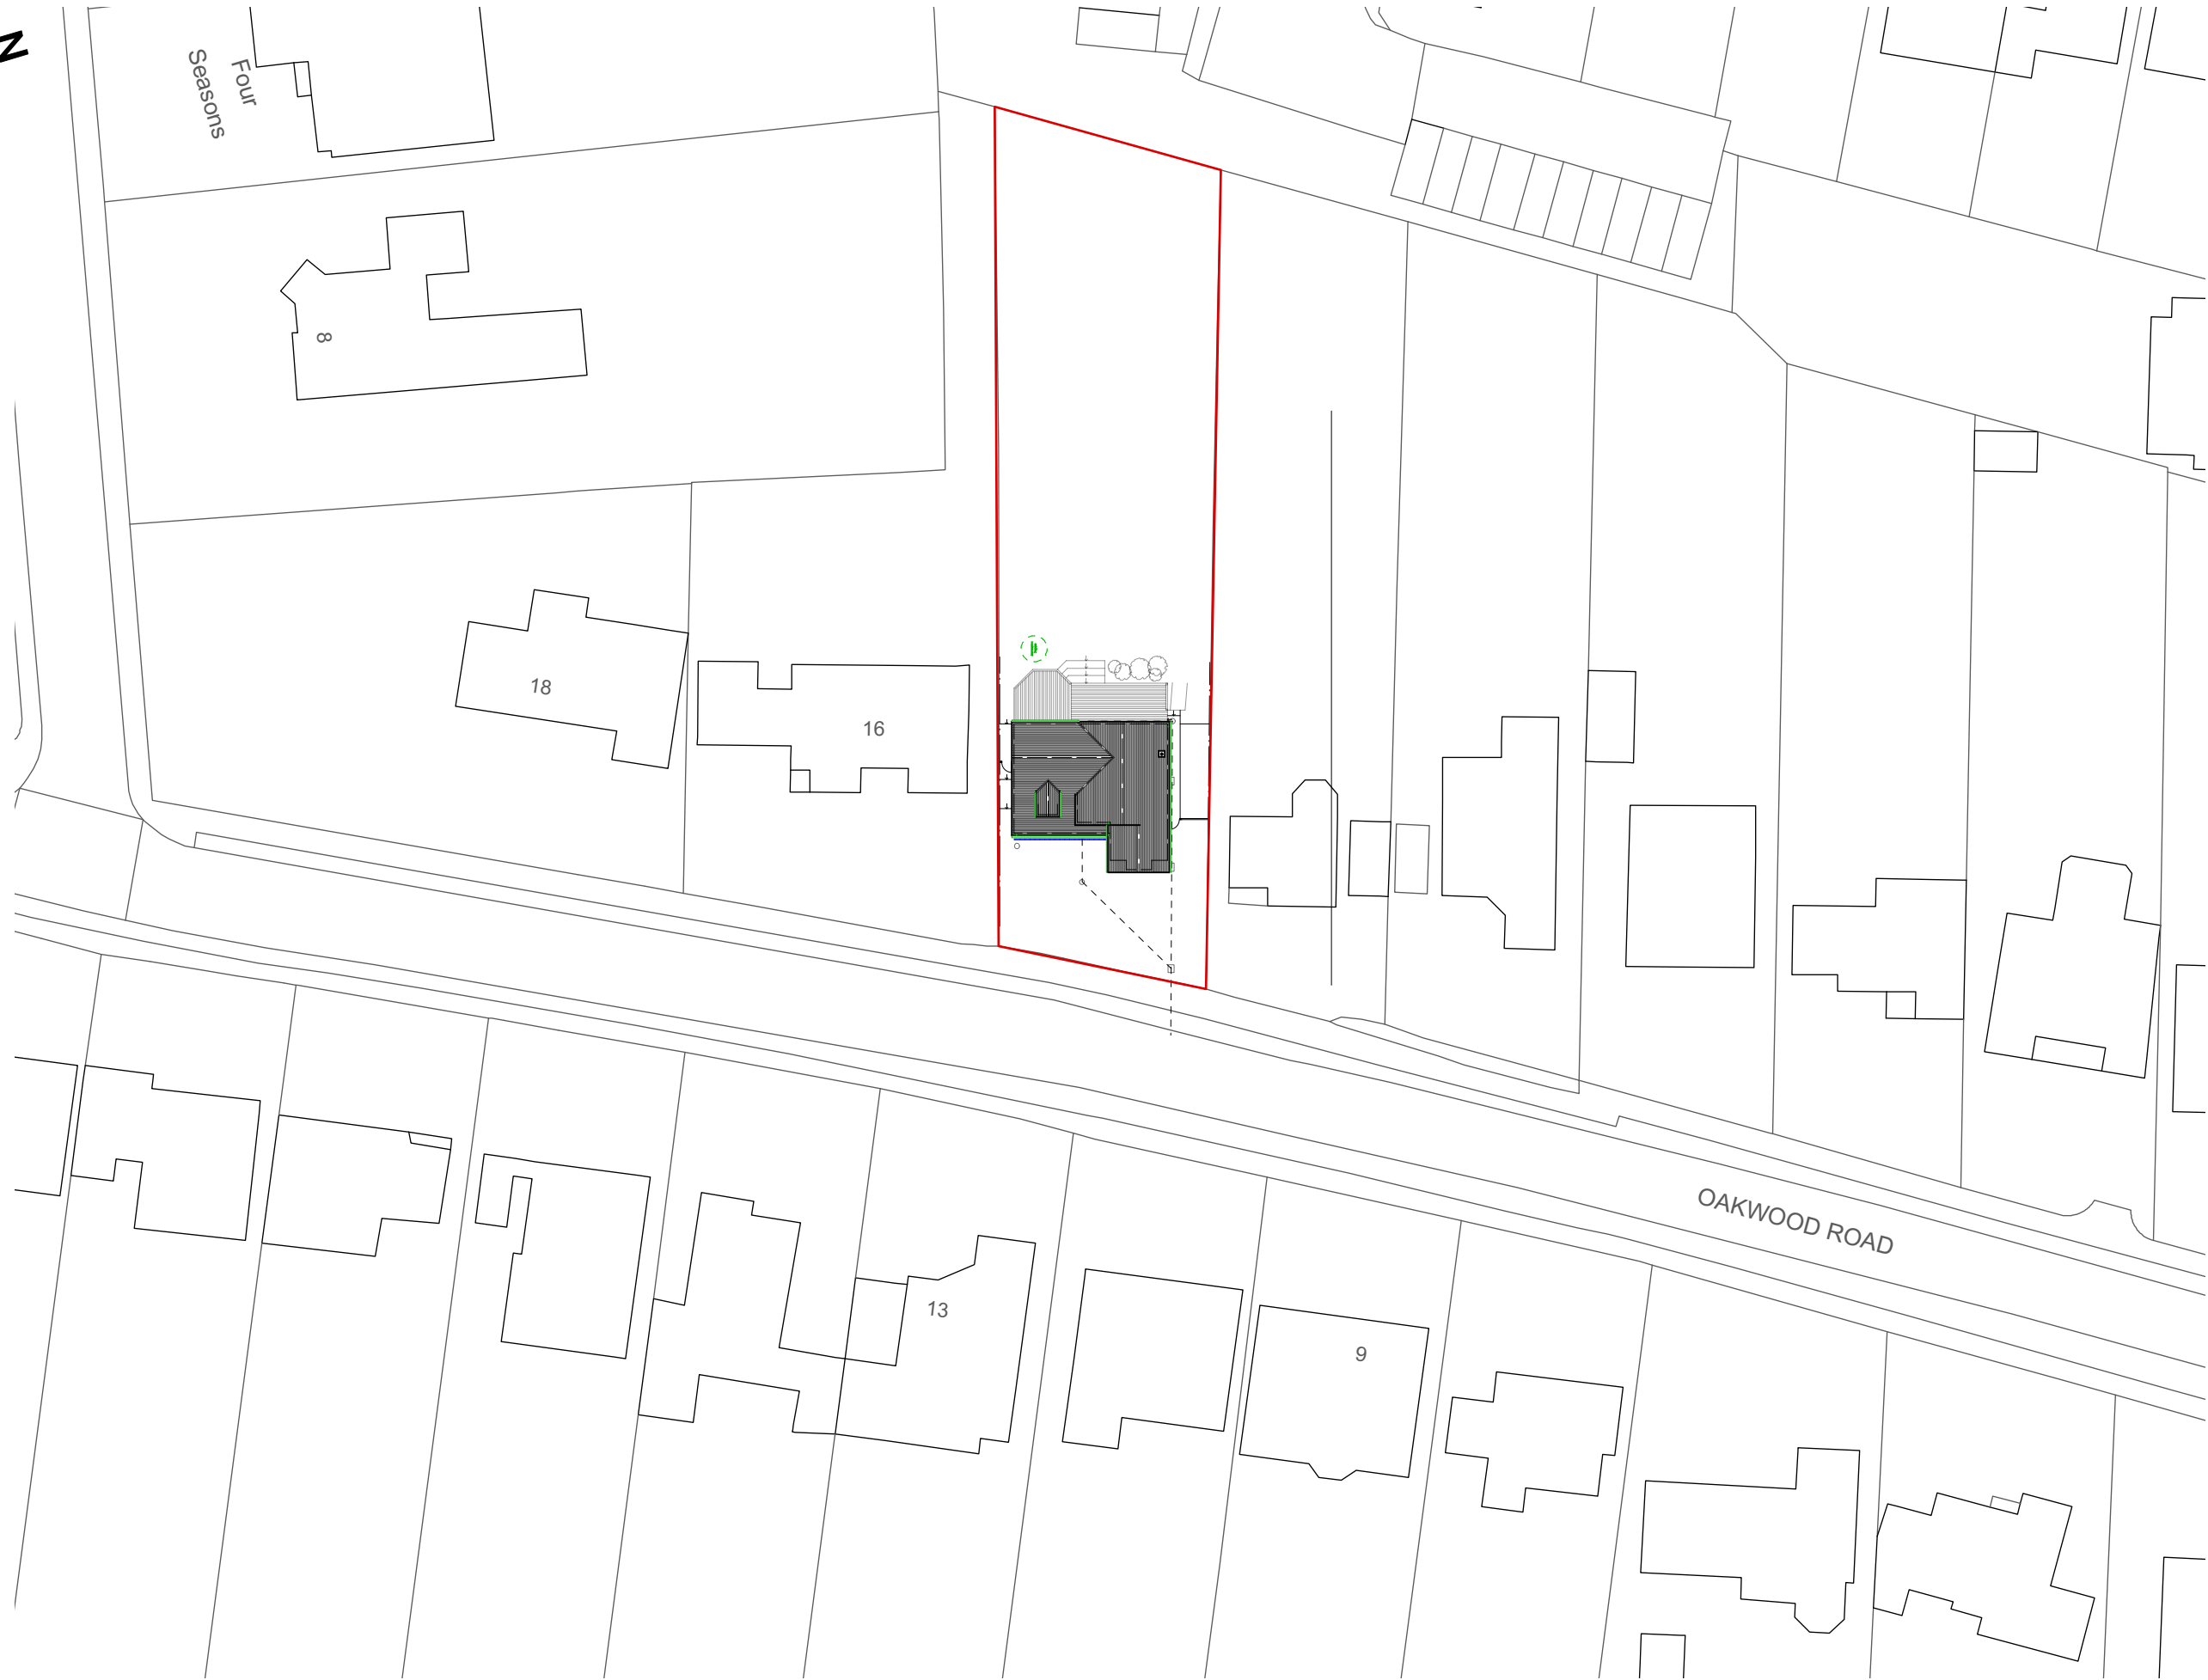
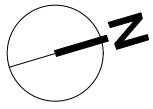


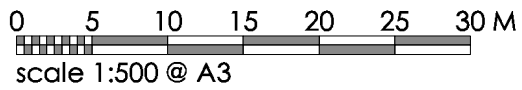

SCALE
1:500
DATE
06/20

DRAWING NO
01 - 00
REVISION
A

PROJECT NO
419314

CLIENTS David & Zina Emlinton
PROJECTS 14 Oakwood Road, Chanders Ford
DRAWING Block plan - existing

PELL-STEVENSARCHITECTS

STABLE STUDIOS GODSHILL WOOD FARM WOODGREEN ROAD
GODSHILL FORDINGBRIDGE HAMPSHIRE SP6 2LP ENGLAND
T. +44(0)1425 650441 M. +44(0)771 543798
E. myarchitect@pell-stevens.com website www.pell-stevens.com



RIBA CHARTERED PRACTICE

