






EXISTING FRONT ELEVATION 1:50

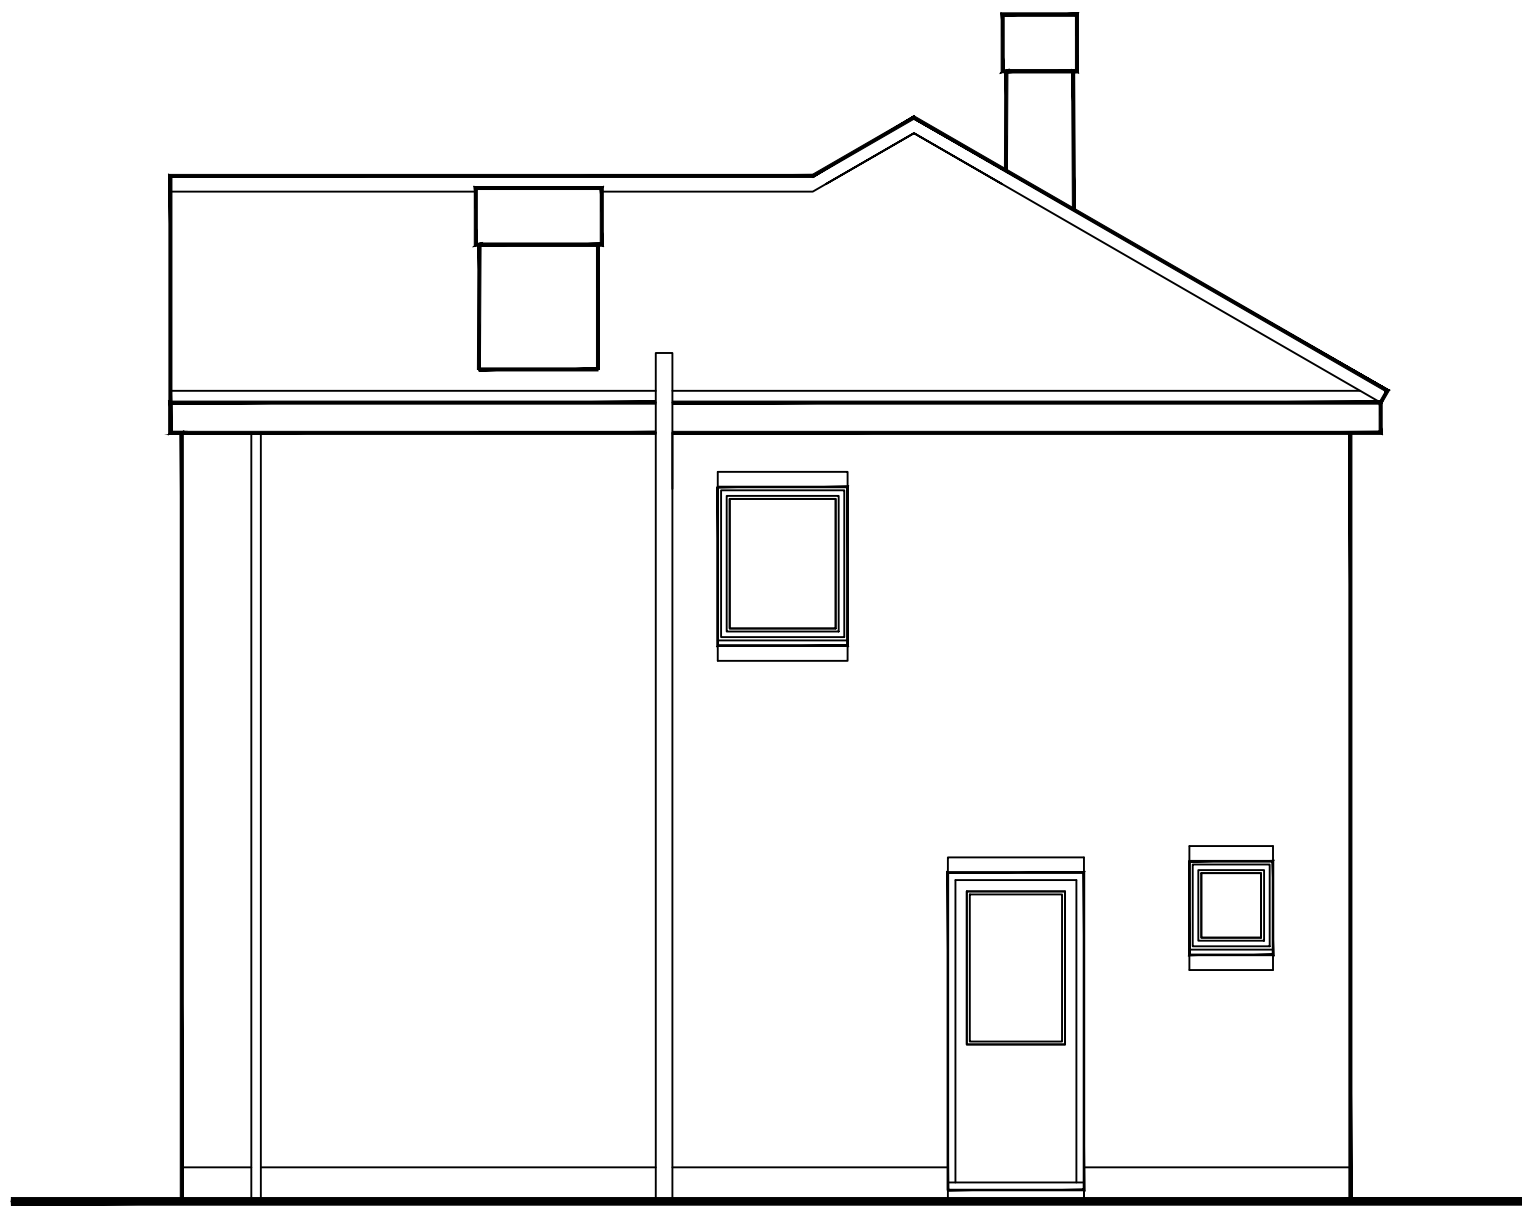


EXISTING SIDE ELEVATION 1:50

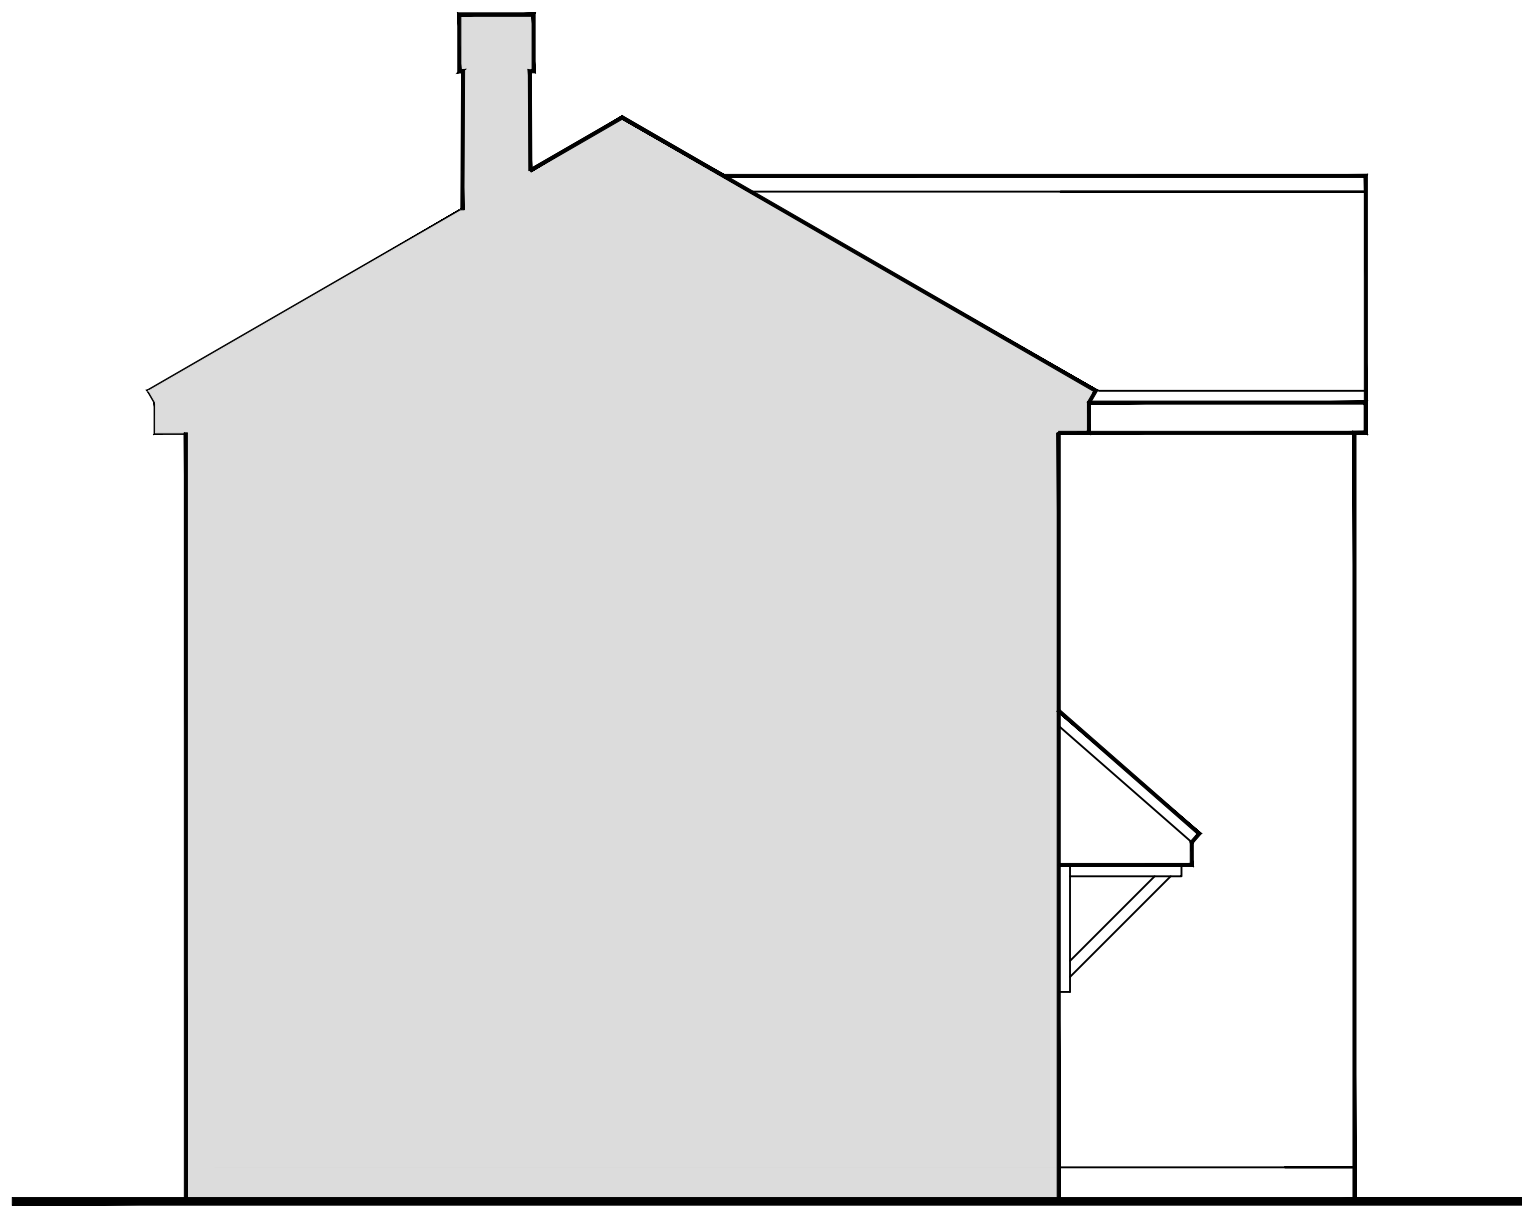

EXISTING SIDE ELEVATION 1:50

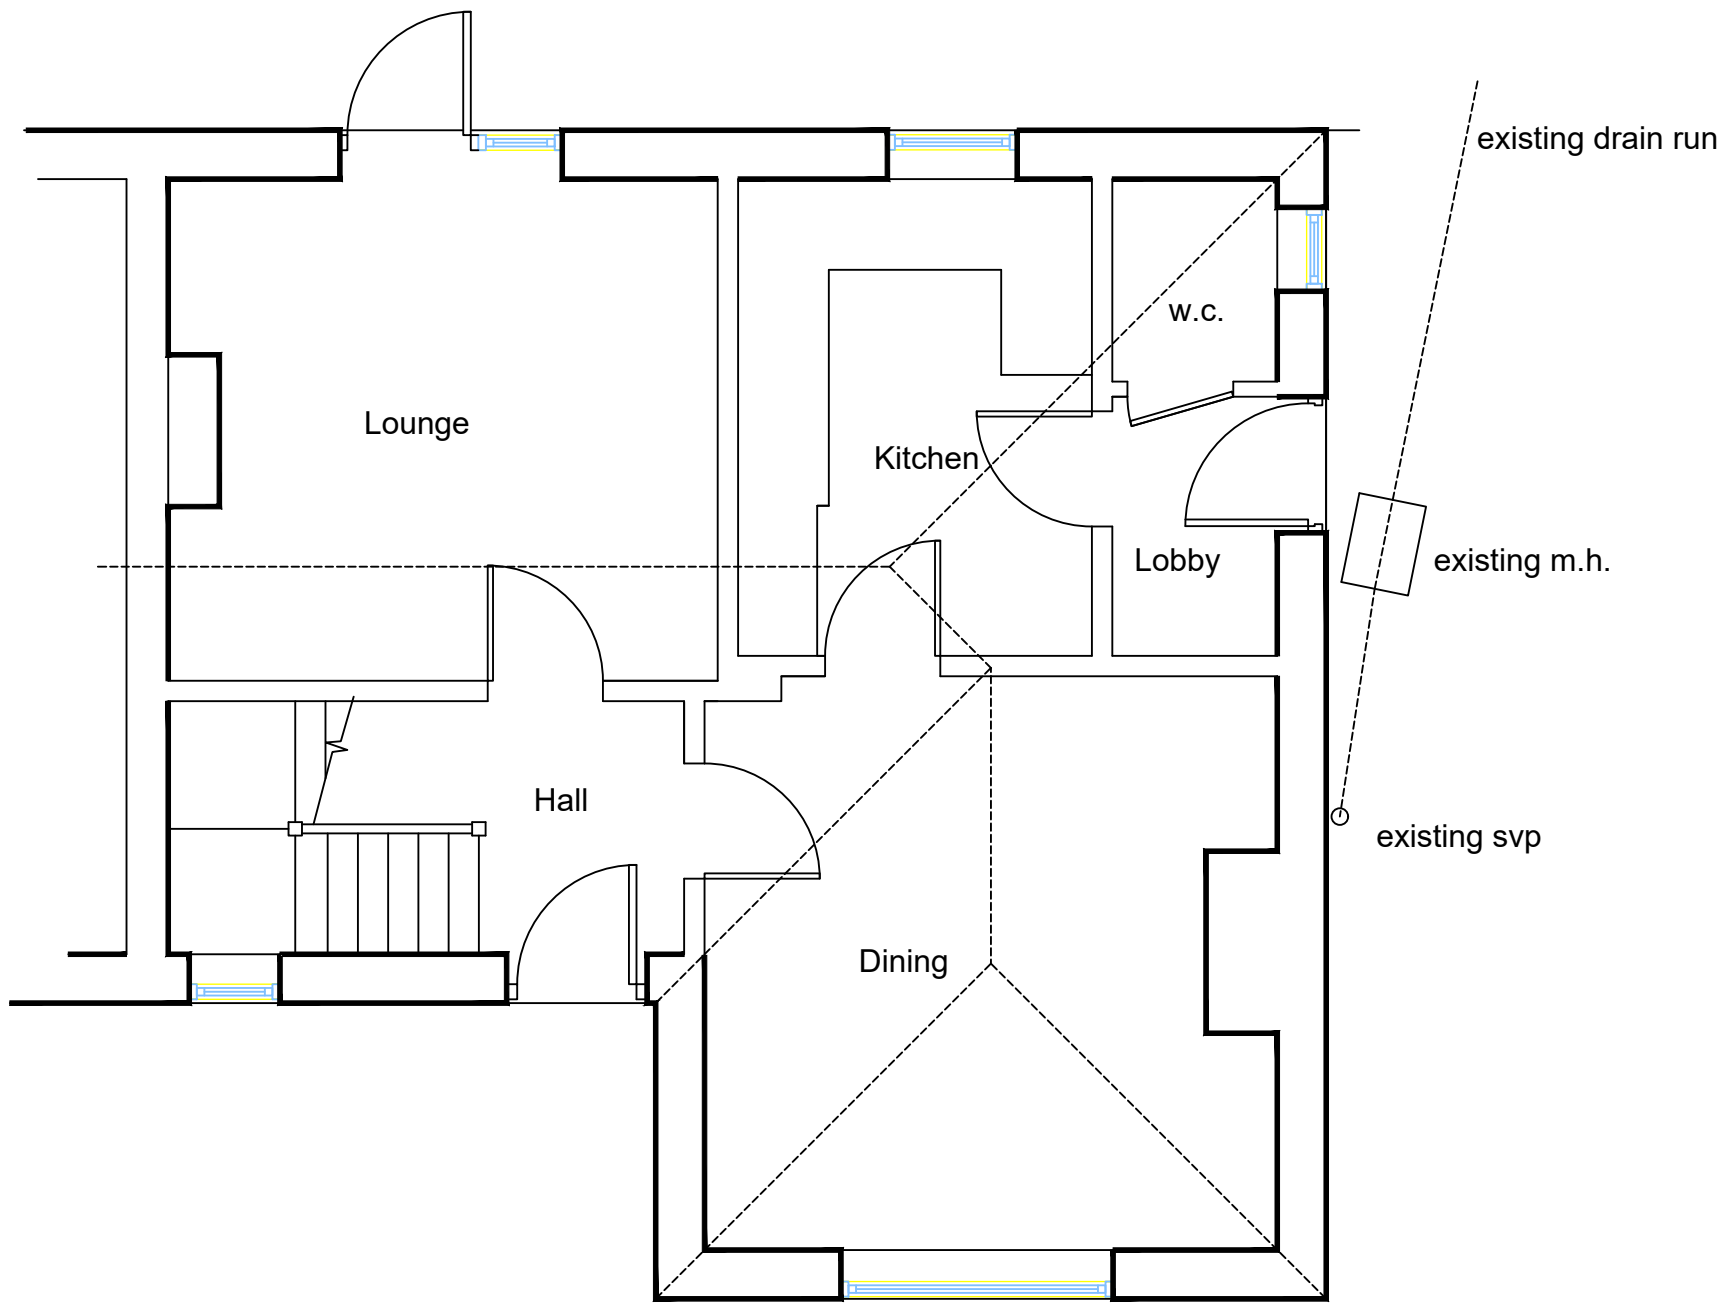

EXISTING GROUND FLOOR PLAN 1:50

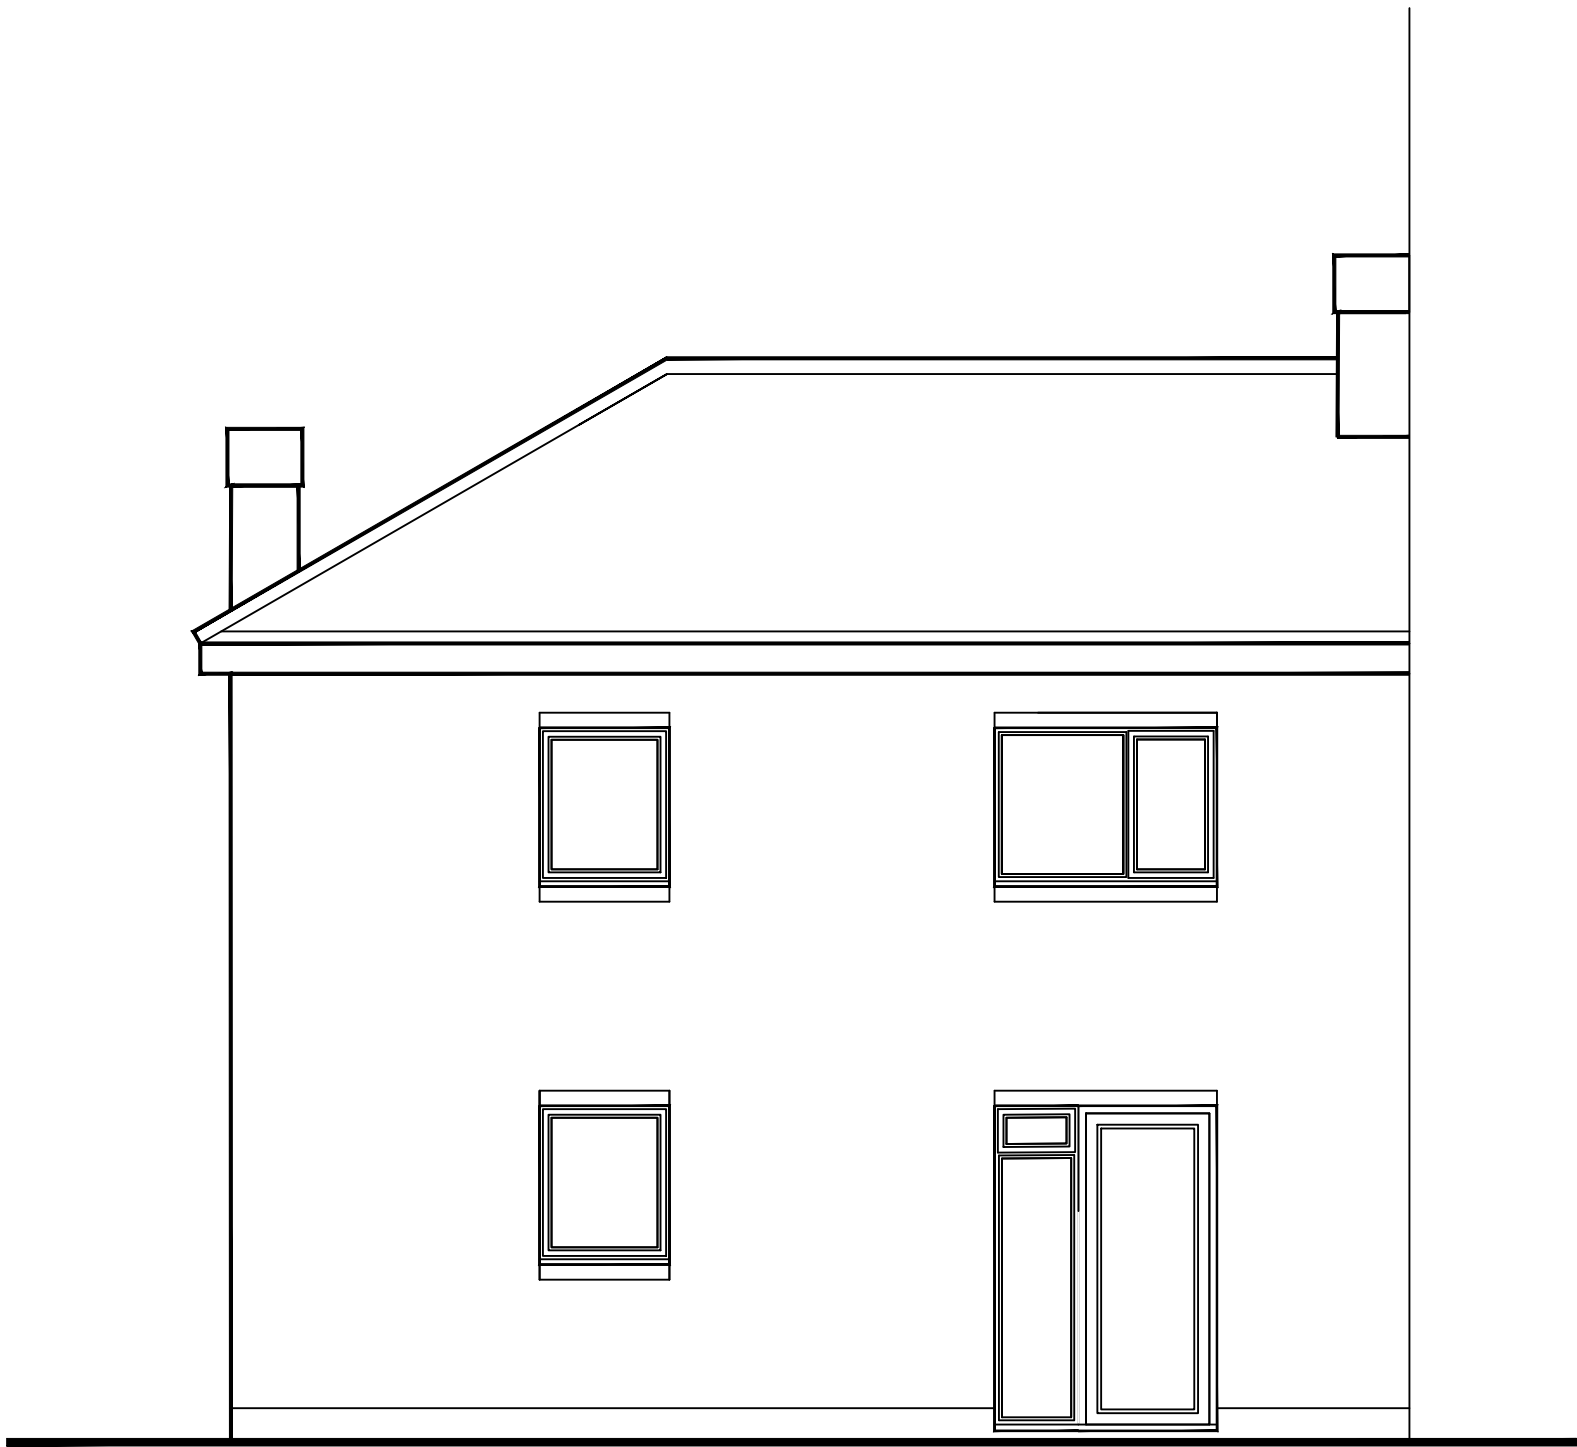

PROPOSED SIDE ELEVATION 1:50

Scale Bar 1:50



PROPOSED SINGLE STOREY SIDE
EXTENSION

at

87 The Quadrangle
Eastleigh
Hampshire
SO50 4FX

Client

Mr & Mrs Delaney

EXISTING ELEVATIONS AND GROUND
FLOOR PLAN

BUILDING PLANS & ESTIMATING

9 The Close
Holbury
Southampton
Hampshire
SO45 2PG

Email abbott.bob@sky.com
Tel 07795 692060