



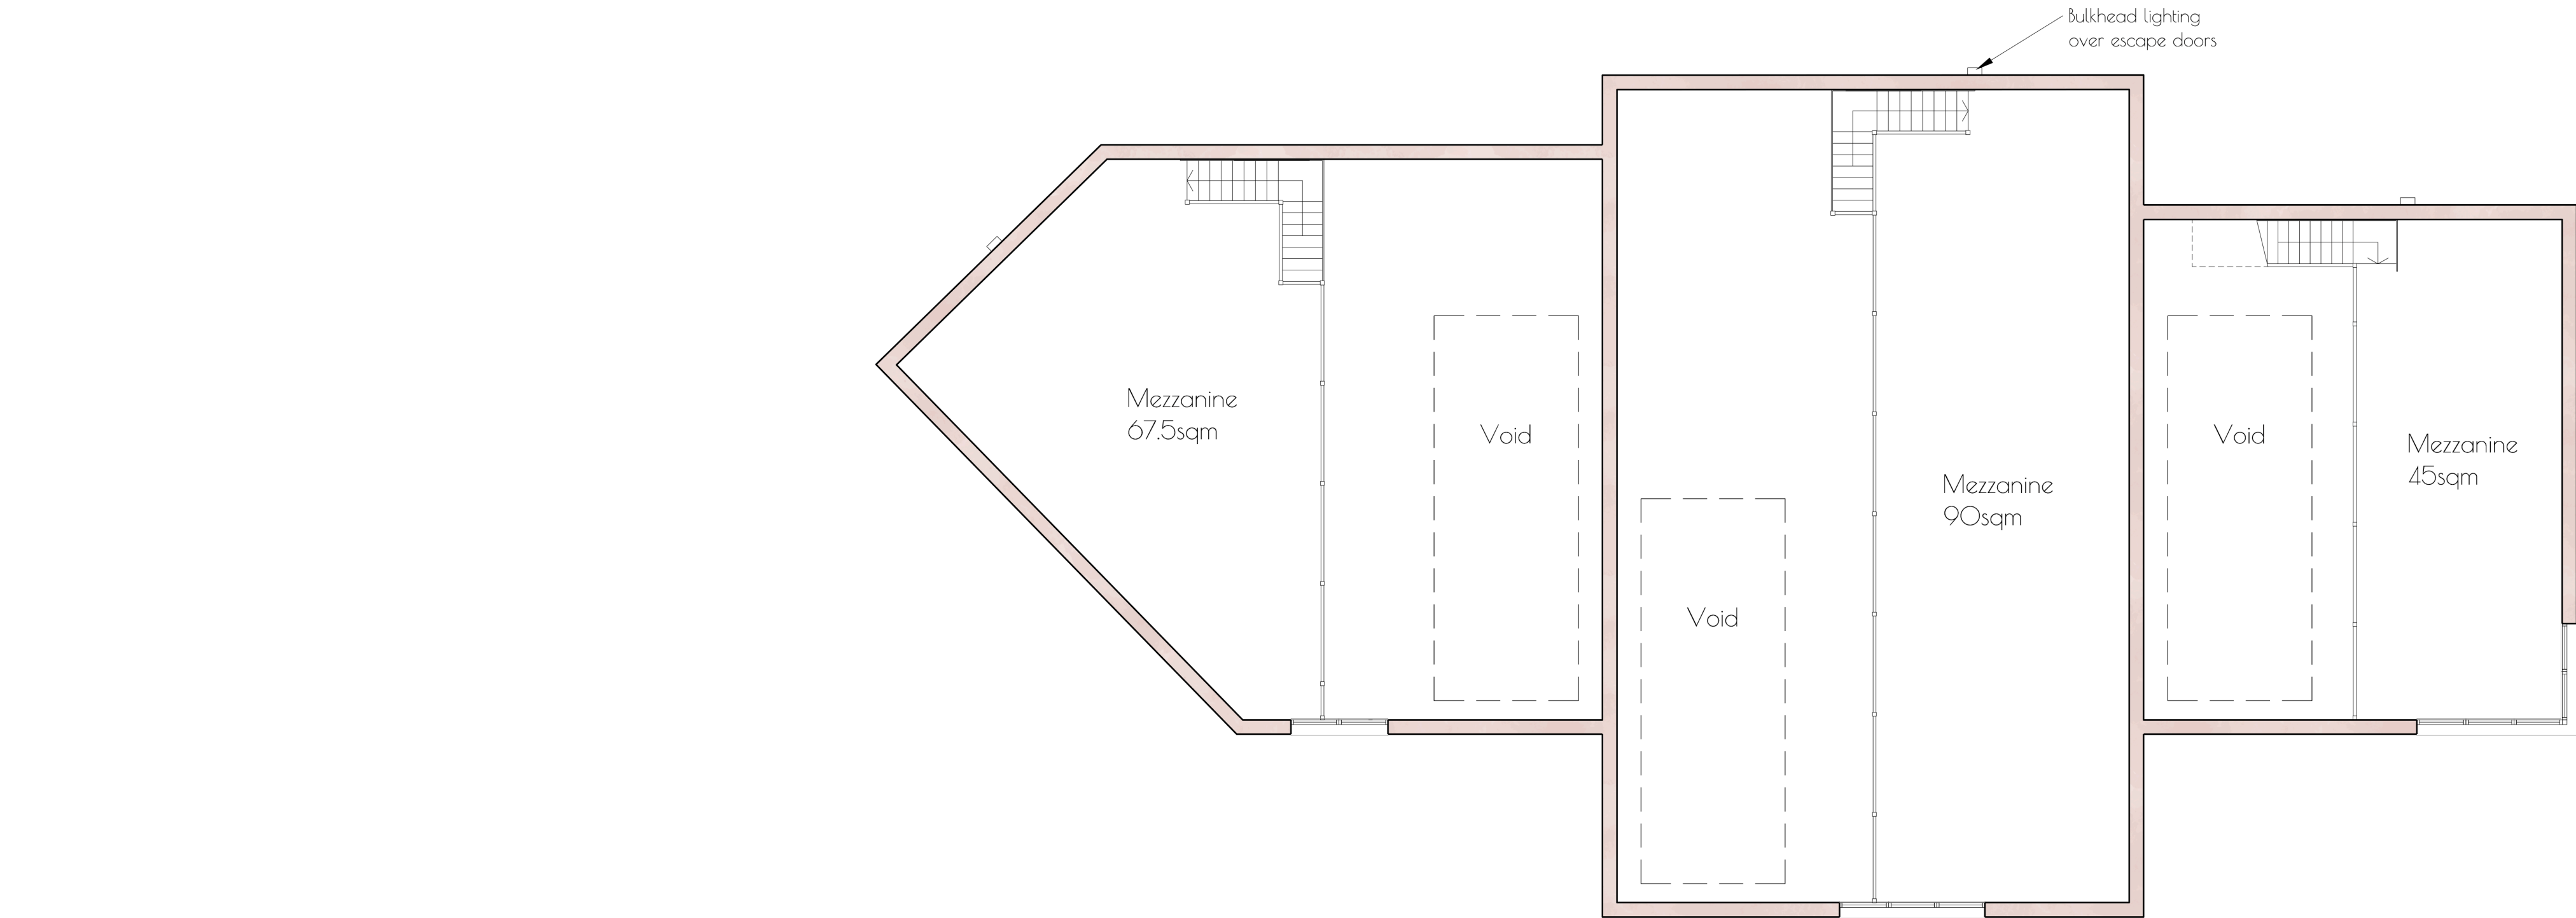

First Floor

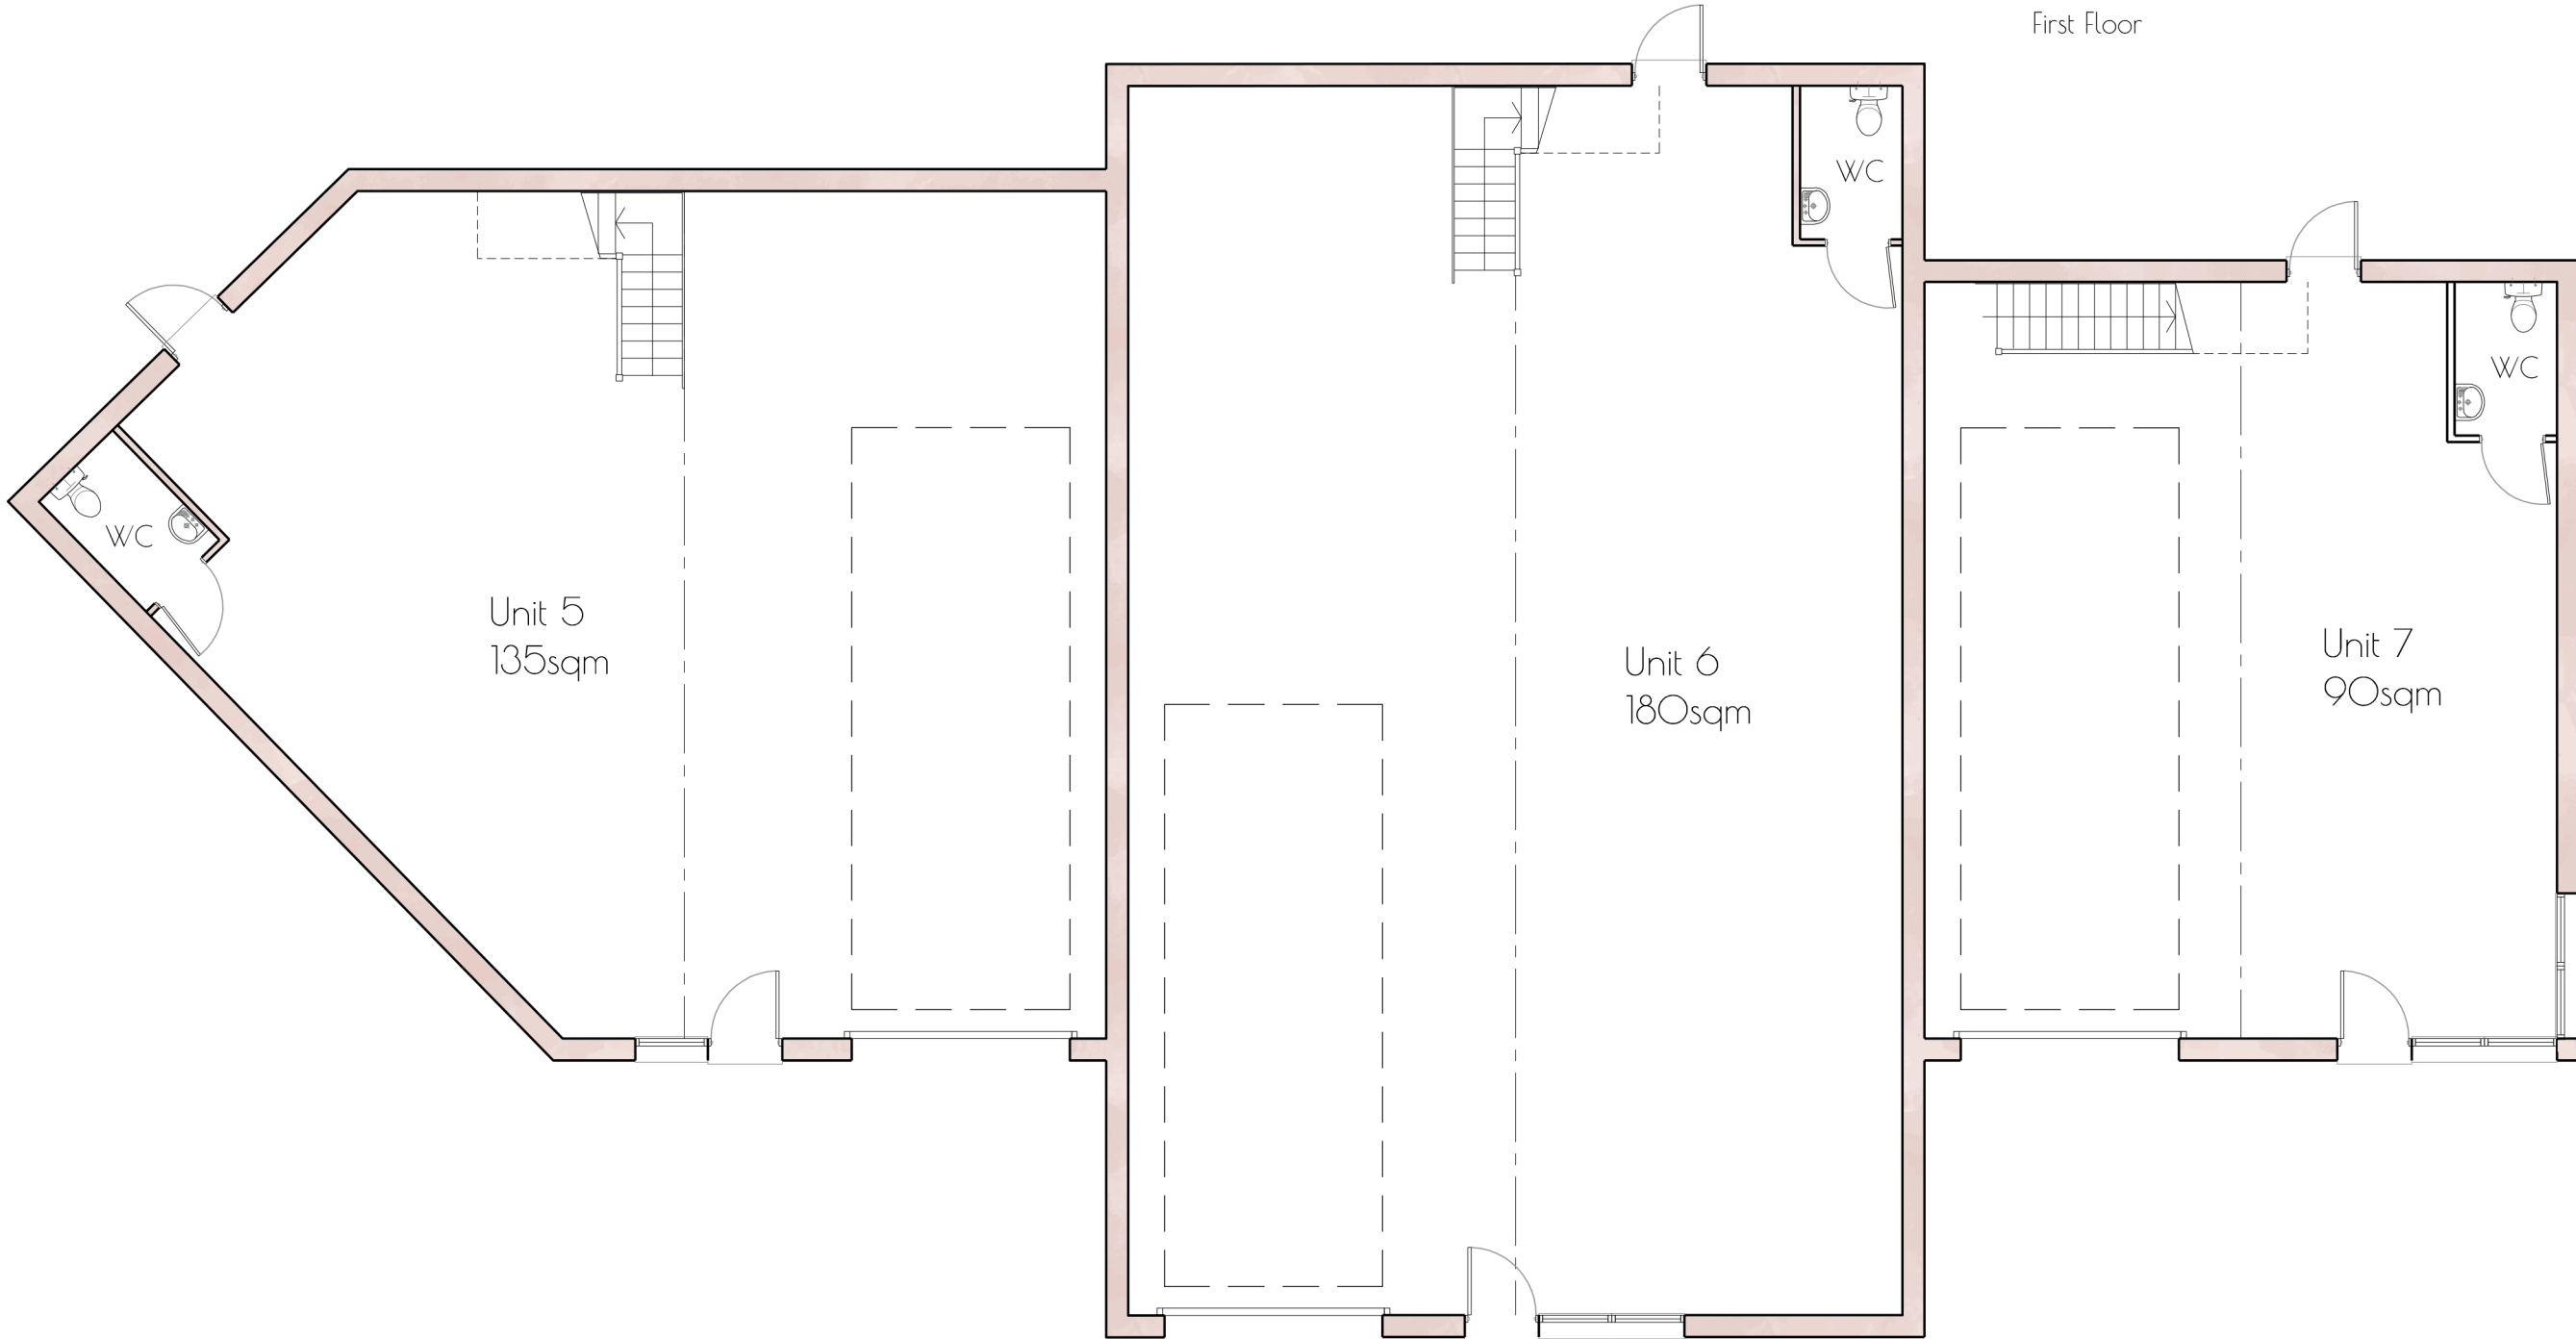

scale 1:100
0 2m 4m

Ground Floor