


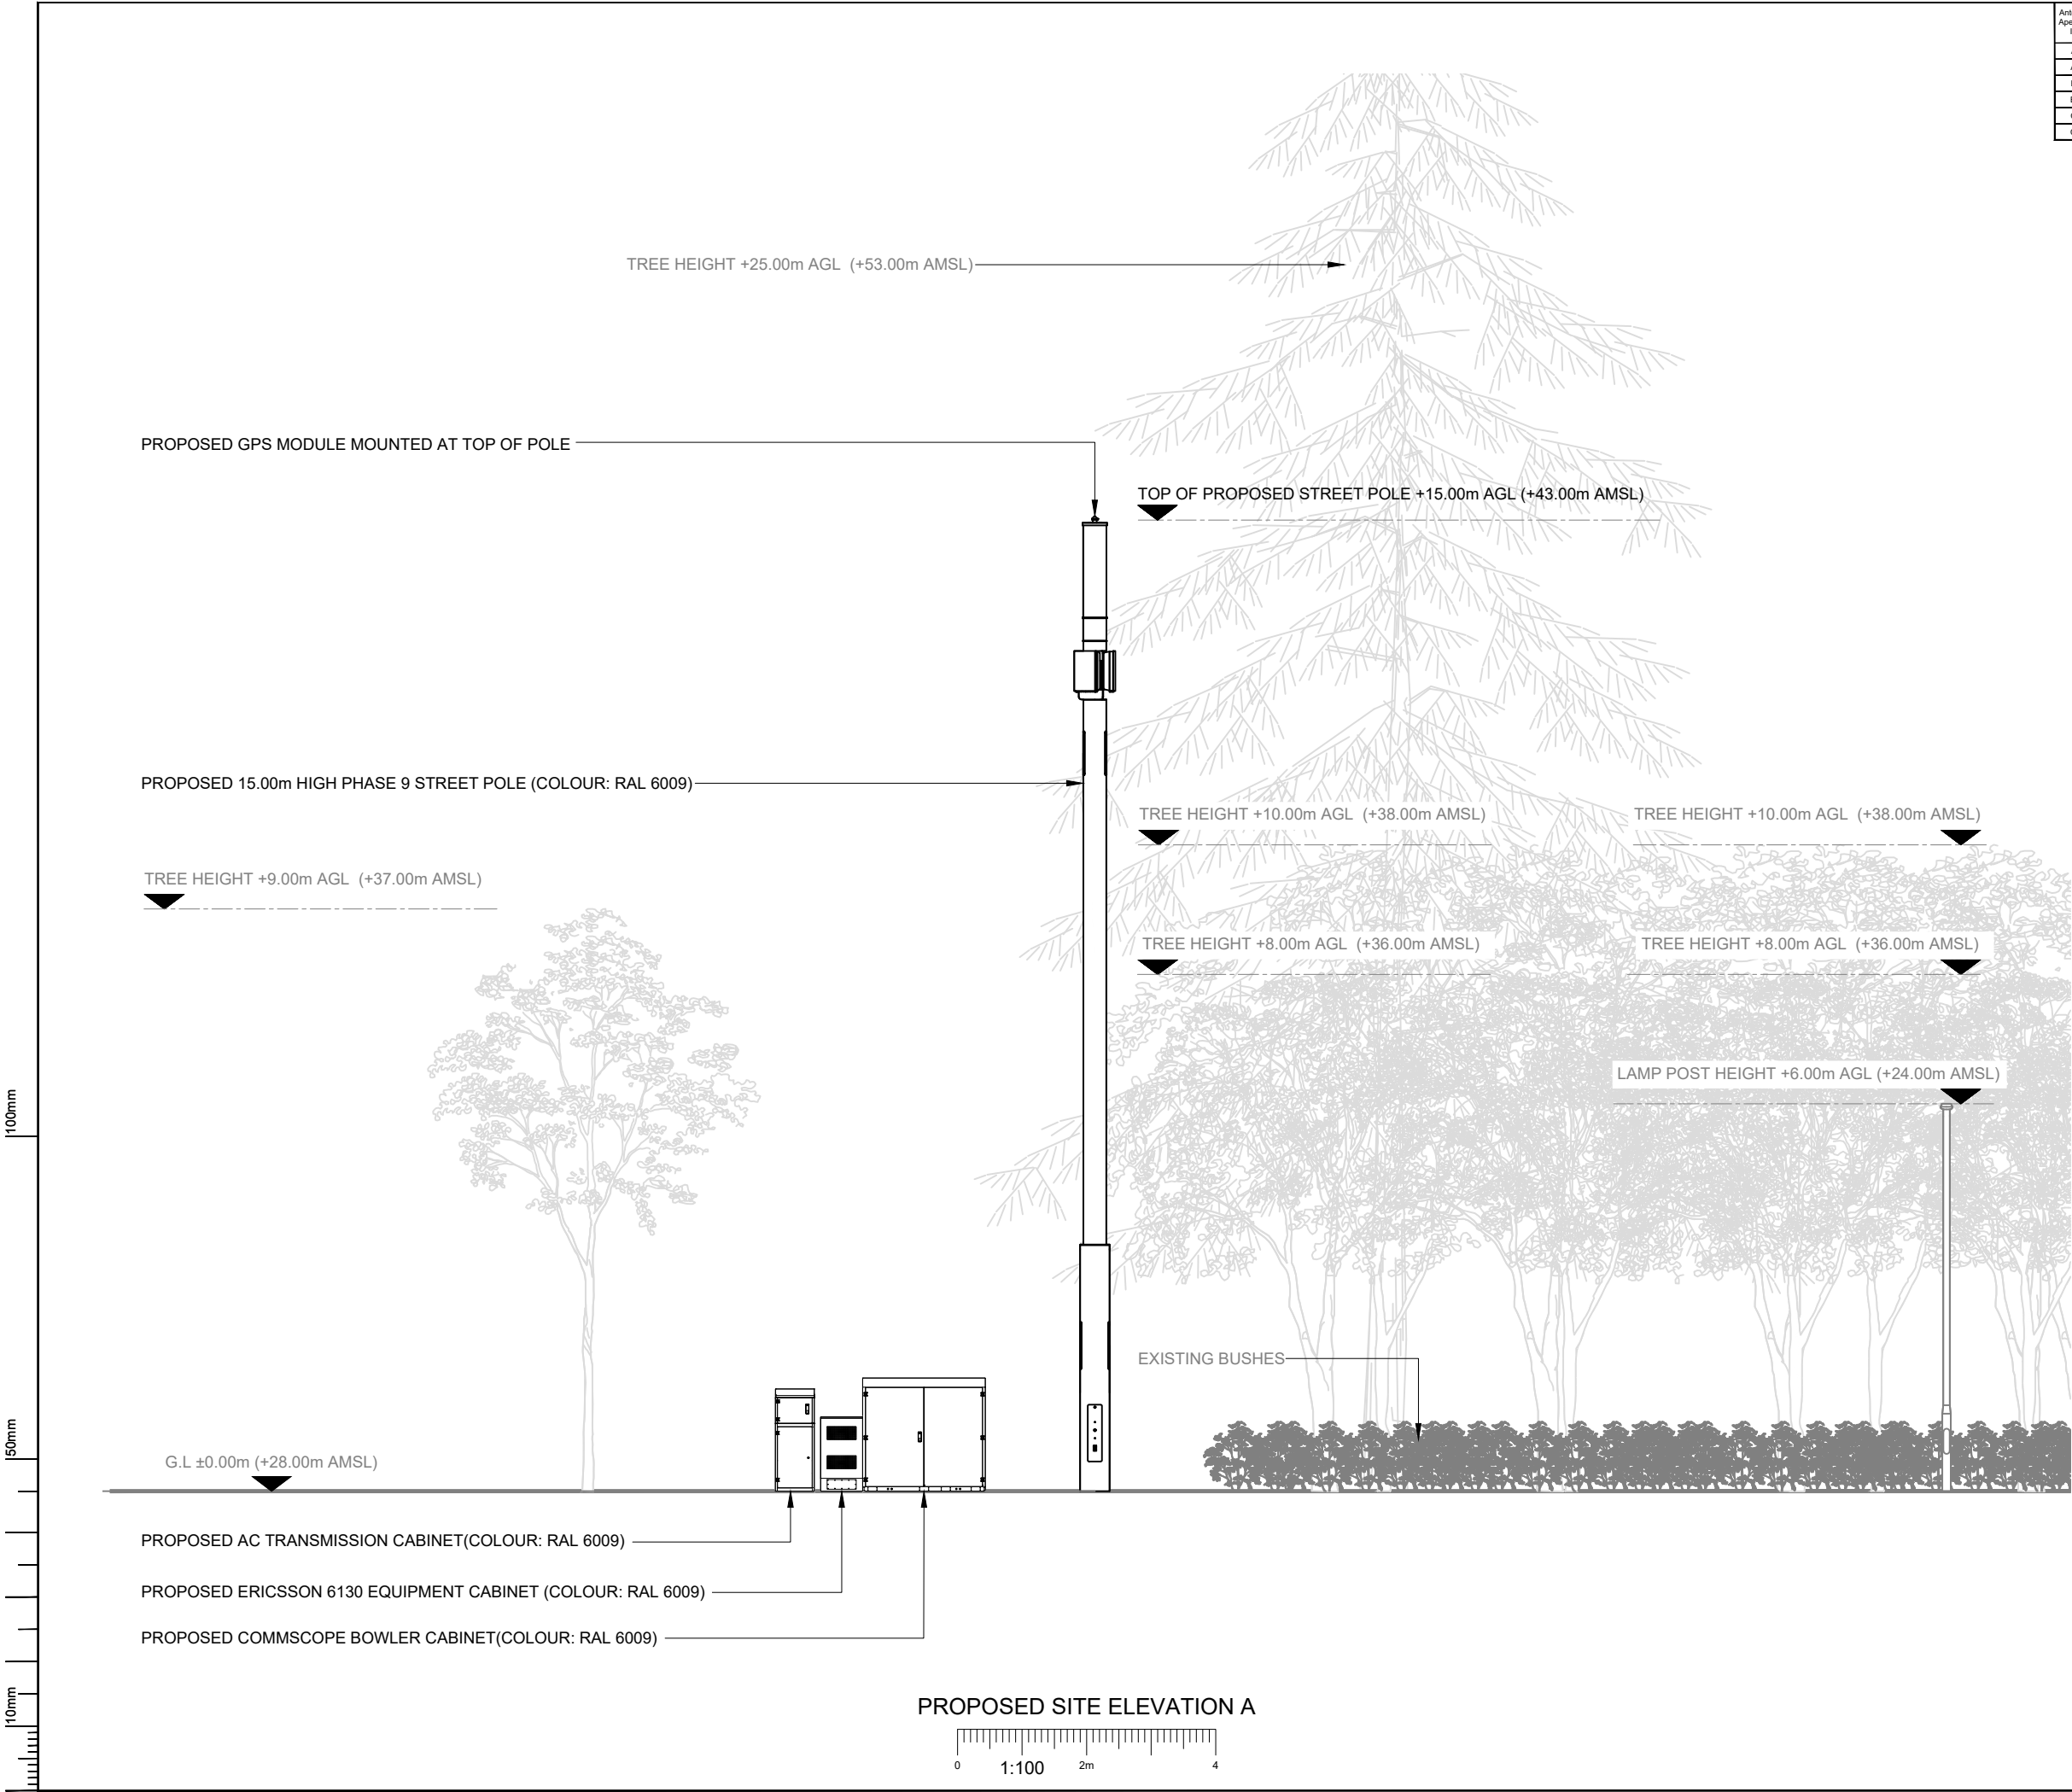

Antenna Aperture ID	Proposed 4G/5G Bearing
A1	60°
A2	60°
B1	180°
B2	180°
C1	300°
C2	300°

NOTES:

1. ALL DIMENSIONS IN MM UNLESS OTHERWISE NOTED.

B	Site Location Amended	AK	GBC	21.04.23
A	Issued for Planning	TJP	RWB	31.03.23
REV	MODIFICATION	BY	CH	DATE

CK Hutchison Networks (UK) Limited

450 Longwater Avenue,
Green Park,
Reading,
RG30 3UR

Design Consultant & Principal Contractor:

GBC

Great British Communications
Lapwing House, Block 3 Forward Point,
Ton House Lane, Widnes, Cheshire, WAB 0SL
t. 44 (0)151 420 4128
www.gbcservices.co.uk

Site Name:

BROOKSIDE WAY

3UK Nominal ID:

ELH21799

Address:

**BROOKSIDE WAY
WEST END
EASTLEIGH
SOUTHAMPTON
SO30 3GY**

Title:

265 PROPOSED SITE ELEVATION

Project:

UNILATERAL SW

Purpose of Issue:

PLANNING

MBNL/TM/H3G Cell ID:

ELH072/86377/SO0631

Drawing No:

ELH21799_ELH072_ 86377_ SO0631_GA_REV_B

Issue:

B