


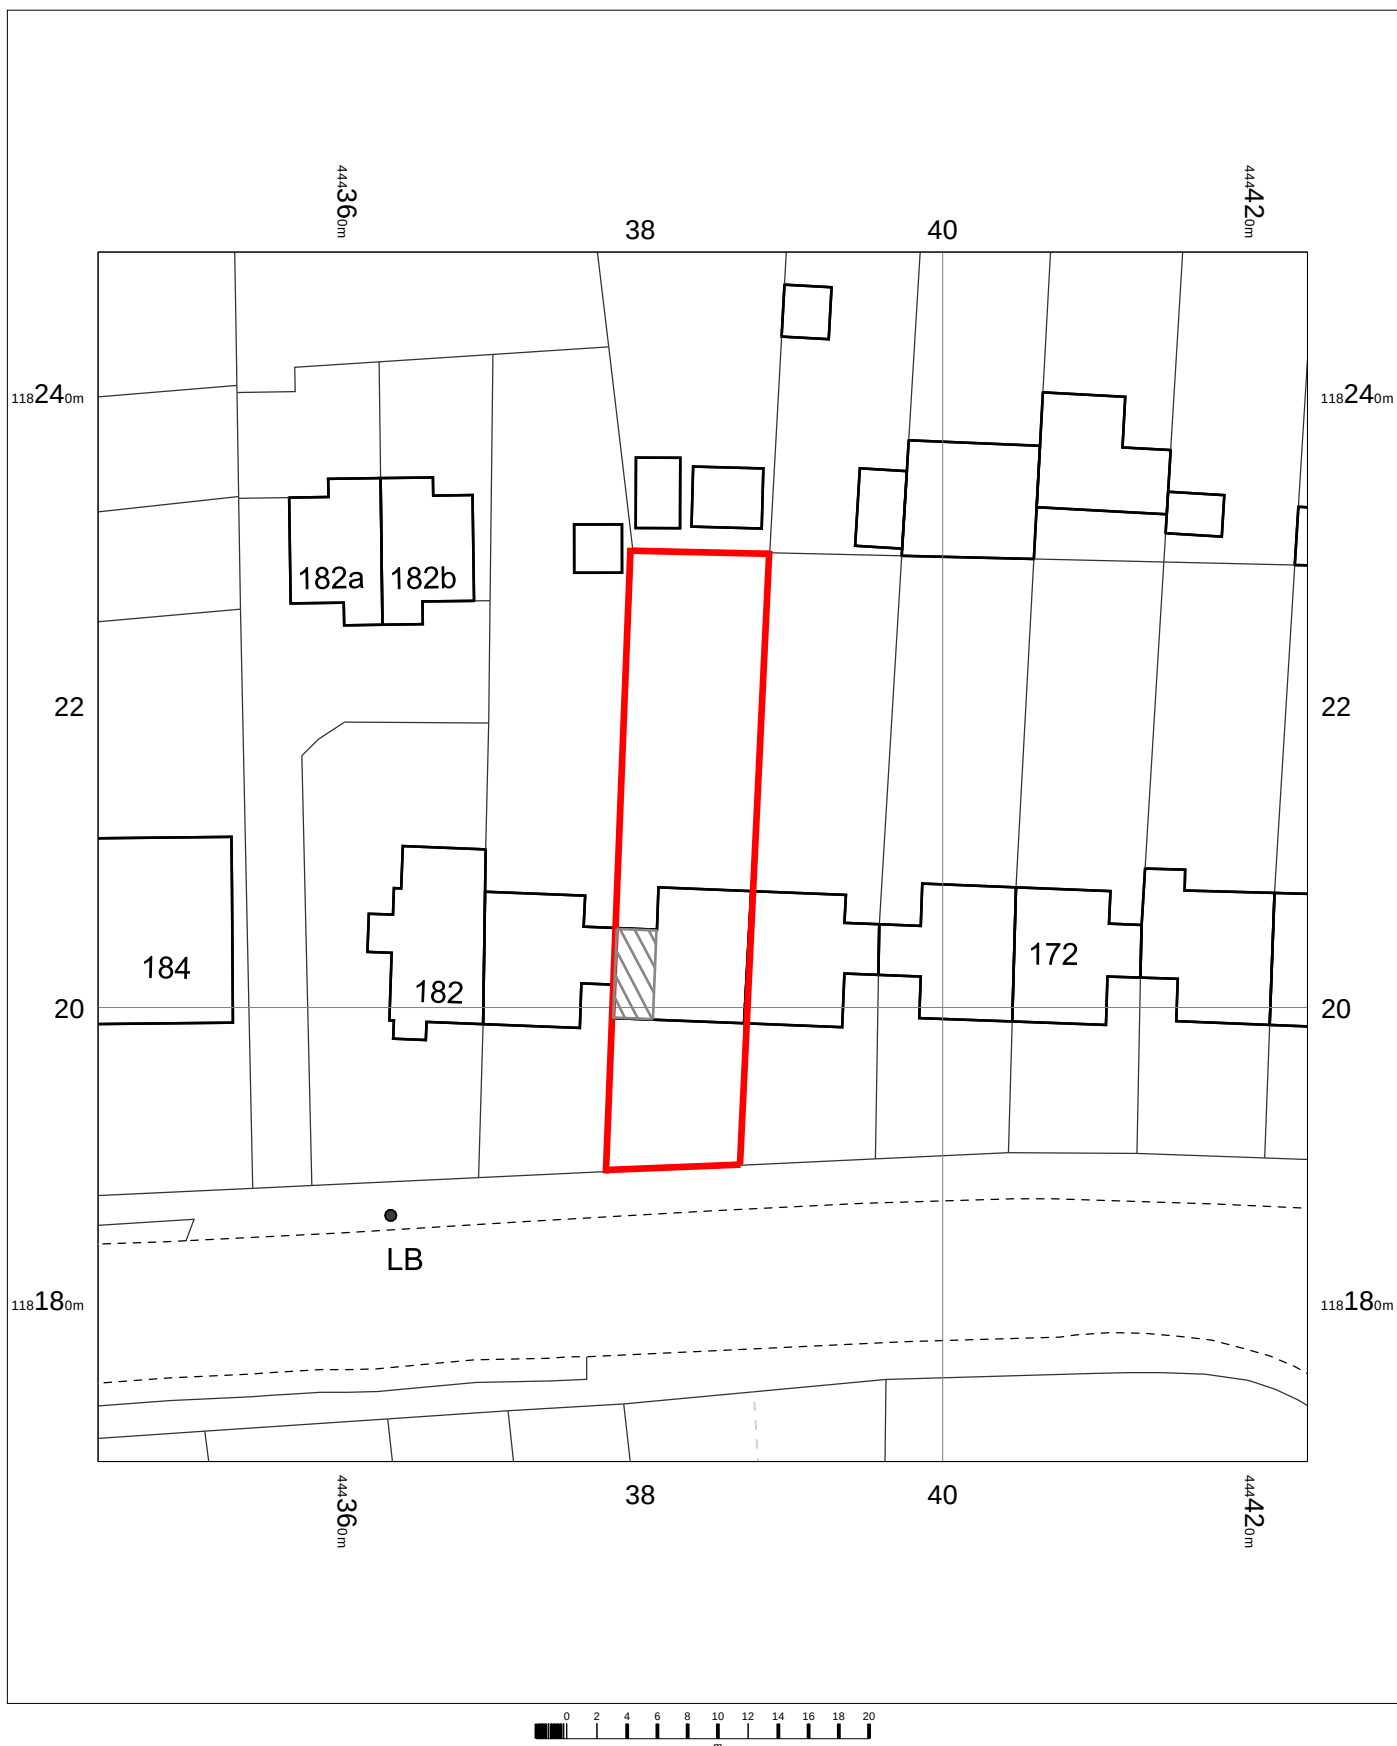


178 Chestnut Avenue,
Eastleigh,
Hampshire,
SO50 5BX

OS MasterMap 1250/2500/10000 scale
Monday, May 22, 2023, ID: BW1-01104896
maps.blackwell.co.uk

1:500 scale print at A4, Centre: 444384 E, 118210 N

©Crown Copyright Ordnance Survey. Licence no. 100041041

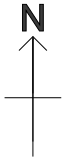

BLACKWELL'S
MAPPING SERVICES
PERSONAL & PROFESSIONAL MAPPING
www.blackwellmapping.co.uk

TEL: 0800 151 2612
maps@blackwell.co.uk