



Existing 3D 1

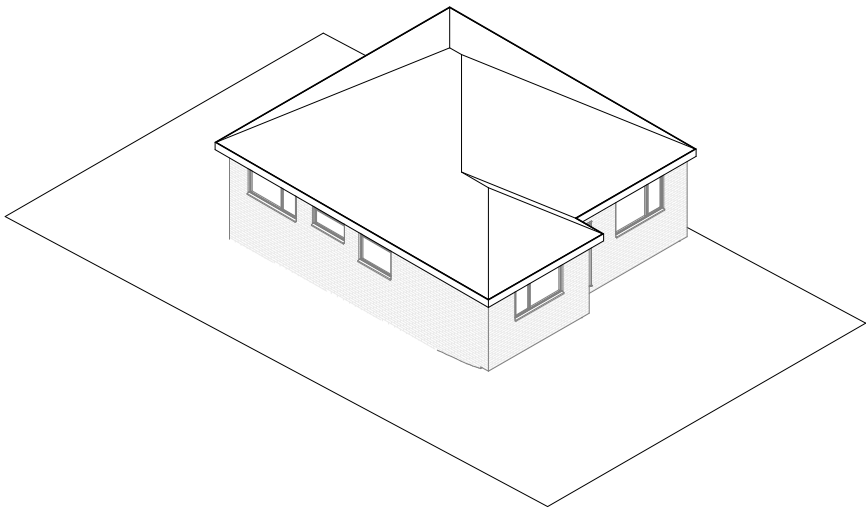

Proposed 3D 1

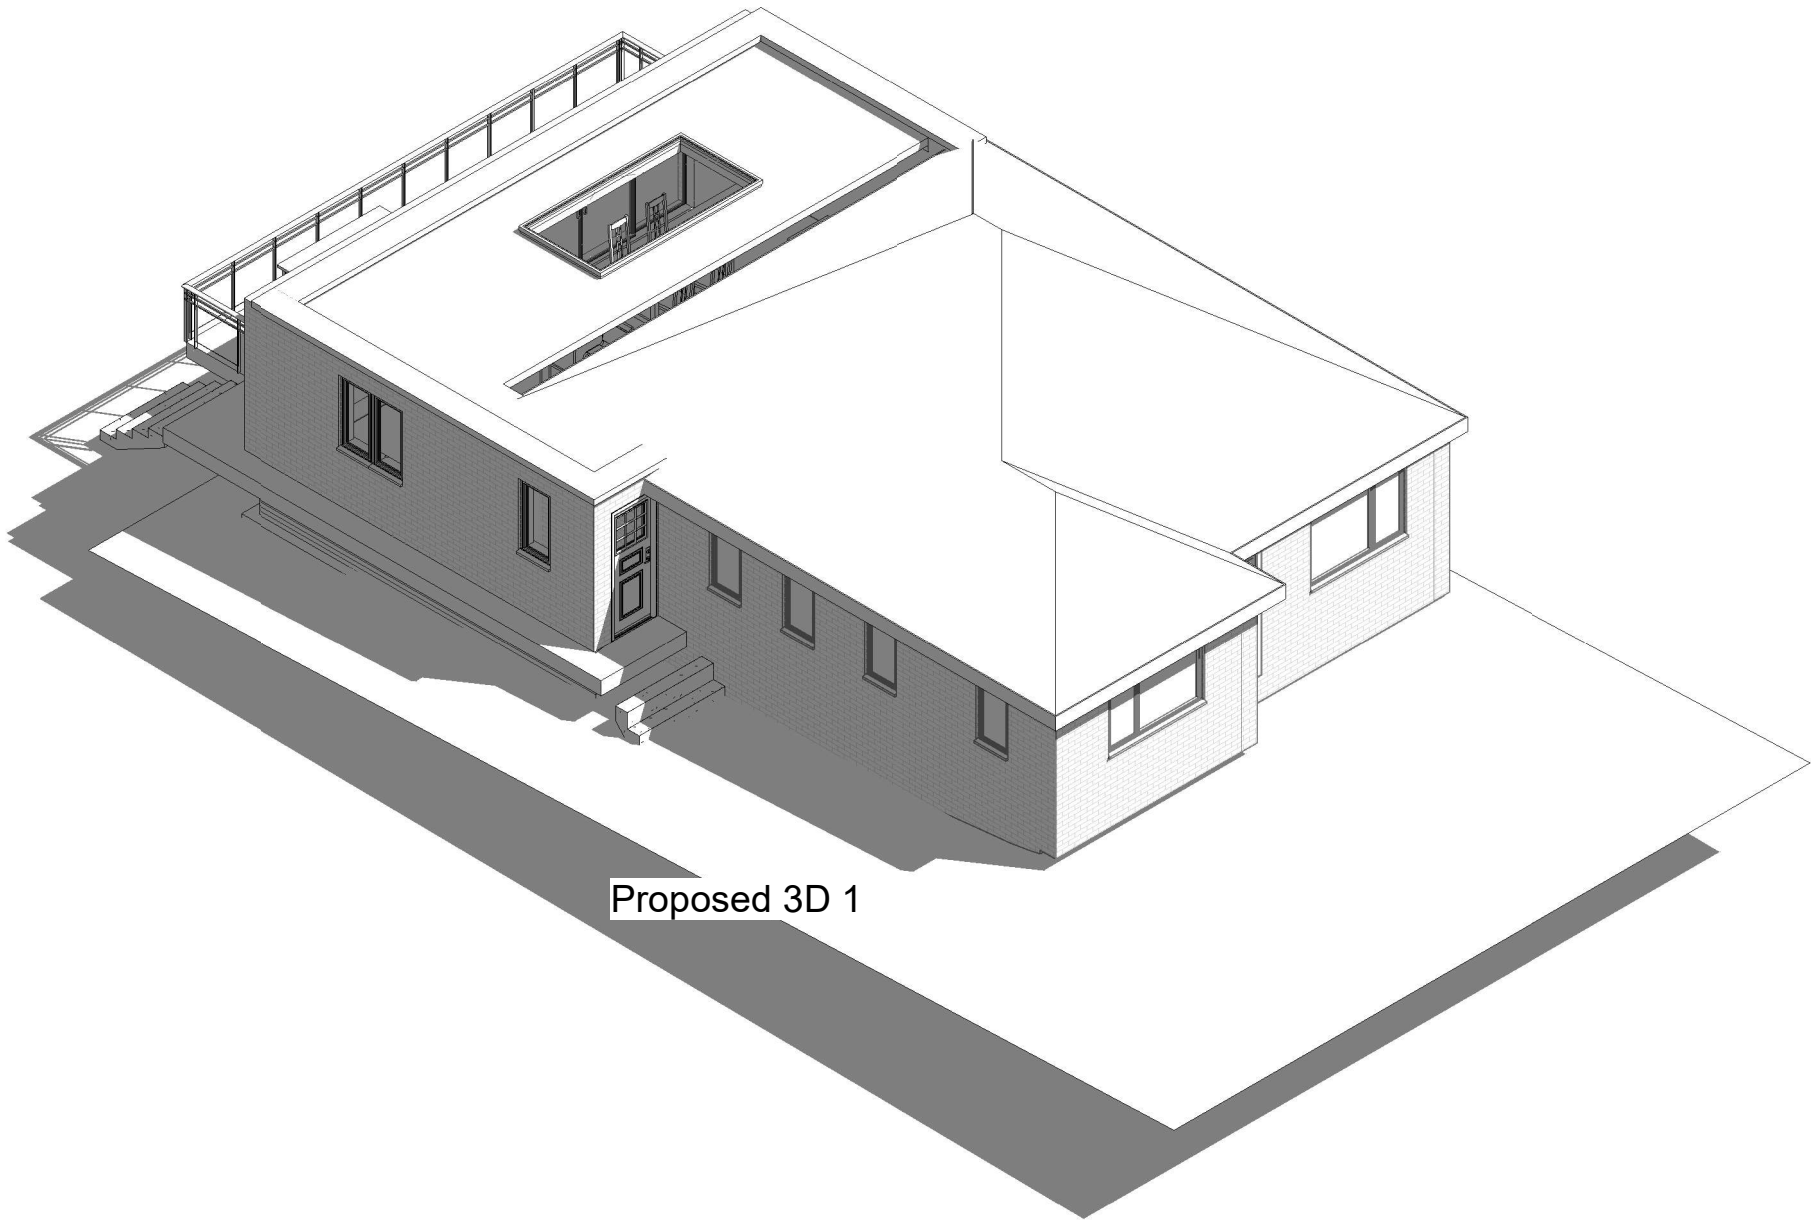

pd

parkers

executive

design

1:500

1:200

1:100

1:50

50

20

10

5

All measurement to be checked on site prior to any commenent

Parkers Design Limited - The Studio @ 90, PO9 2PR

www.pexd.co.uk - info@parkersdesign.com - 07776 008822

PROJECT	24 St. James Road SO30 3FU	CLIENT				Praitk & Pooja	
		Date	Issue Date		Scale (@ A3)		
SHEET	3D 1	Drawn by	SW	DRAWING NUMBER		REV	
		Checked by	SR	P 4			