



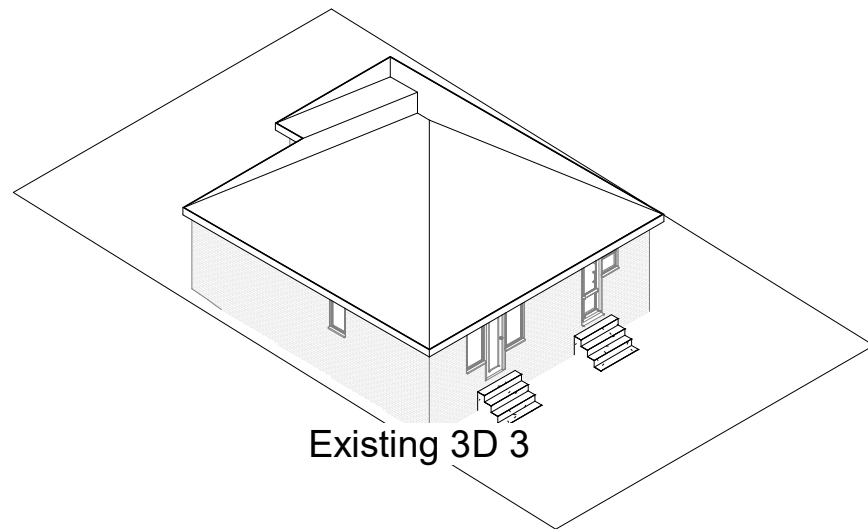

Existing 3D 3

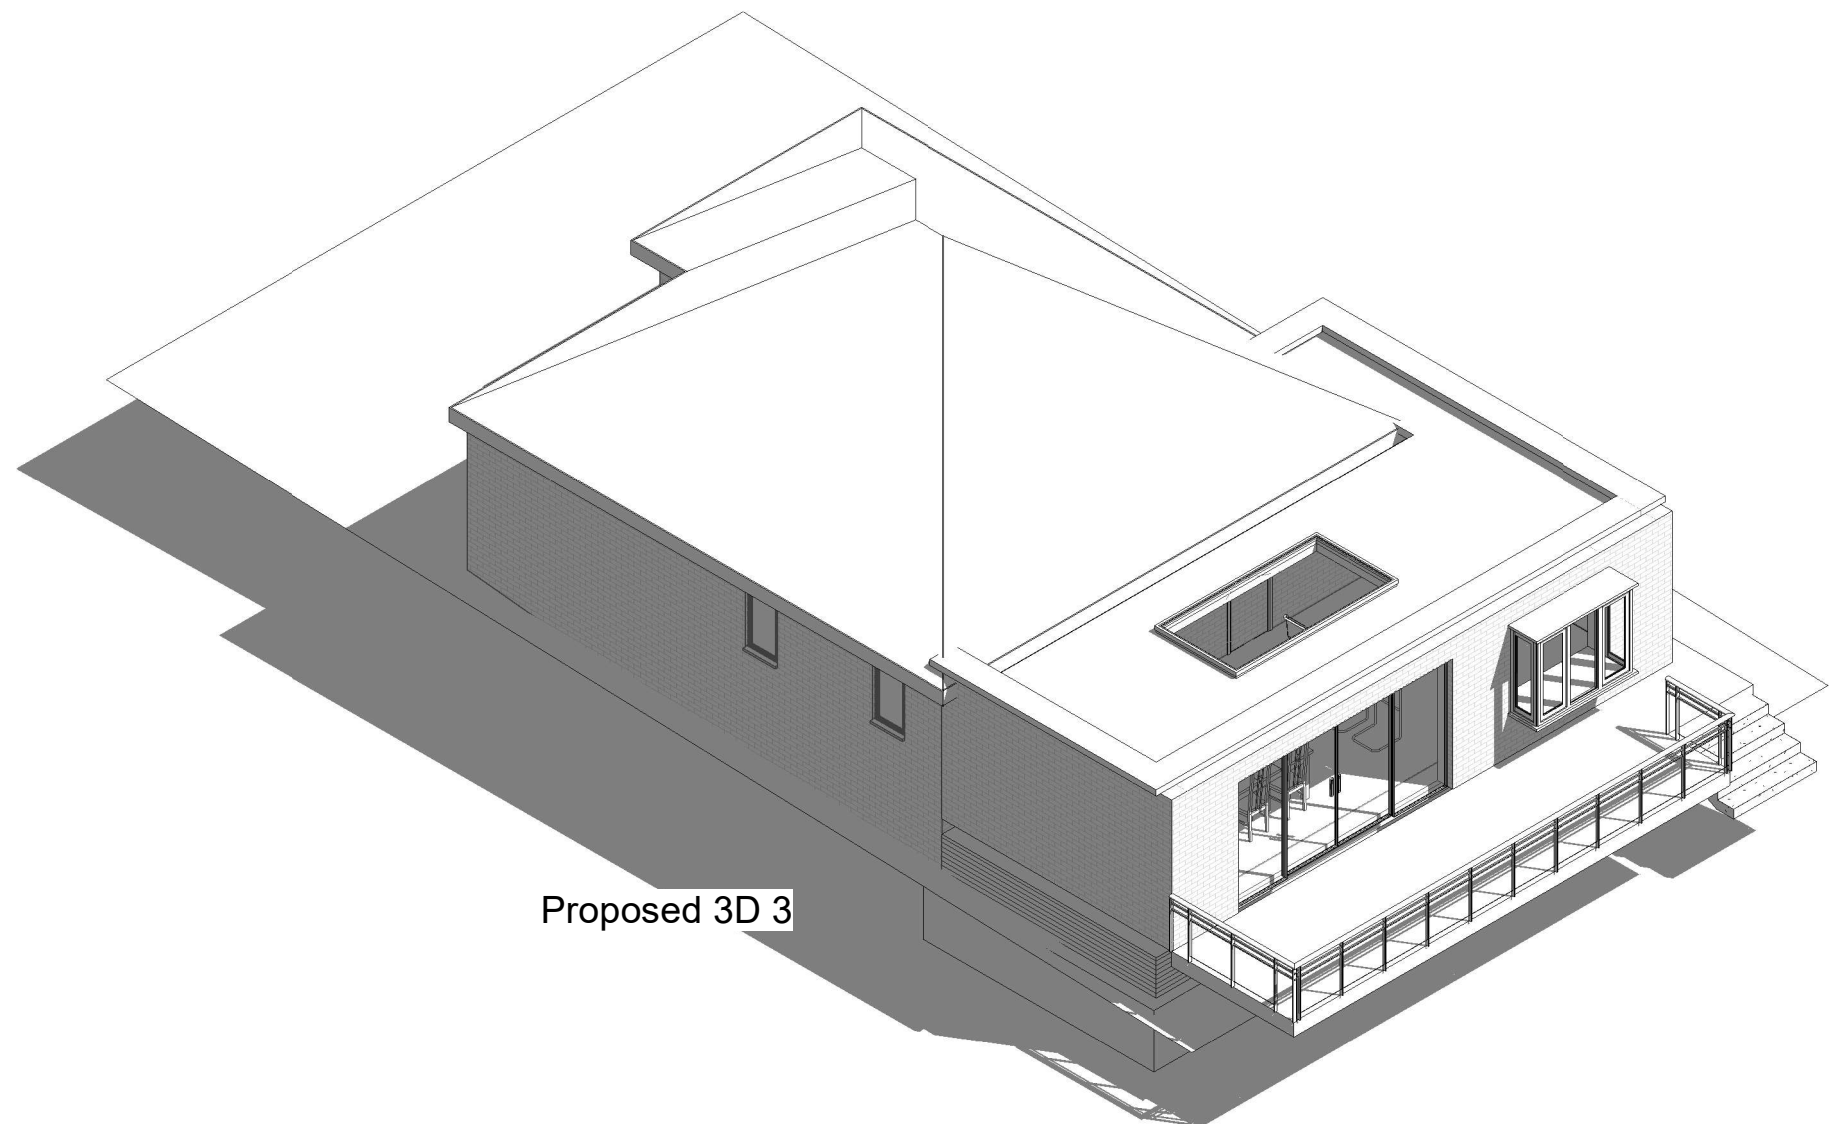

Proposed 3D 3



1:500		50
1:200		20
1:100		10
1:50		5

All measurement to be checked on site prior to any commenent

Parkers Design Limited - The Studio @ 90, PO9 2PR

www.pexd.co.uk - info@parkersdesign.com - 07776 008822

PROJECT	24 St. James Road SO30 3FU	CLIENT				Praitk & Pooja	
		Date	Issue Date		Scale (@ A3)		
SHEET	3D 3	Drawn by	SW	DRAWING NUMBER			REV
		Checked by	SR	P 6			