



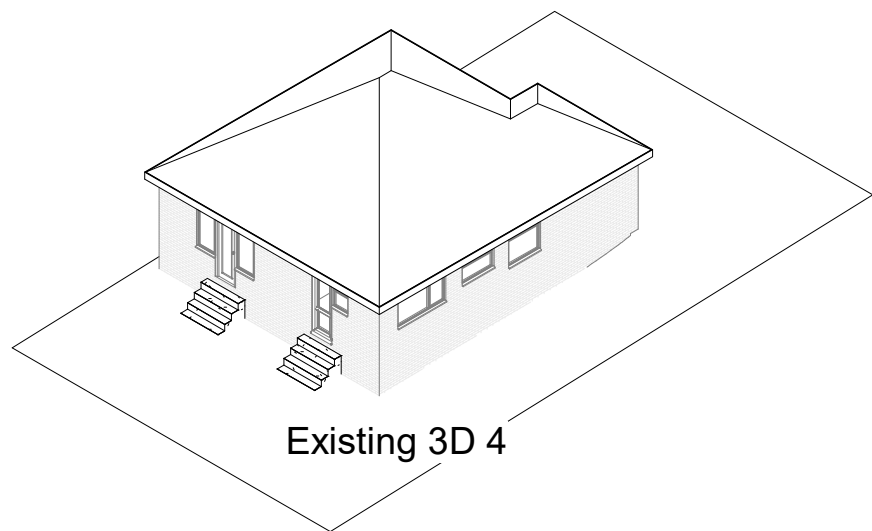

Existing 3D 4

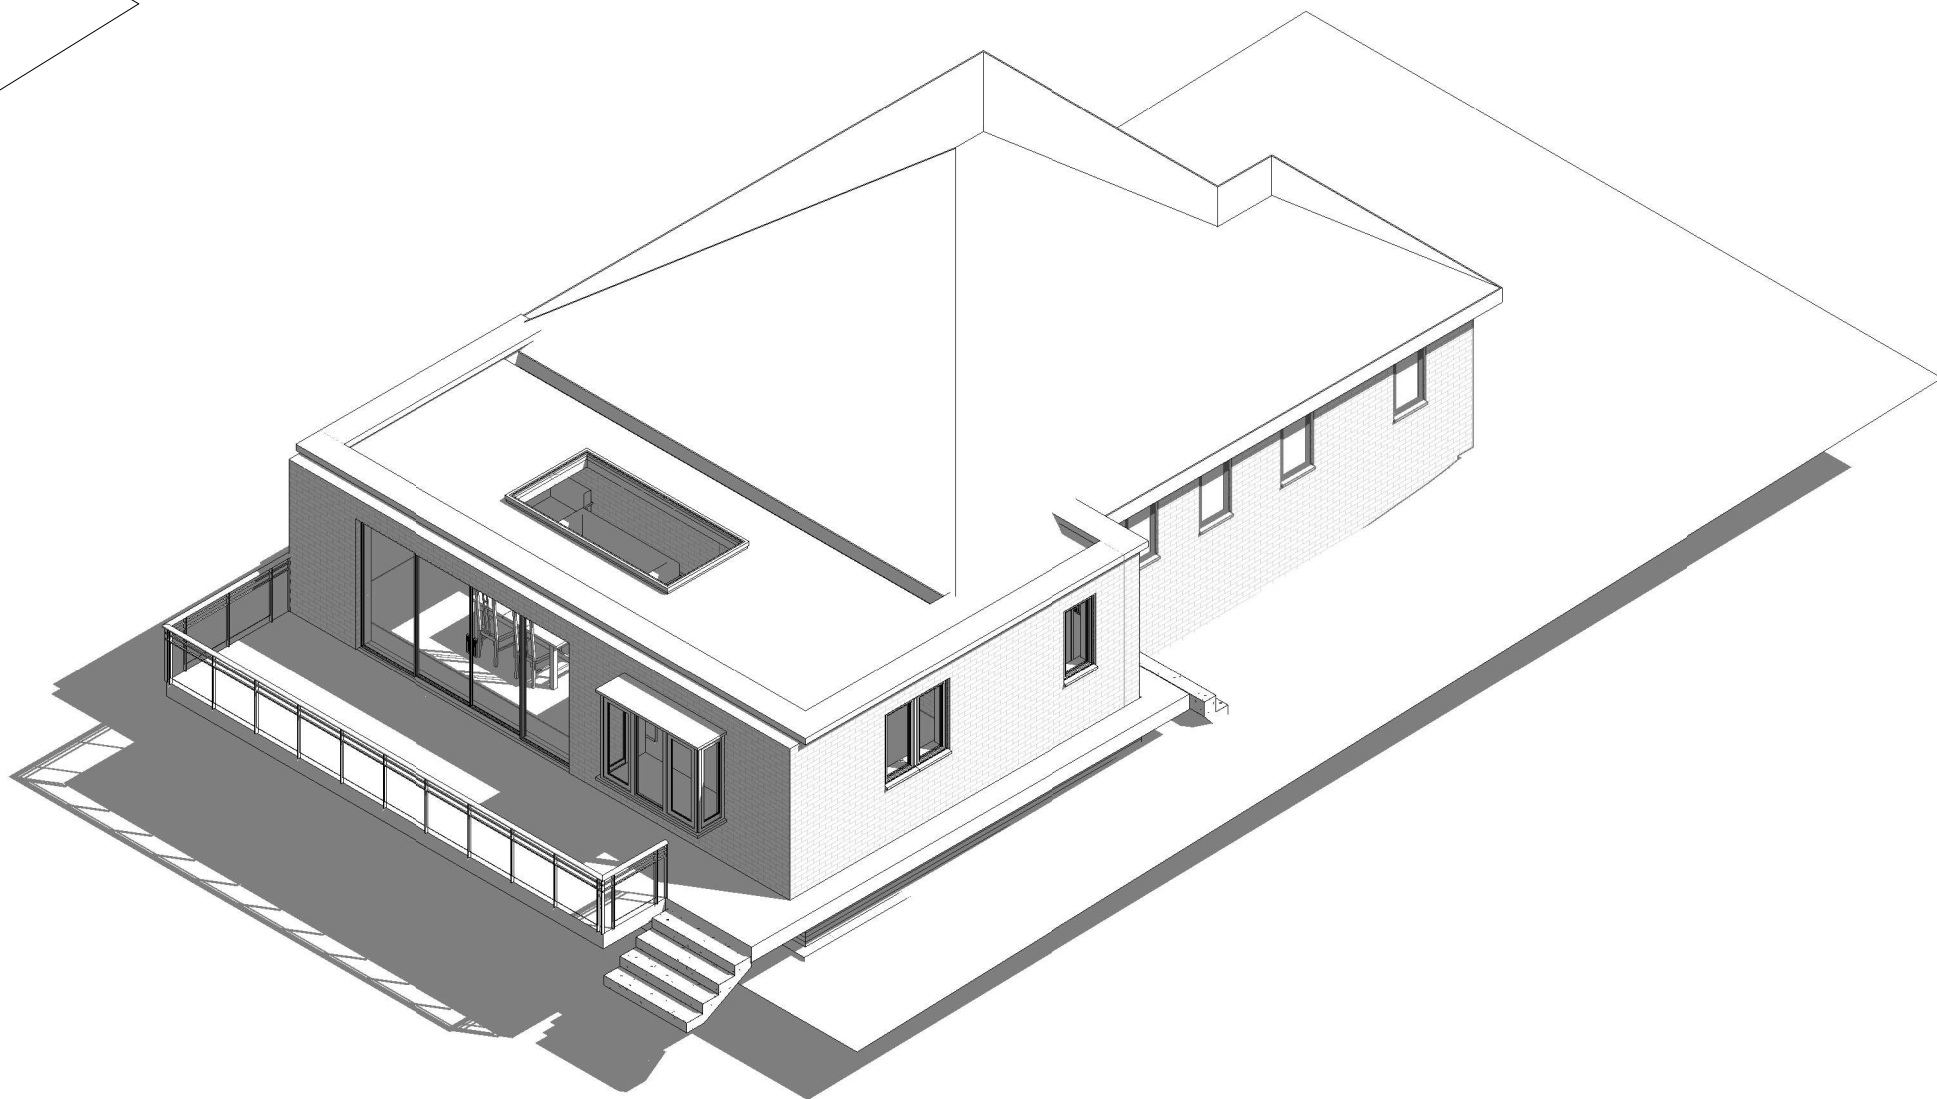

Proposed 3D 4

pd

parkers
executive
design

1:500

50

1:200

20

1:100

10

1:50

5

All measurement to be checked on site prior to any commenent

Parkers Design Limited - The Studio @ 90, PO9 2PR

www.pexd.co.uk - info@parkersdesign.com - 07776 008822

PROJECT	24 St. James Road		CLIENT	
	SO30 3FU		Praitk & Pooja	
	SHEET		Date	Issue Date
			Scale (@ A3)	
3D 4		Drawn by	SW	DRAWING NUMBER
		Checked by	SR	P 7
		REV		