




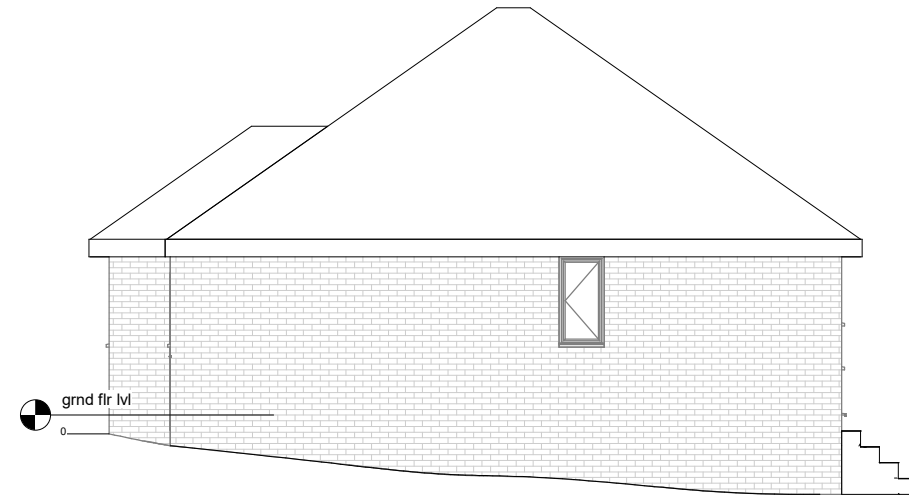


Existing Elevation-Right side

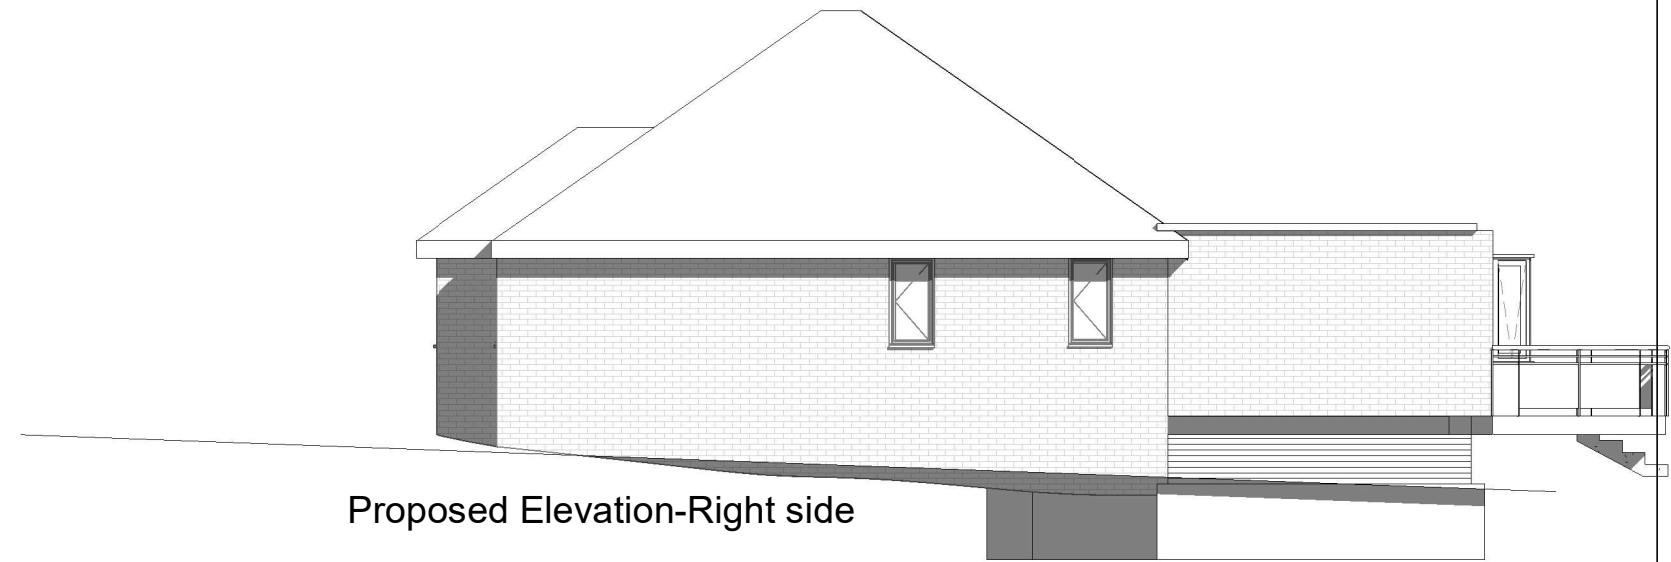

Proposed Elevation-Right side

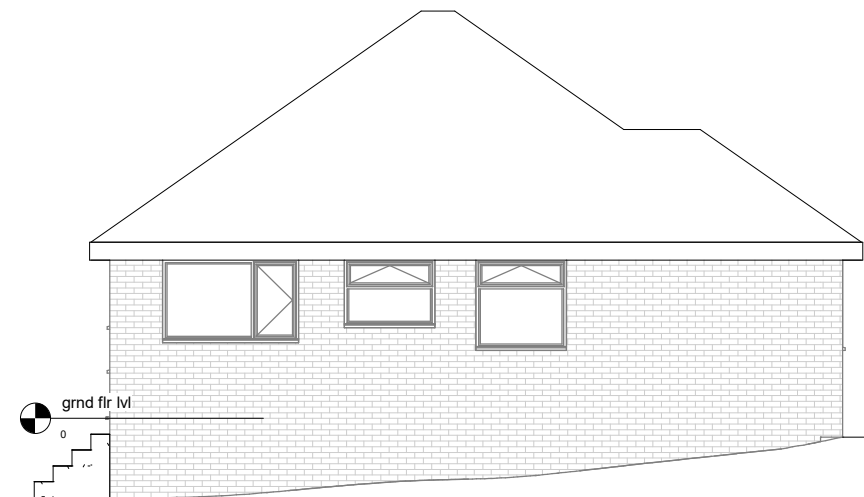

Existing Elevation-Left side

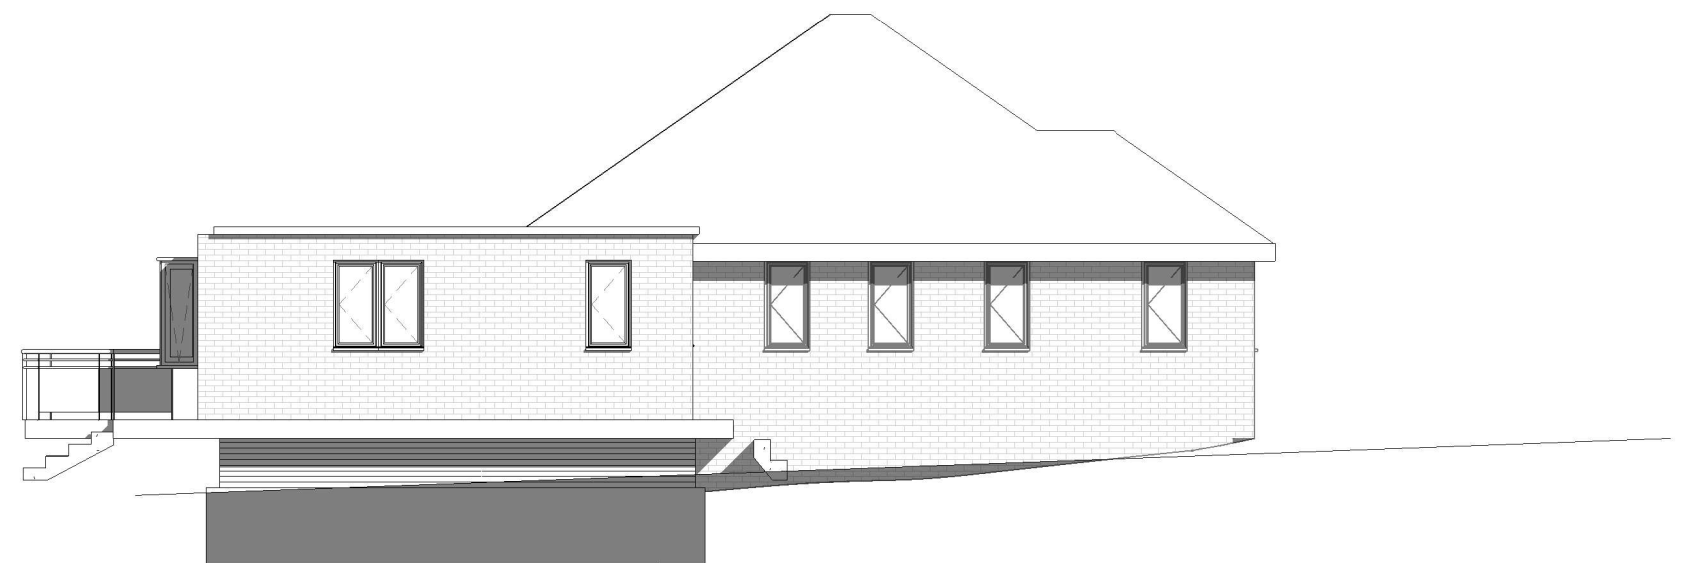

Proposed Elevation-Left side

1:500		50
1:200		20
1:100		10
1:50		5

All measurement to be checked on site prior to any commenent

Parkers Design Limited - The Studio @ 90, PO9 2PR

www.pexd.co.uk - info@parkersdesign.com - 07776 008822

PROJECT	24 St. James Road SO30 3FU		CLIENT		Praitk & Pooja	
	SHEET Elevations-Right/Left side		Date	Issue Date	Scale (@ A3)	1 : 100
			Drawn by	SW	DRAWING NUMBER	REV
			Checked by	SR	P 3	