


Kia (Hendy) Eastleigh

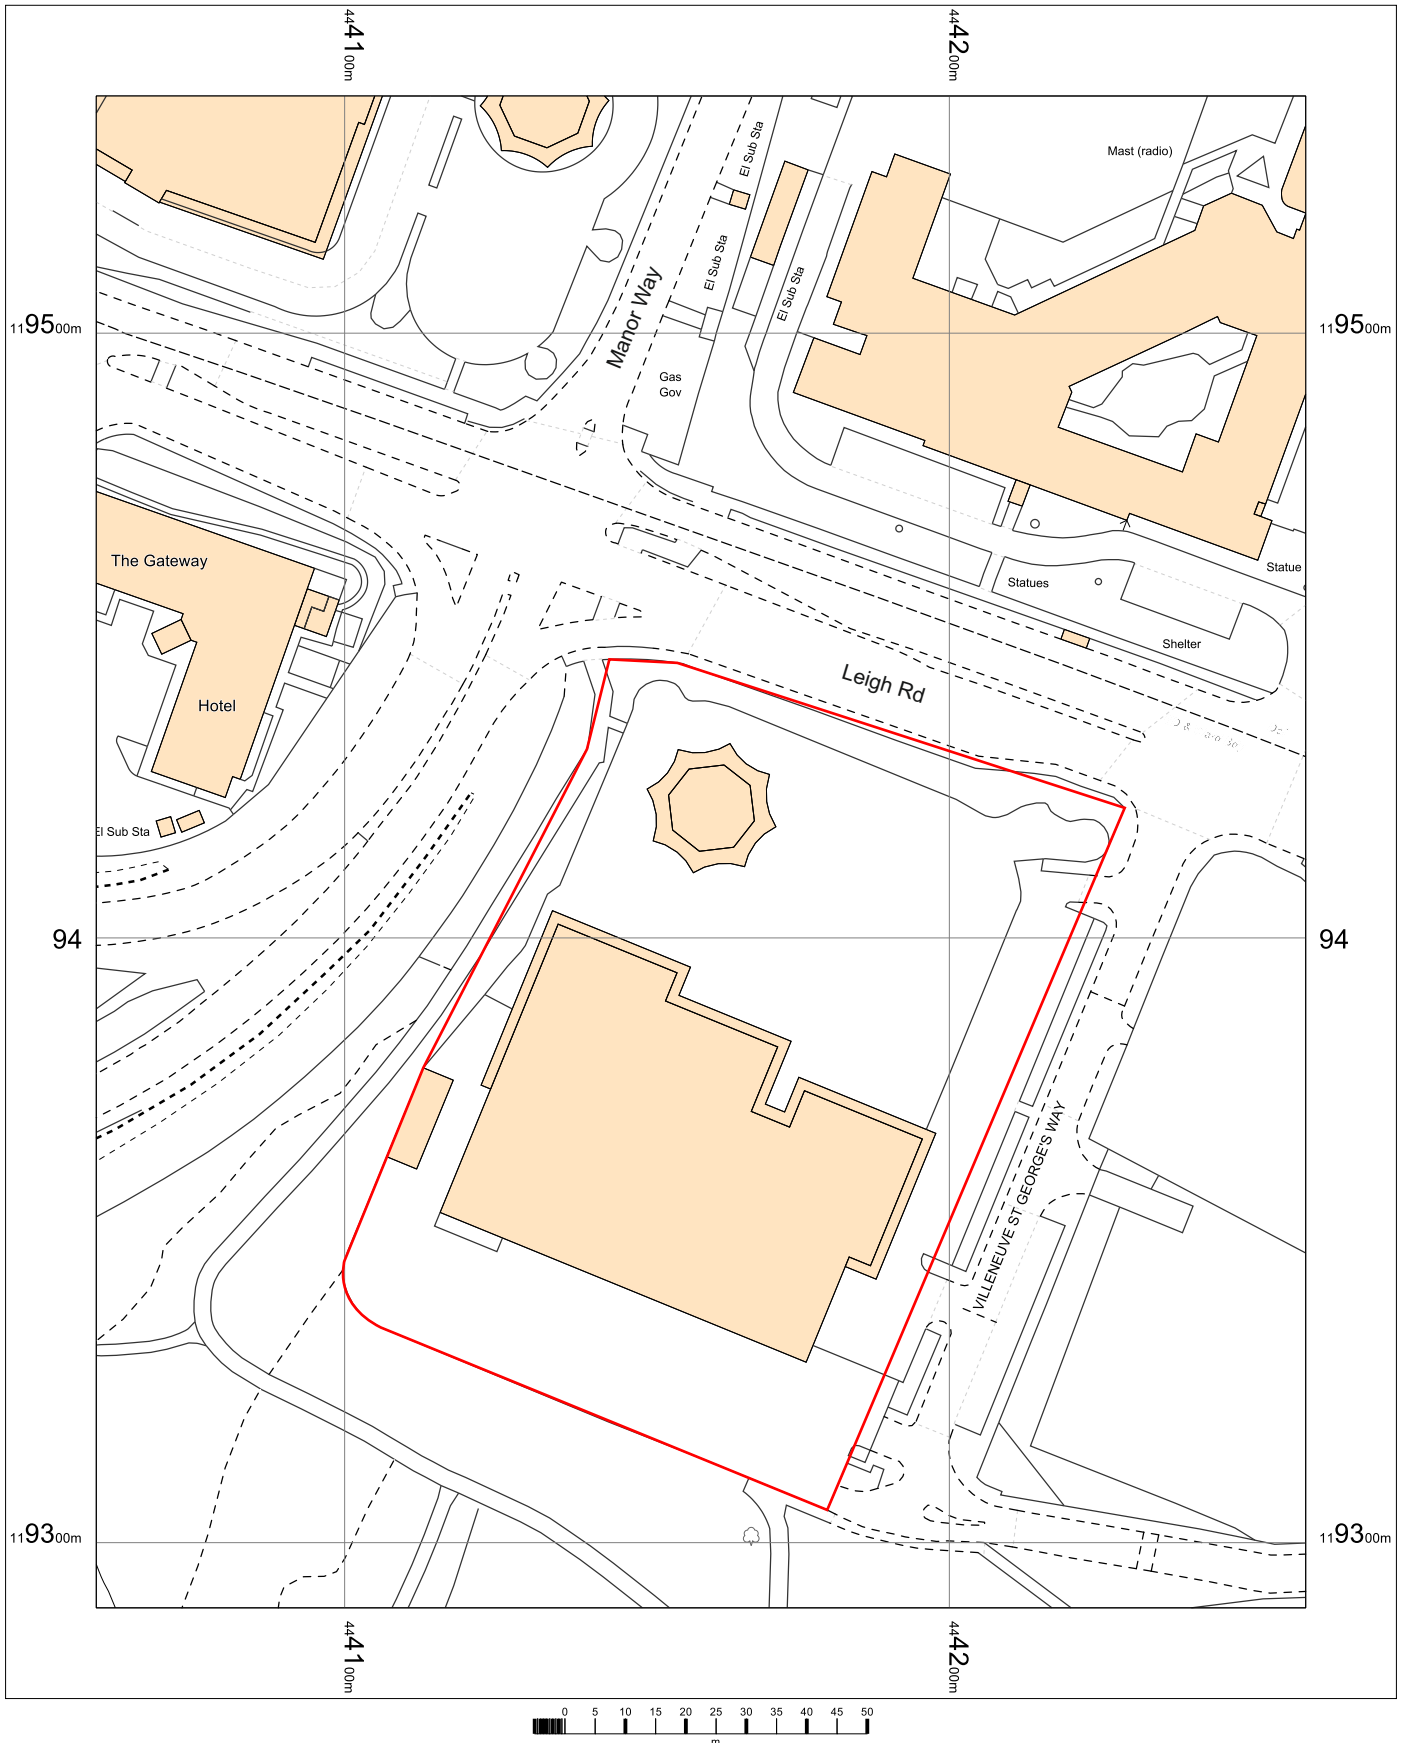


Hendy
St Georges Way
Eastleigh
SO50 9YA

OS MasterMap 1250/2500/10000 scale
Monday, May 22, 2023, ID: CM-01104809
www.centremapslive.co.uk


1:1250 scale print at A4, Centre: 444159 E, 119414 N

© Crown Copyright Ordnance Survey. Licence no. AC0000849896

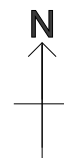

SIGN SPECIALISTS
sign-specialists.co.uk

Kia (Hendy) Eastleigh

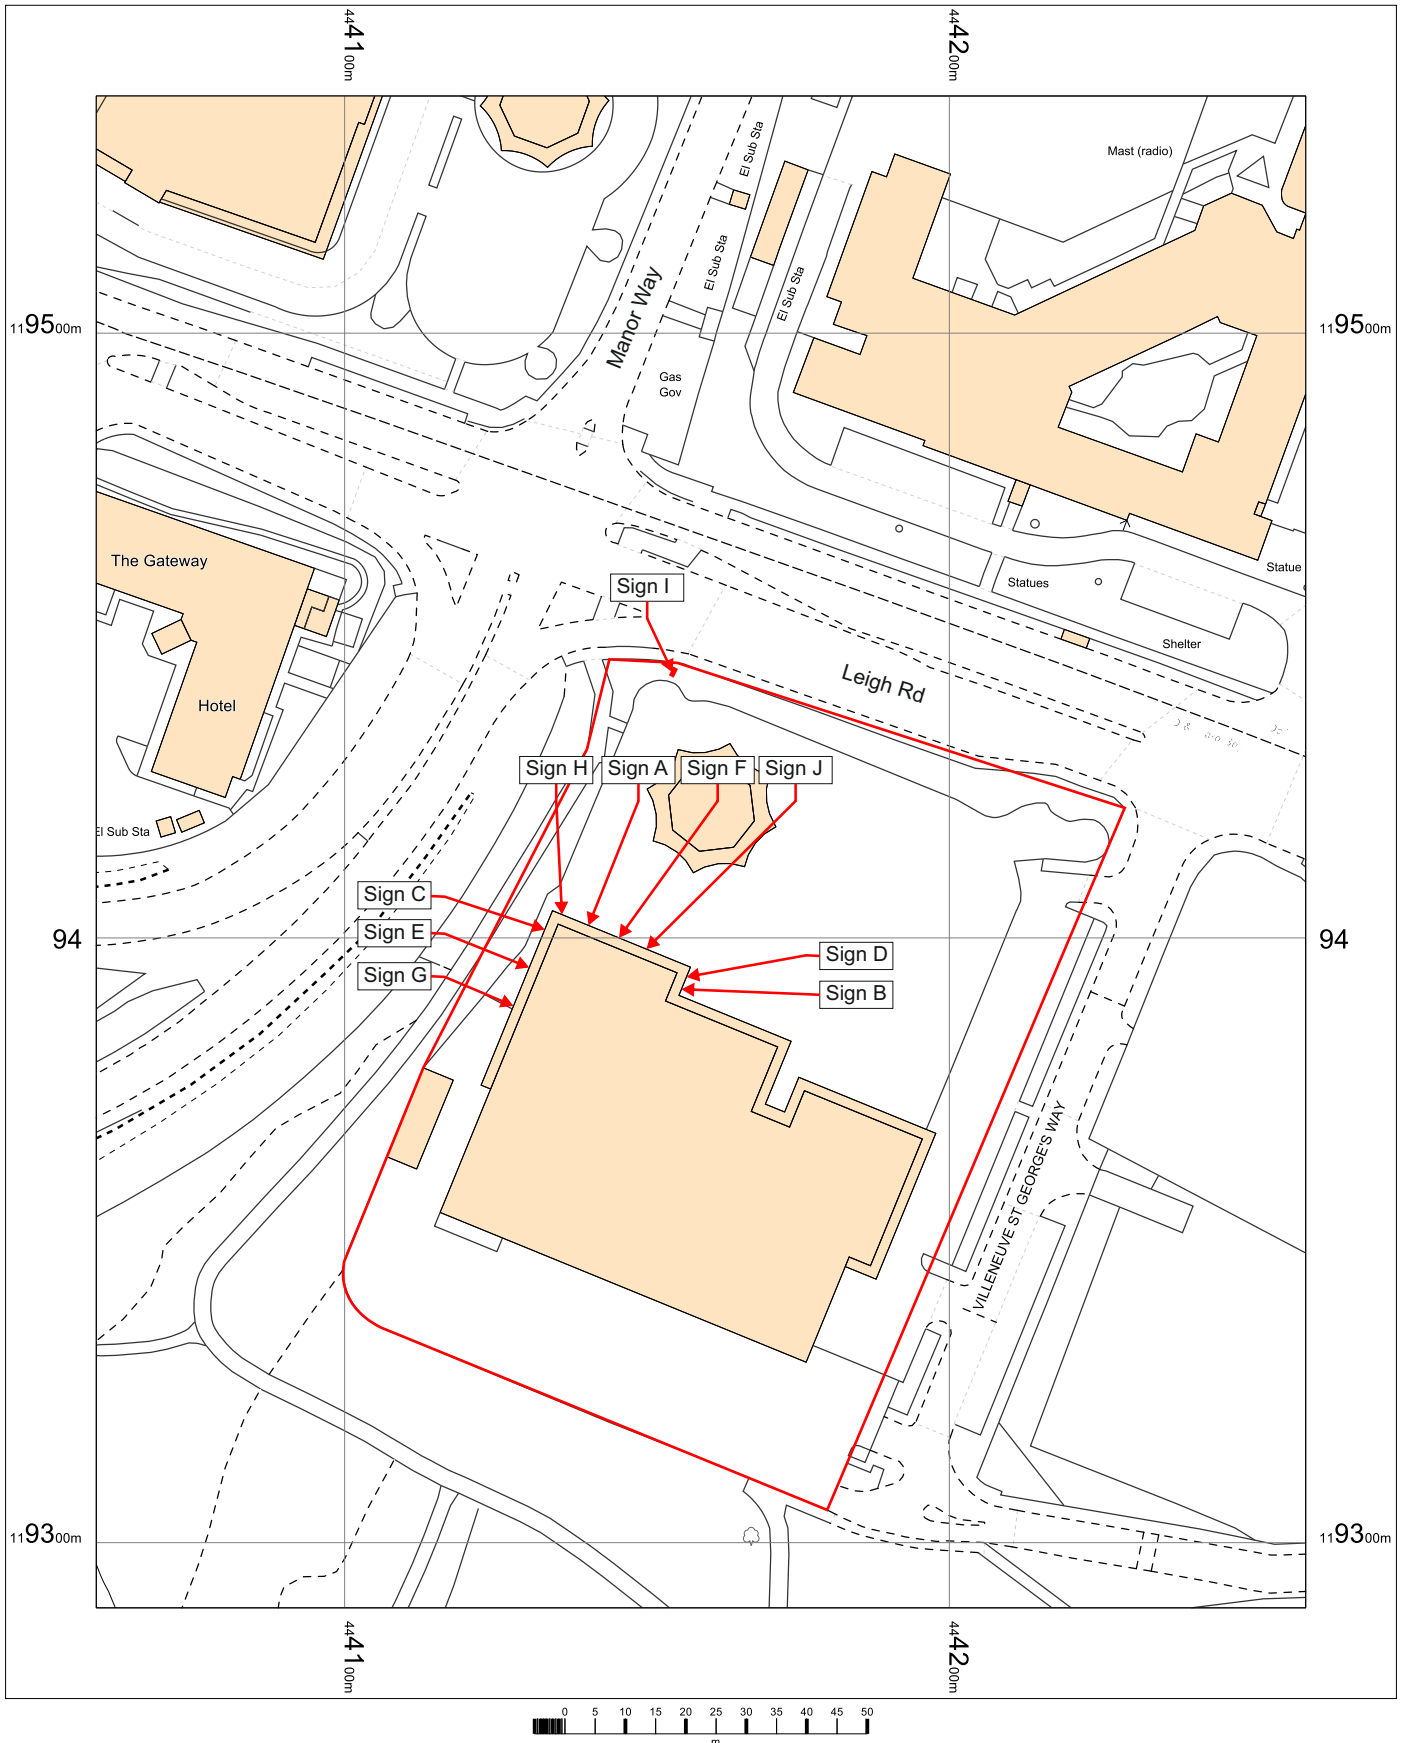


Hendy
St Georges Way
Eastleigh
SO50 9YA

OS MasterMap 1250/2500/10000 scale
Monday, May 22, 2023, ID: CM-01104809
www.centremapslive.co.uk

1:1250 scale print at A4, Centre: 444159 E, 119414 N

© Crown Copyright Ordnance Survey. Licence no. AC0000849896

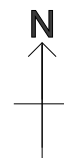

SIGN SPECIALISTS
sign-specialists.co.uk