
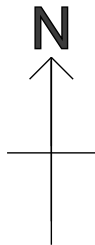
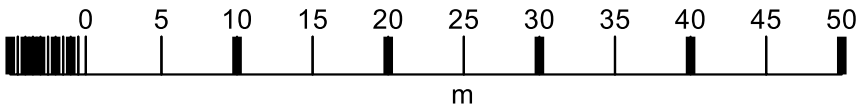


Kia (Hendy) Eastleigh

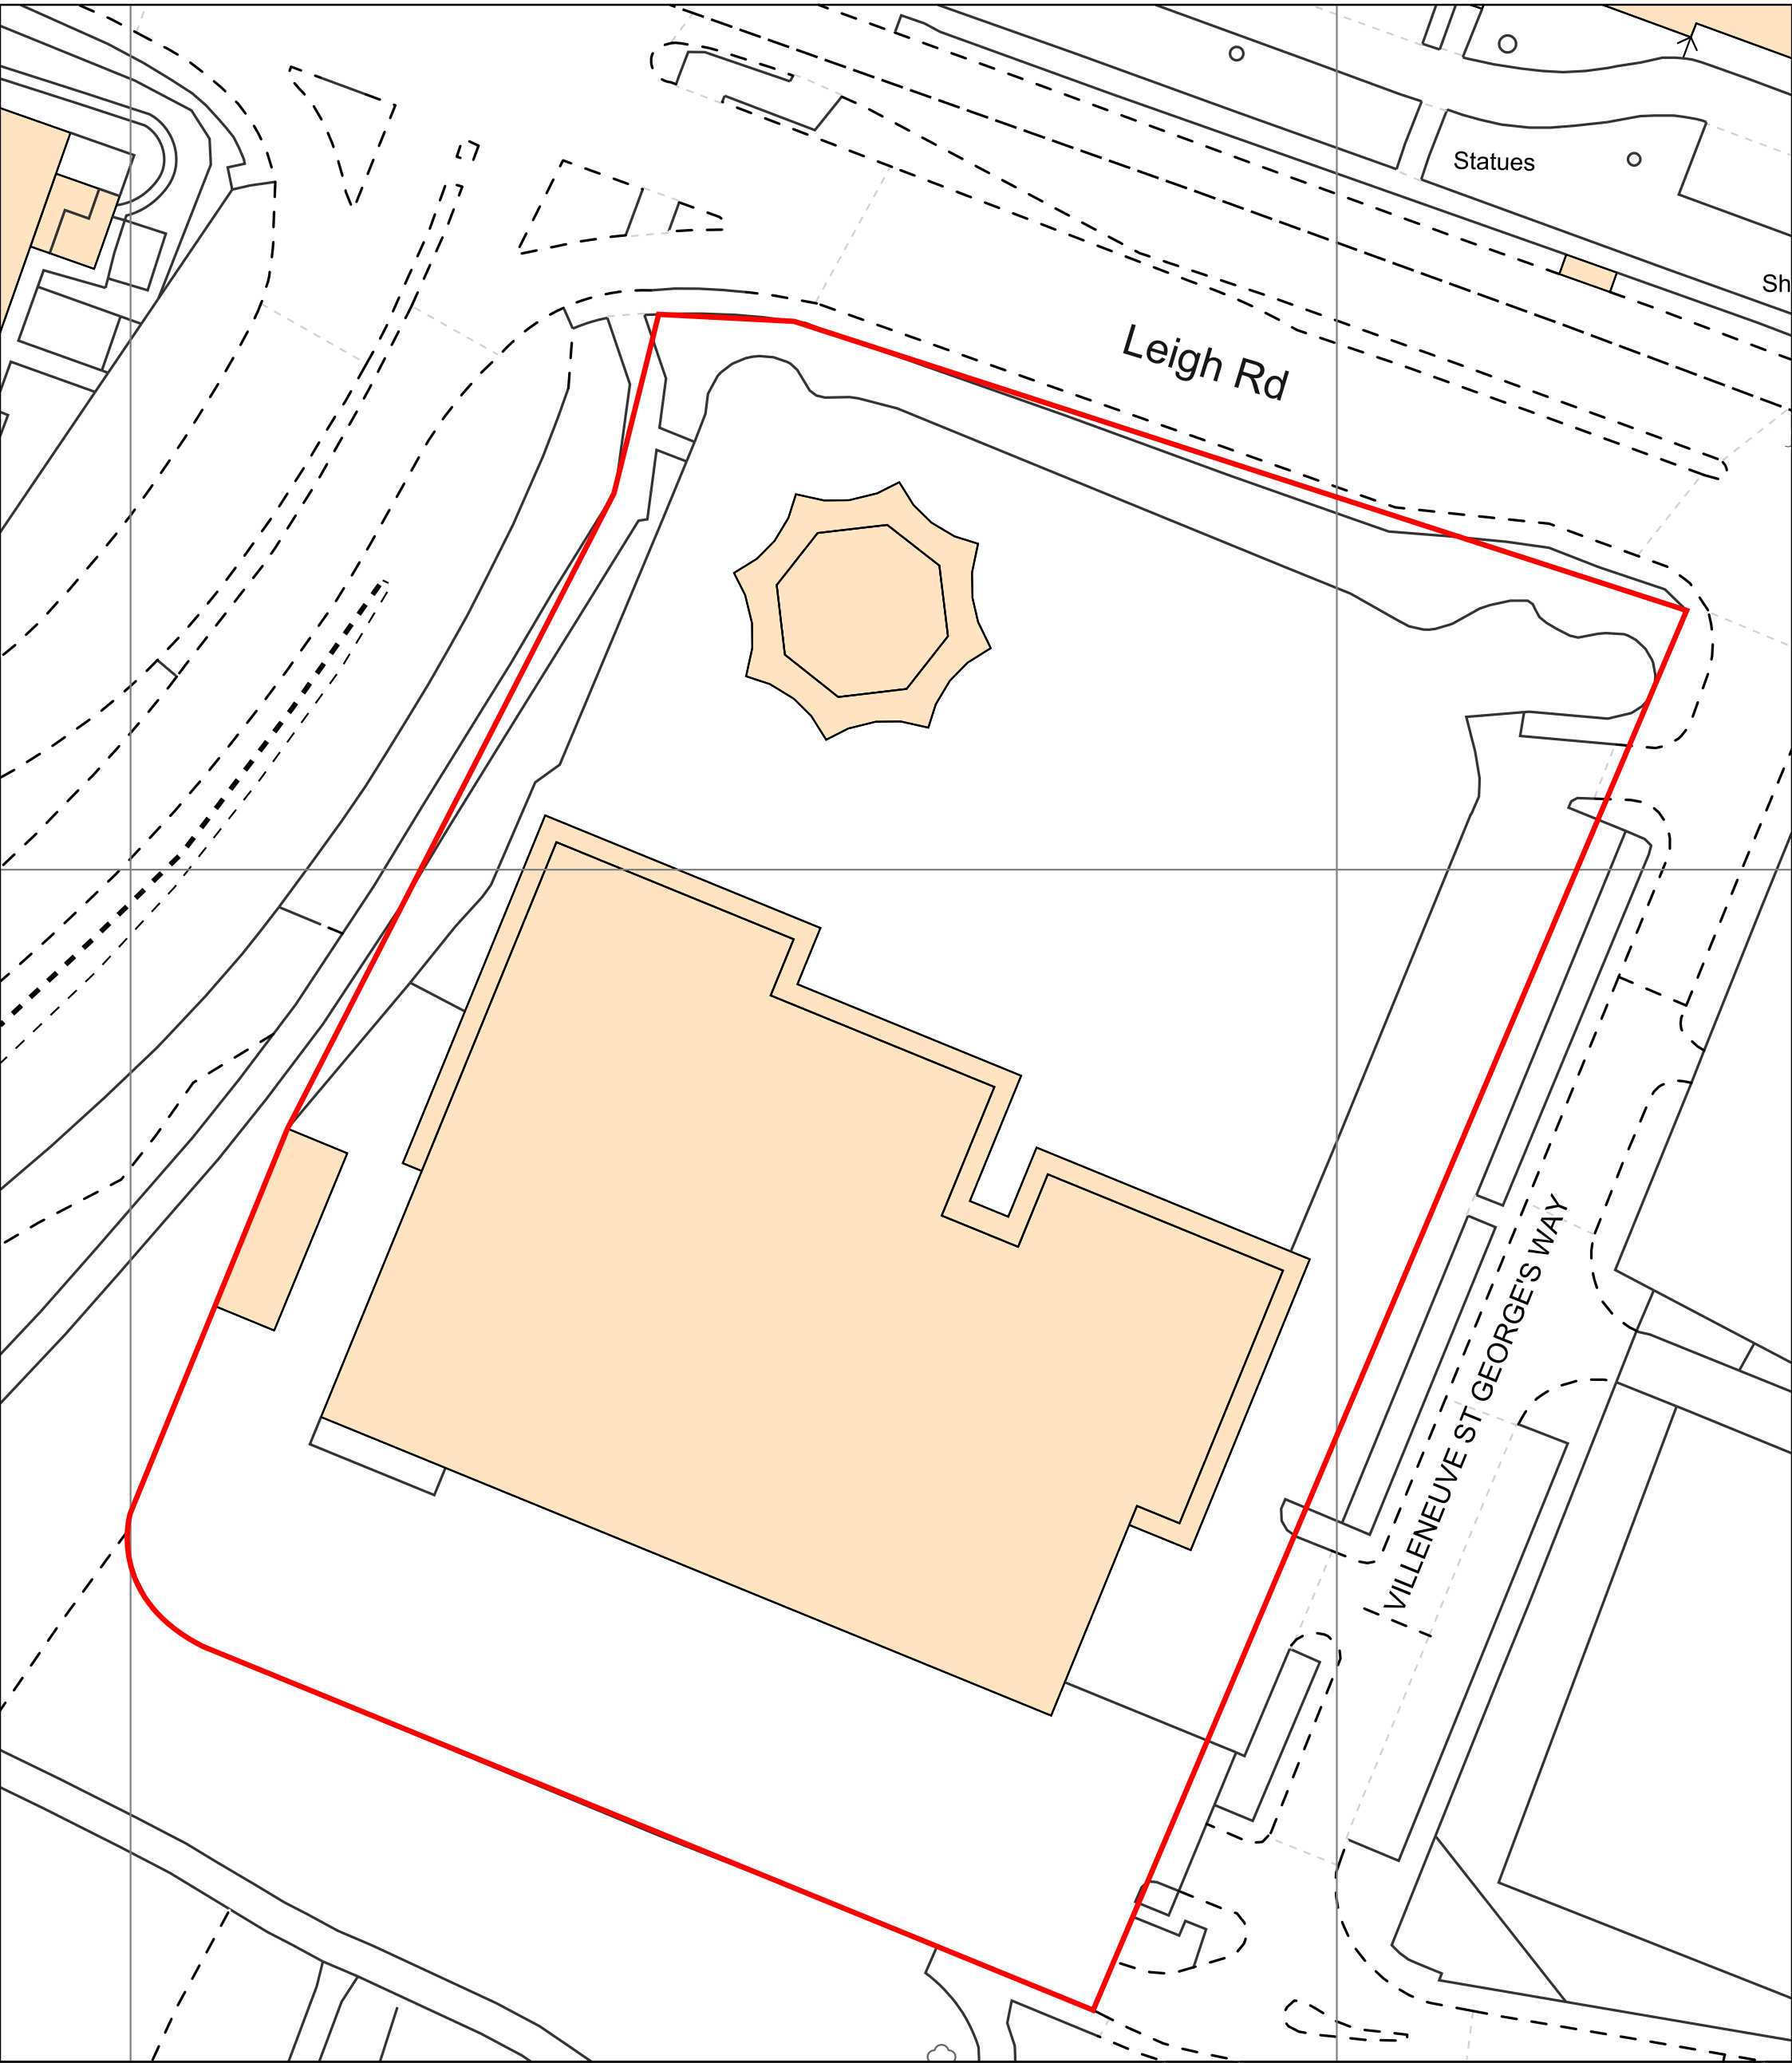

Hendy
St Georges Way
Eastleigh
S050 9YA

Monday, May 22, 2023, ID: CM-01104809
www.centremapslive.co.uk


1:500 Scale print at A3, Centre: 444159 E, 119414 N

©Crown Copyright Ordnance Survey. Licence no. AC0000849896



SIGN SPECIALISTS
sign-specialists.co.uk

Kia (Hendy) Eastleigh


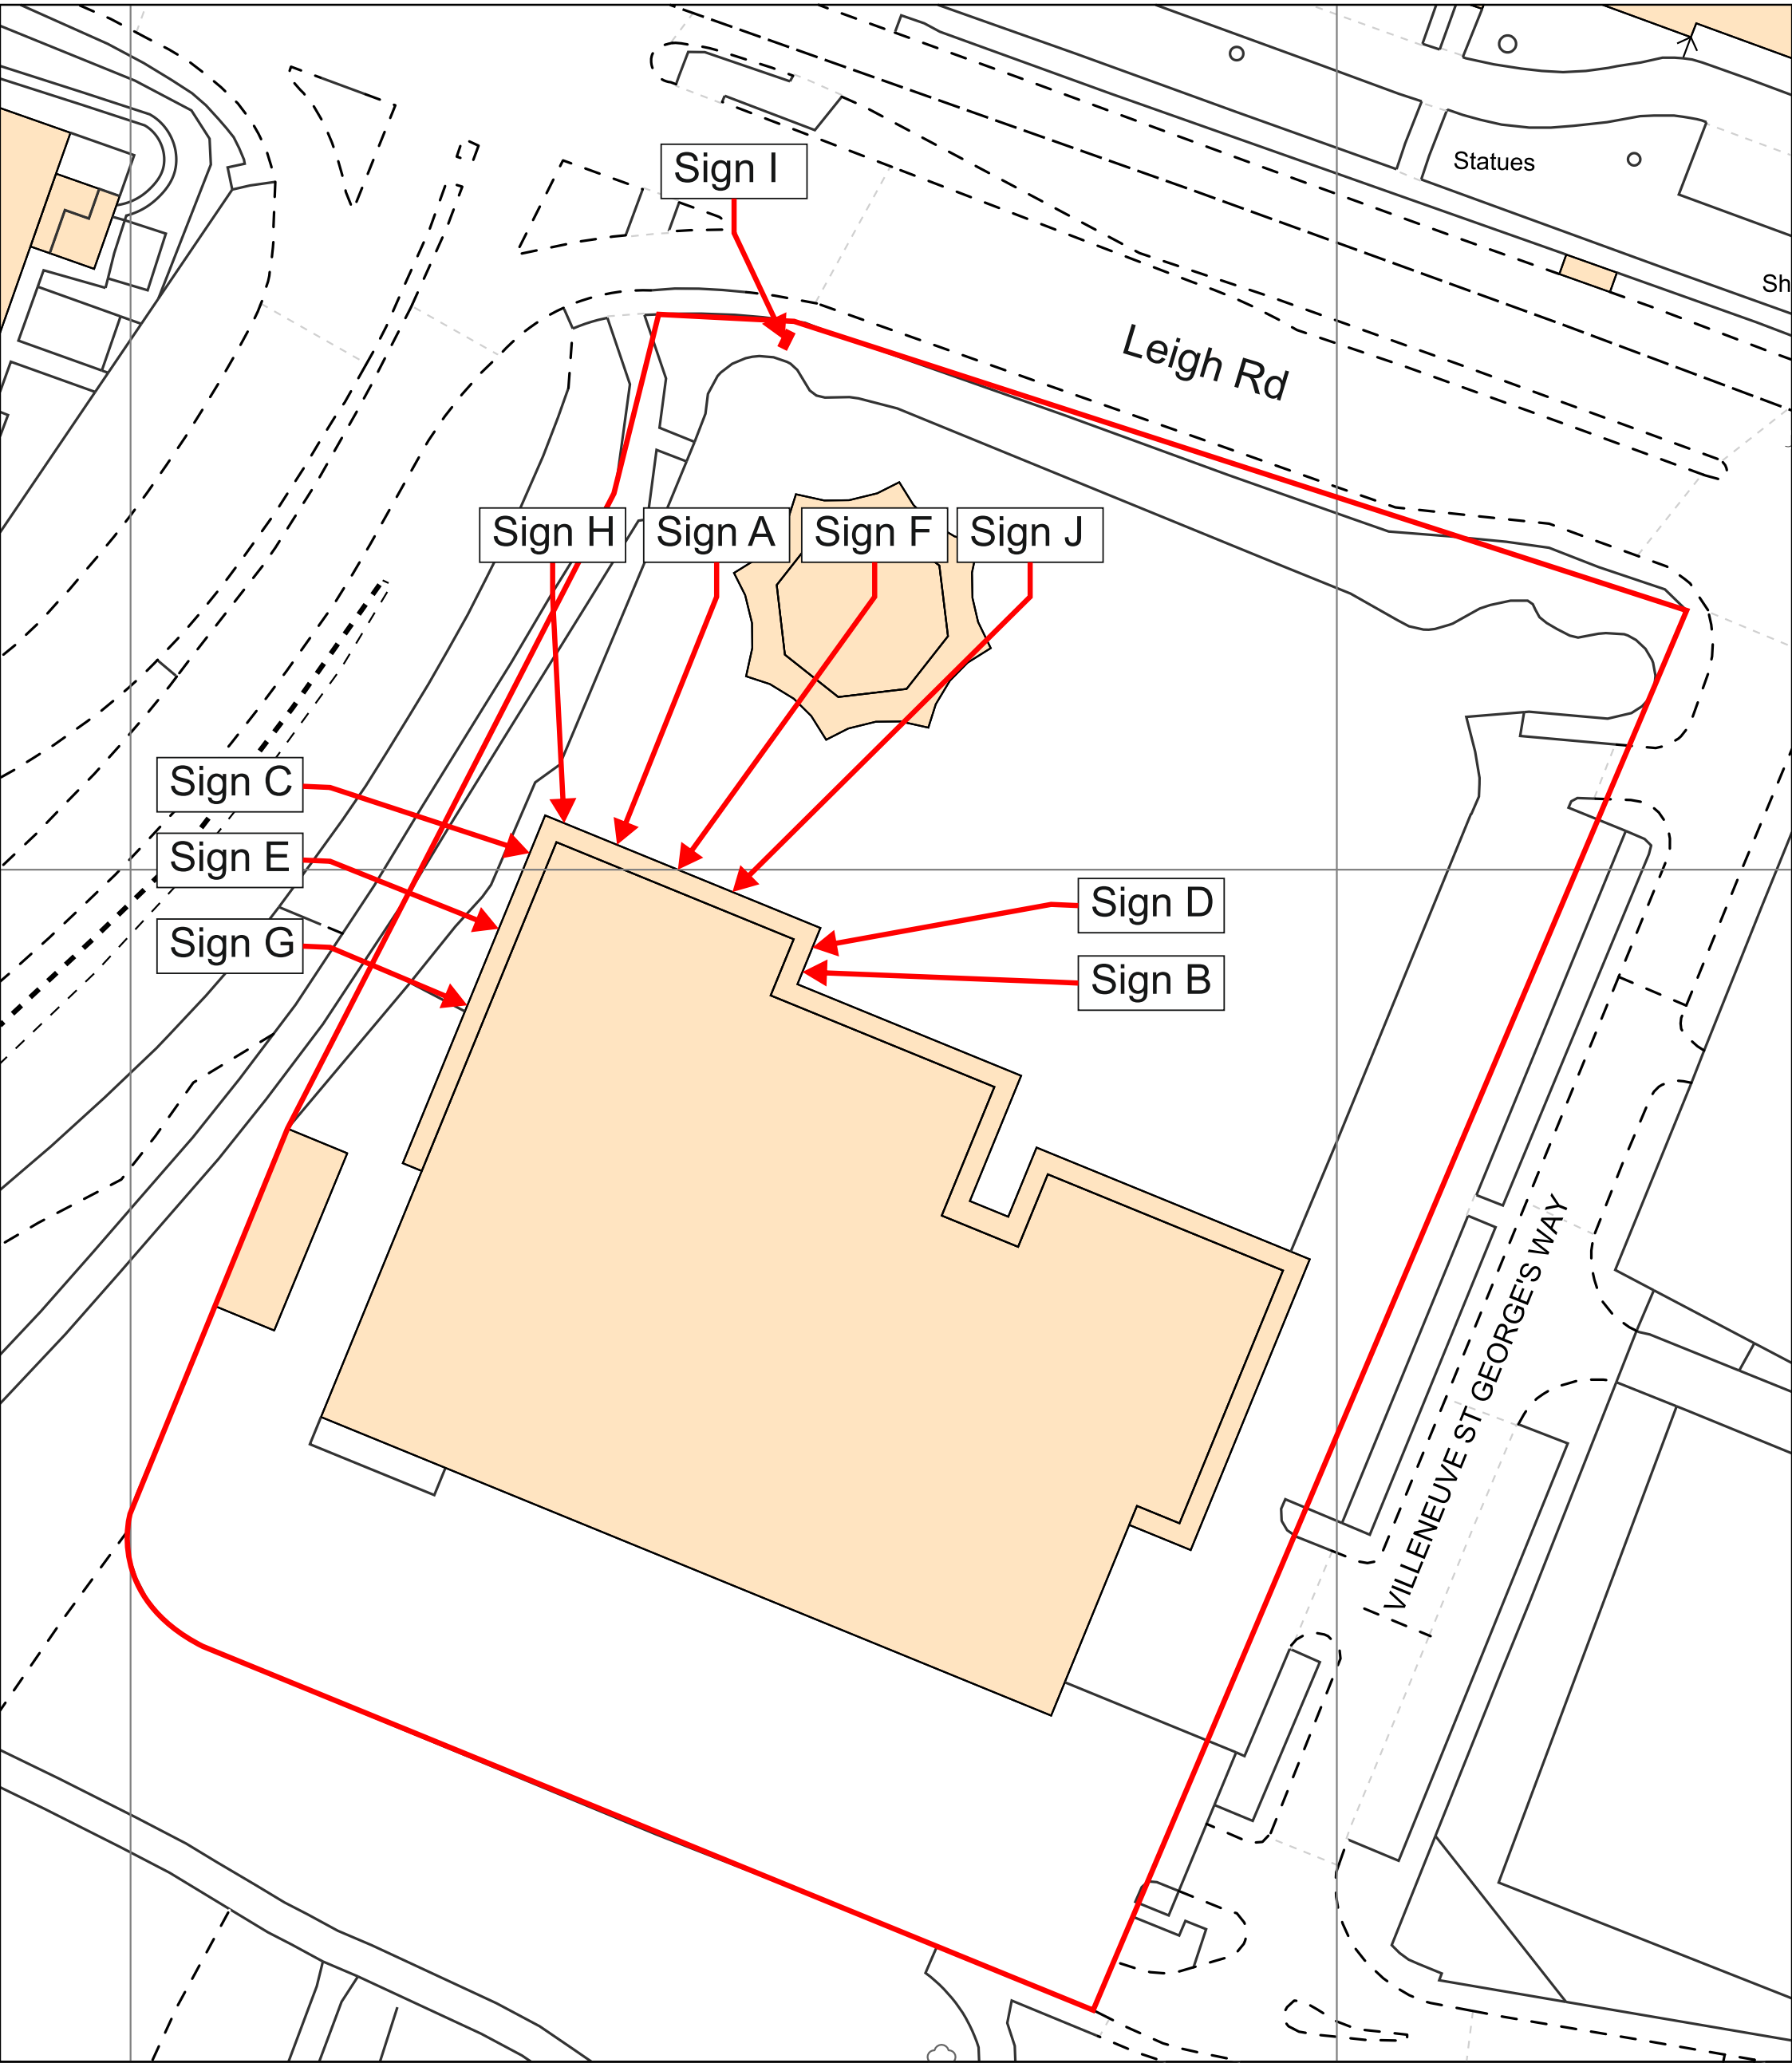


Hendy
St Georges Way
Eastleigh
S050 9YA

Monday, May 22, 2023, ID: CM-01104809
www.centremapslive.co.uk

1:500 Scale print at A3, Centre: 444159 E, 119414 N

©Crown Copyright Ordnance Survey. Licence no. AC0000849896

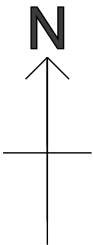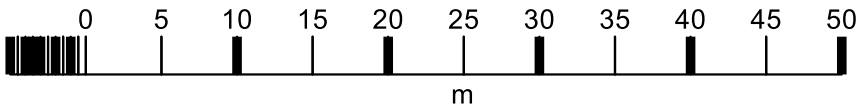

SIGN SPECIALISTS
sign-specialists.co.uk