


SITE LOCATION PLAN:
1:1250

Ordnance Survey, (c) Crown Copyright 2018.
All rights reserved. Licence number 100022432

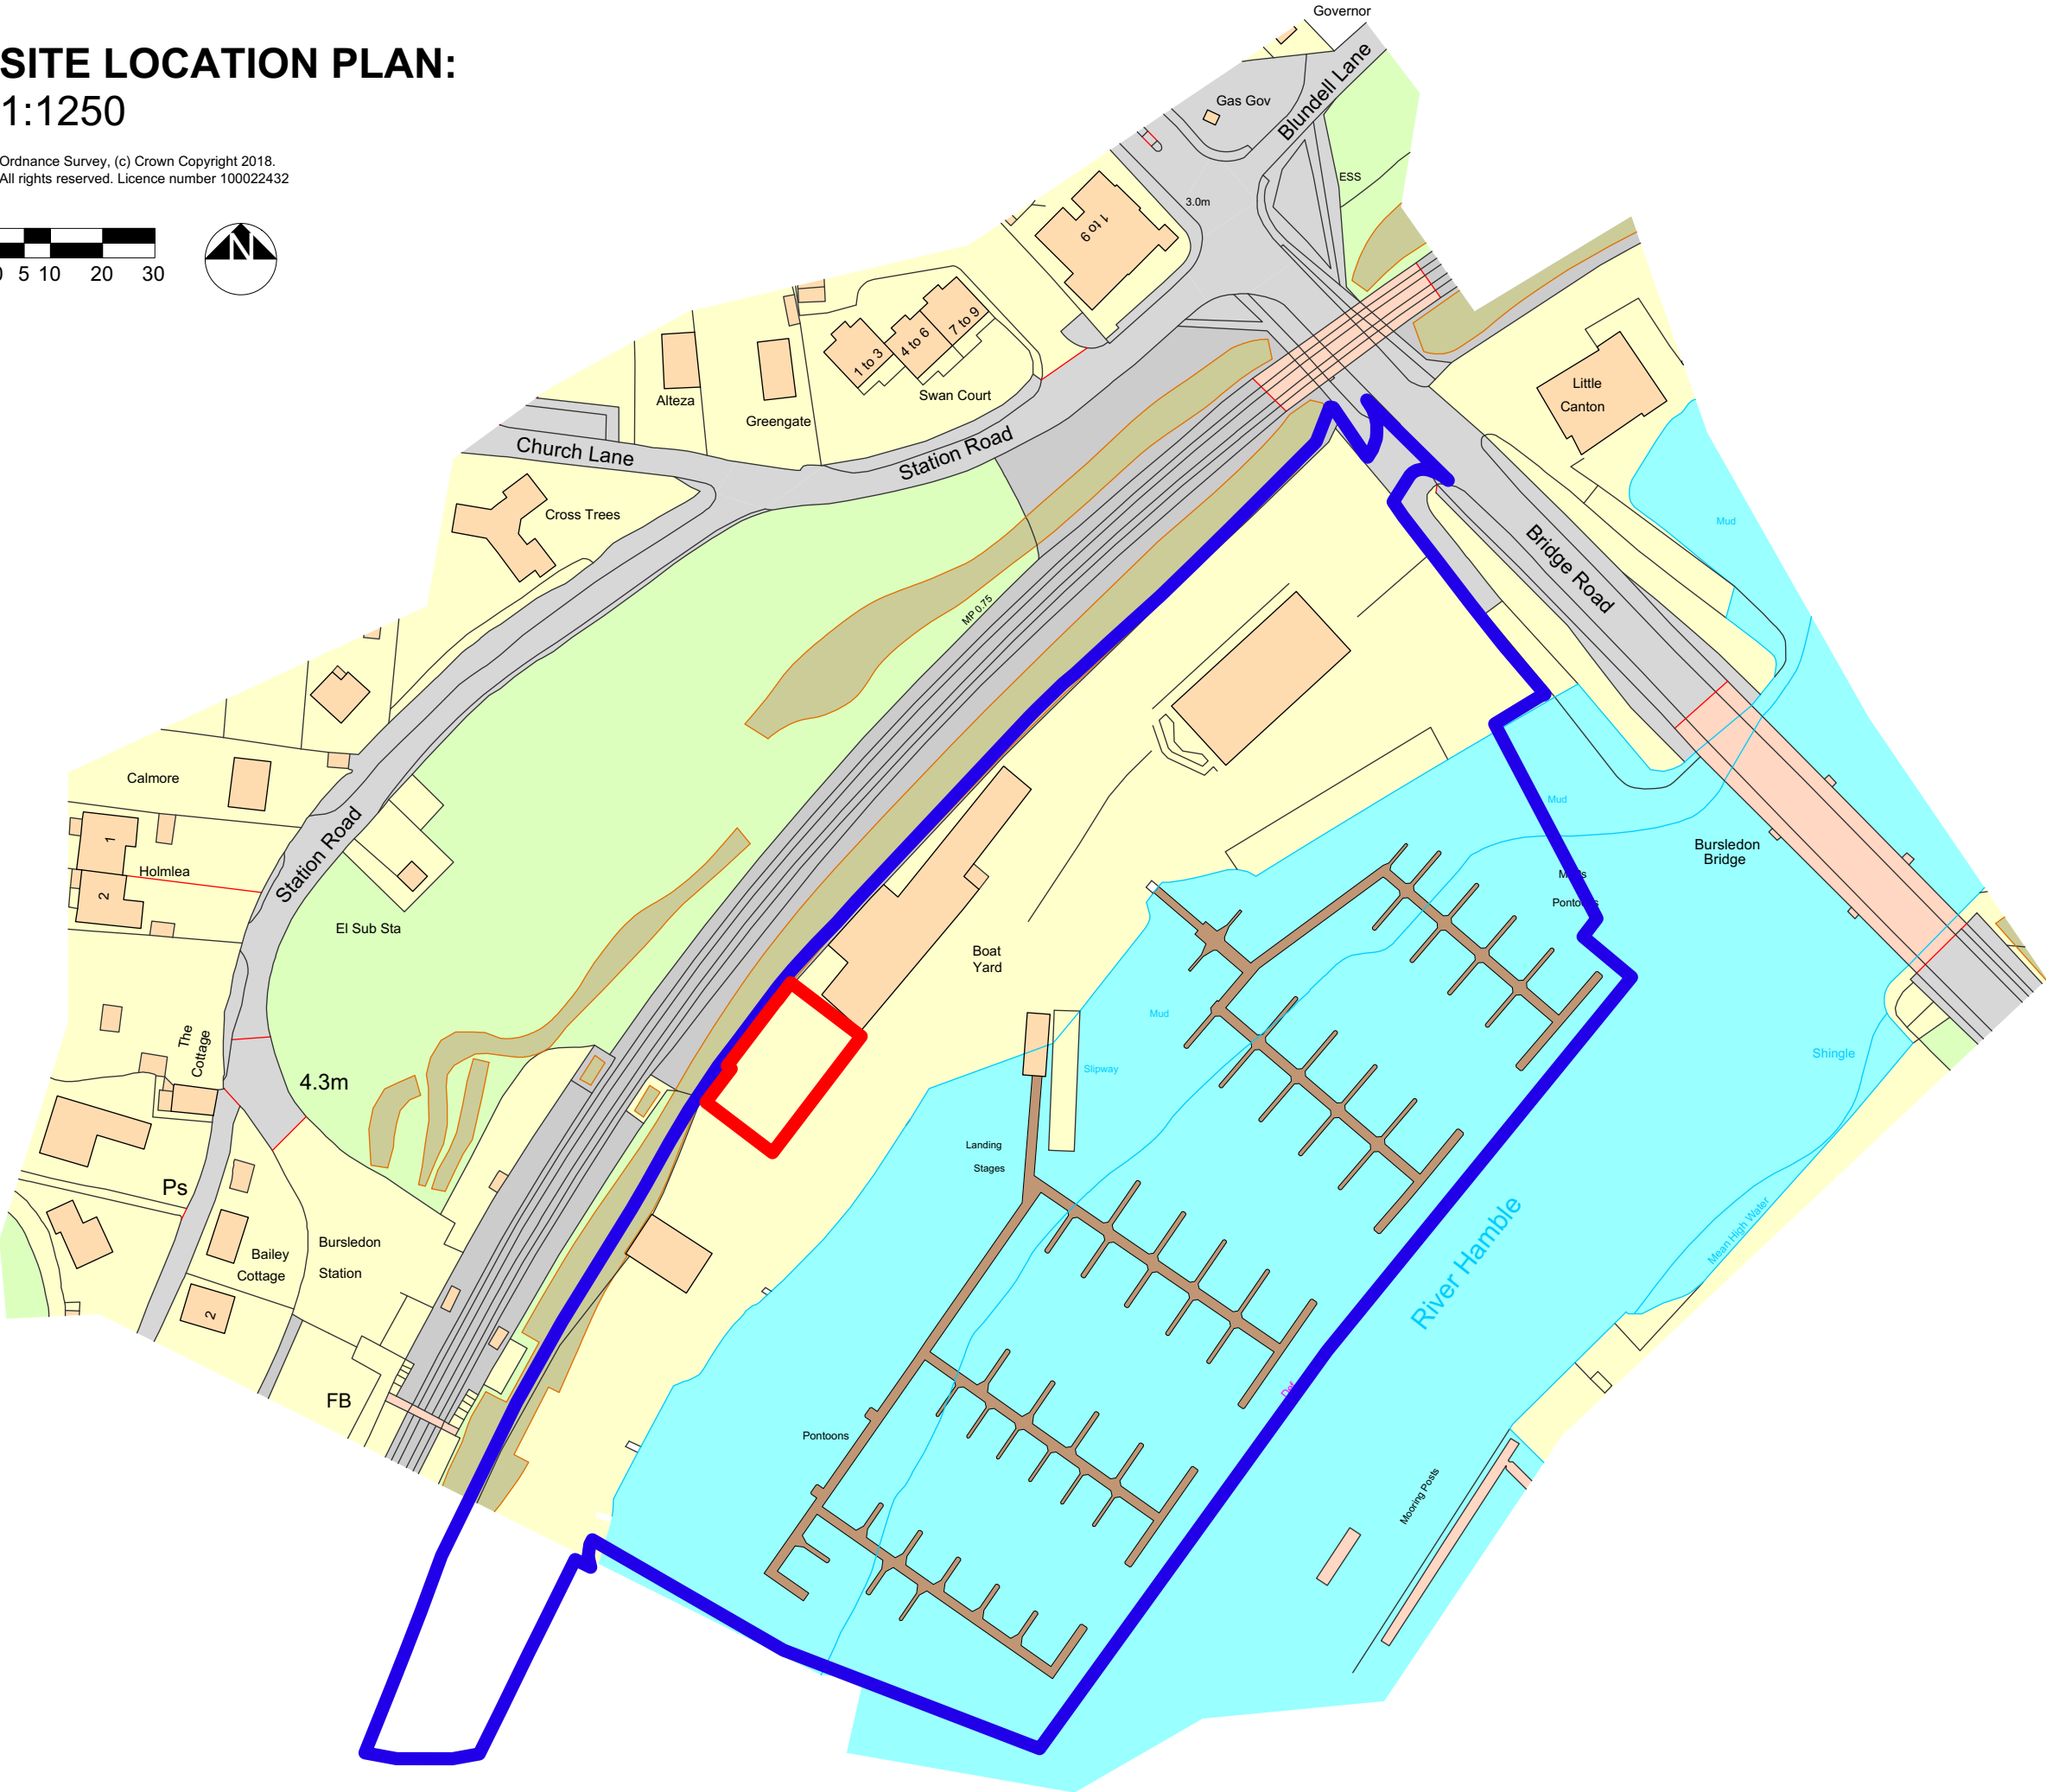

Rev:	Date:	Amendment:
A	26 April 2023	Red line revision

Project		
Revised Boat Shed Deacons Marina and Boatyard, Southampton, Hants., SO31 8AZ		
Client		
Dean and Reddyhoff		
Drawing:		
Site Location Plan		
Scale:	Date:	Drawn:
1:1250 @ A3	Apr 2023	RMB
Drawing no:	Rev:	
PA23-105:01	B	
A: 8 Westcliff Lee-on-the-Solent Hants PO13 9JS T: 02392 55 66 40 E: studio@plumarchitects.co.uk		
plum architects		