

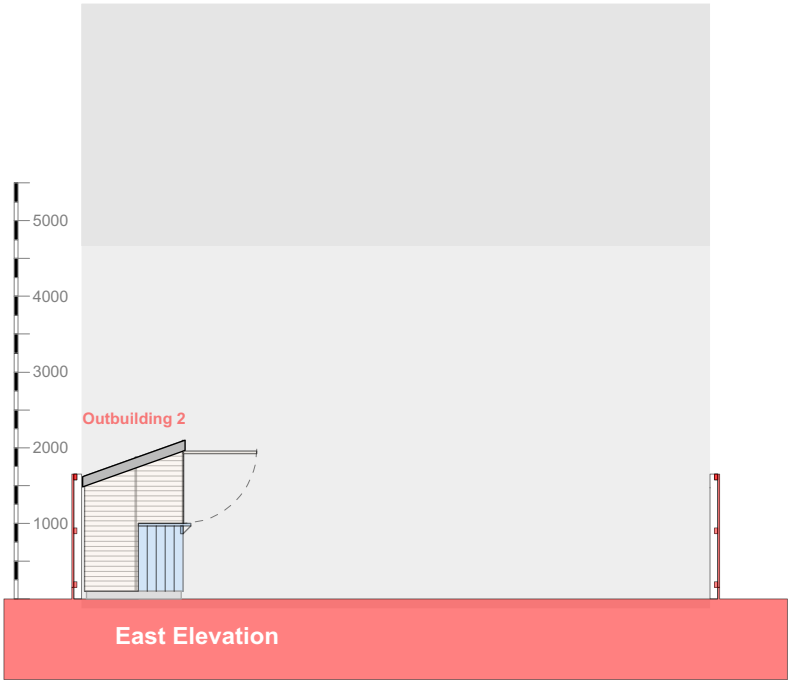
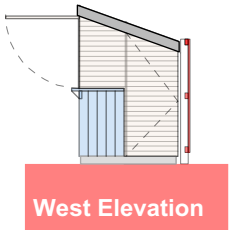
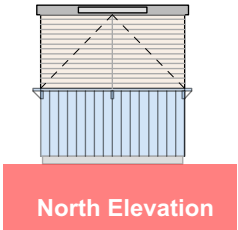
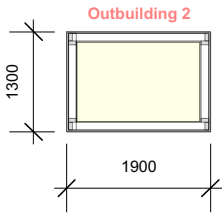


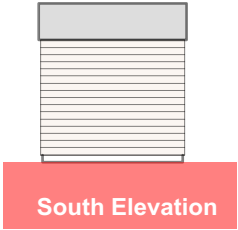

Application No H/23/948818

Desription Two Sheds in Back Garden

Site 12 ASHLEY GARDENS
CHANDLER'S FORD
EASTLEIGH
SO53 2JH

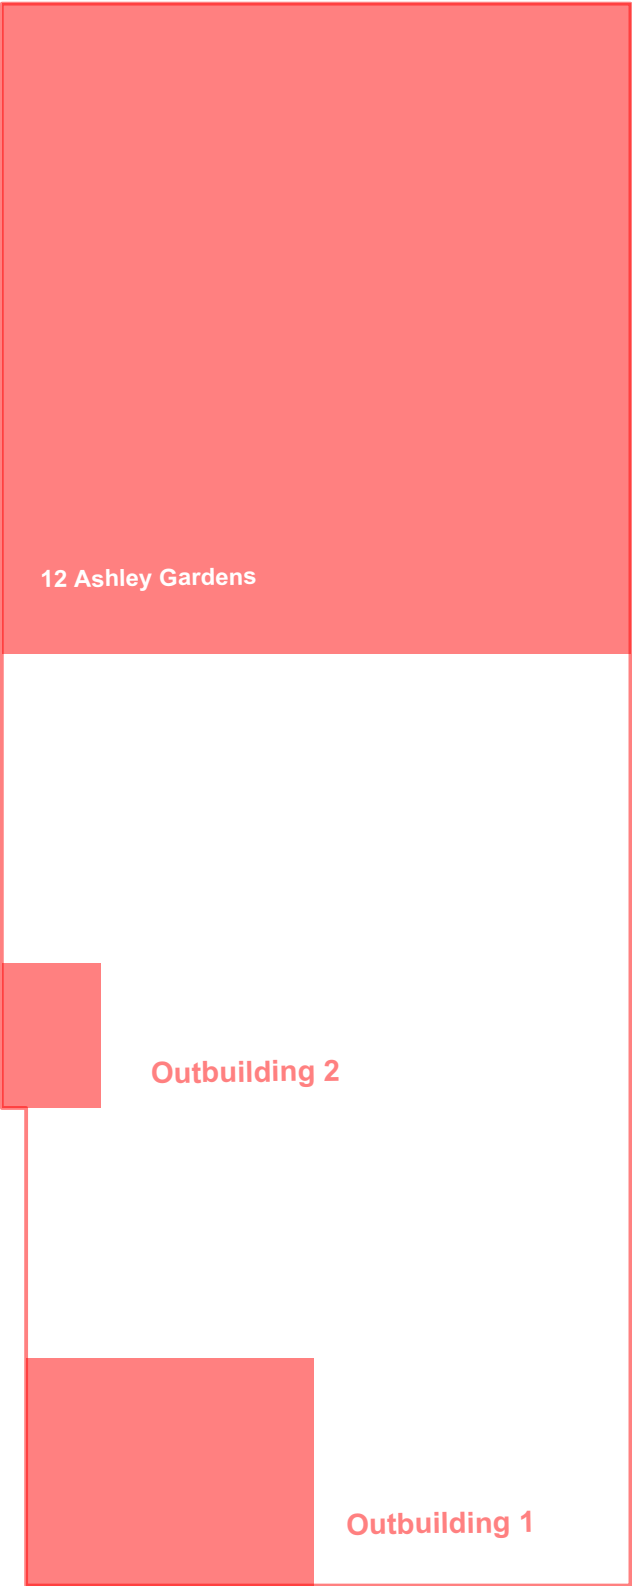

Applicant Ms Grace Wilcox

Drawing Proposed Plan & Elevations

Drawing Number SK12032023 - 04 rev A

Scale 1:100 @A4