



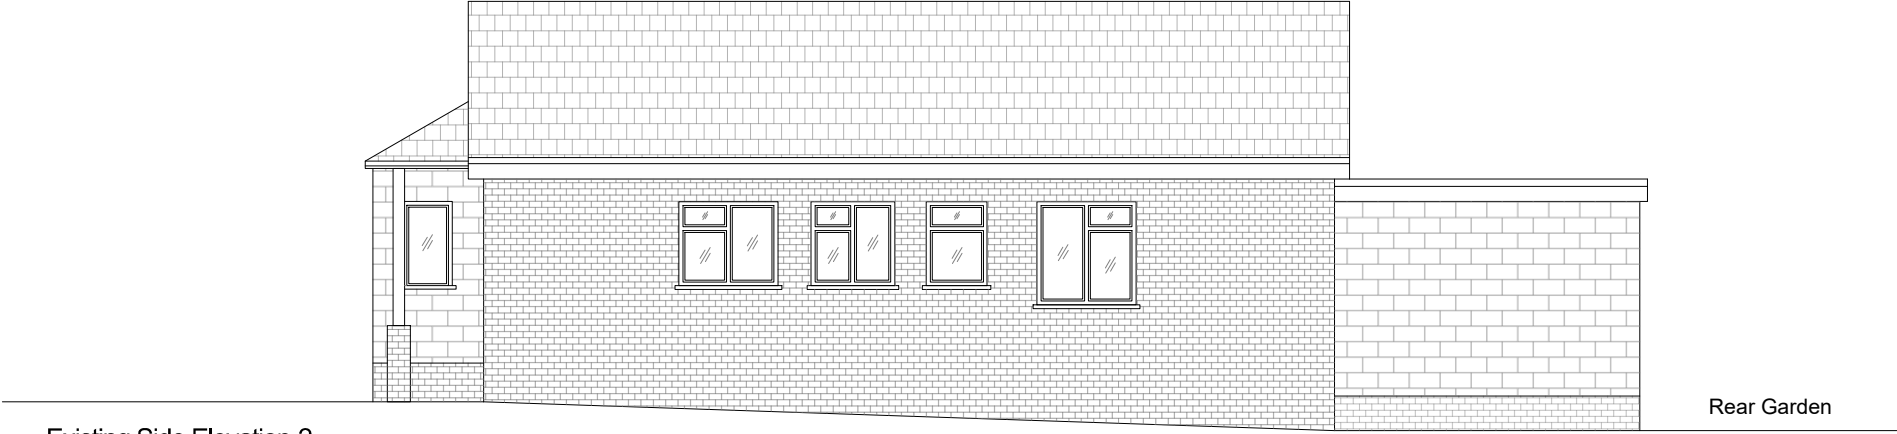

Existing Side Elevation-2
1:100 @A3

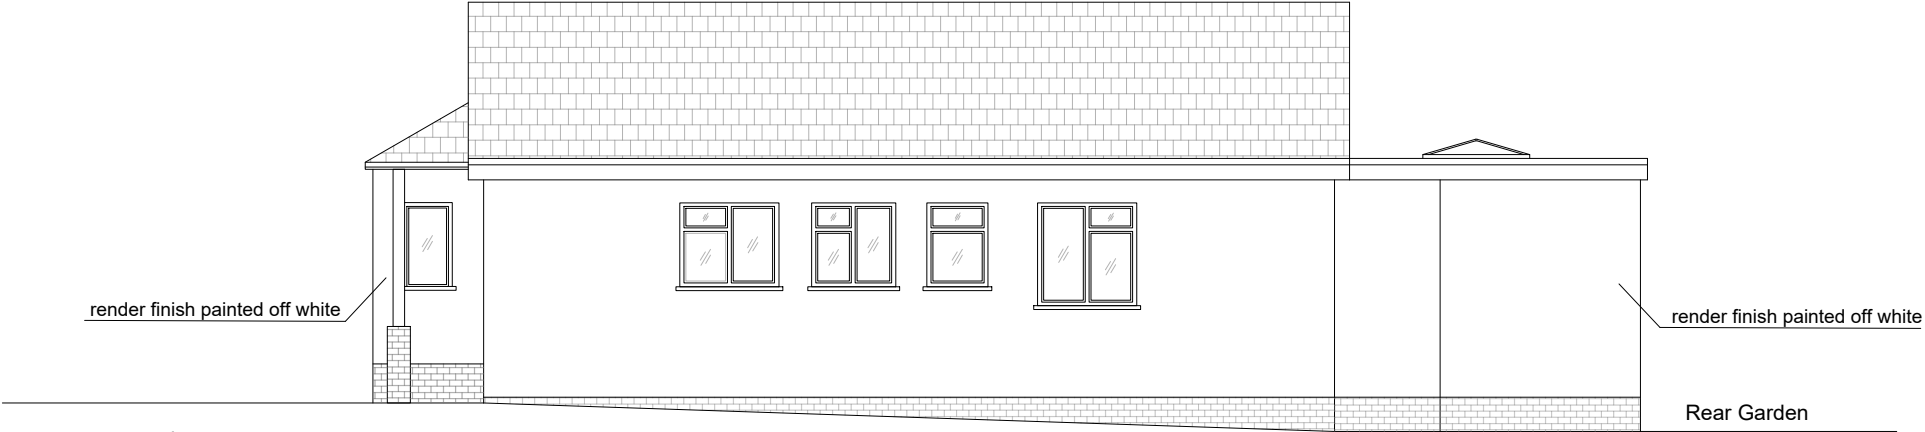

Proposed Side Elevation-2
1:100 @A3



N.A. PLANNING LTD

19 St James Park road, Shirley,
Southampton, SO16 6HL
TEL: 077 4569 6432
E-MAIL: info@naplanning.co.uk
WEB: www.naplanning.co.uk

Project
78 Upper Street Helens Road

Drawing
Front & Side Extension

Title
Existing & Proposed Side Elevation-2

Drawing Status:

Scale 1:100 @ A3	Drawn N.ALI	Date 22.03.2023
Project 308	Page 08	Revision P6