

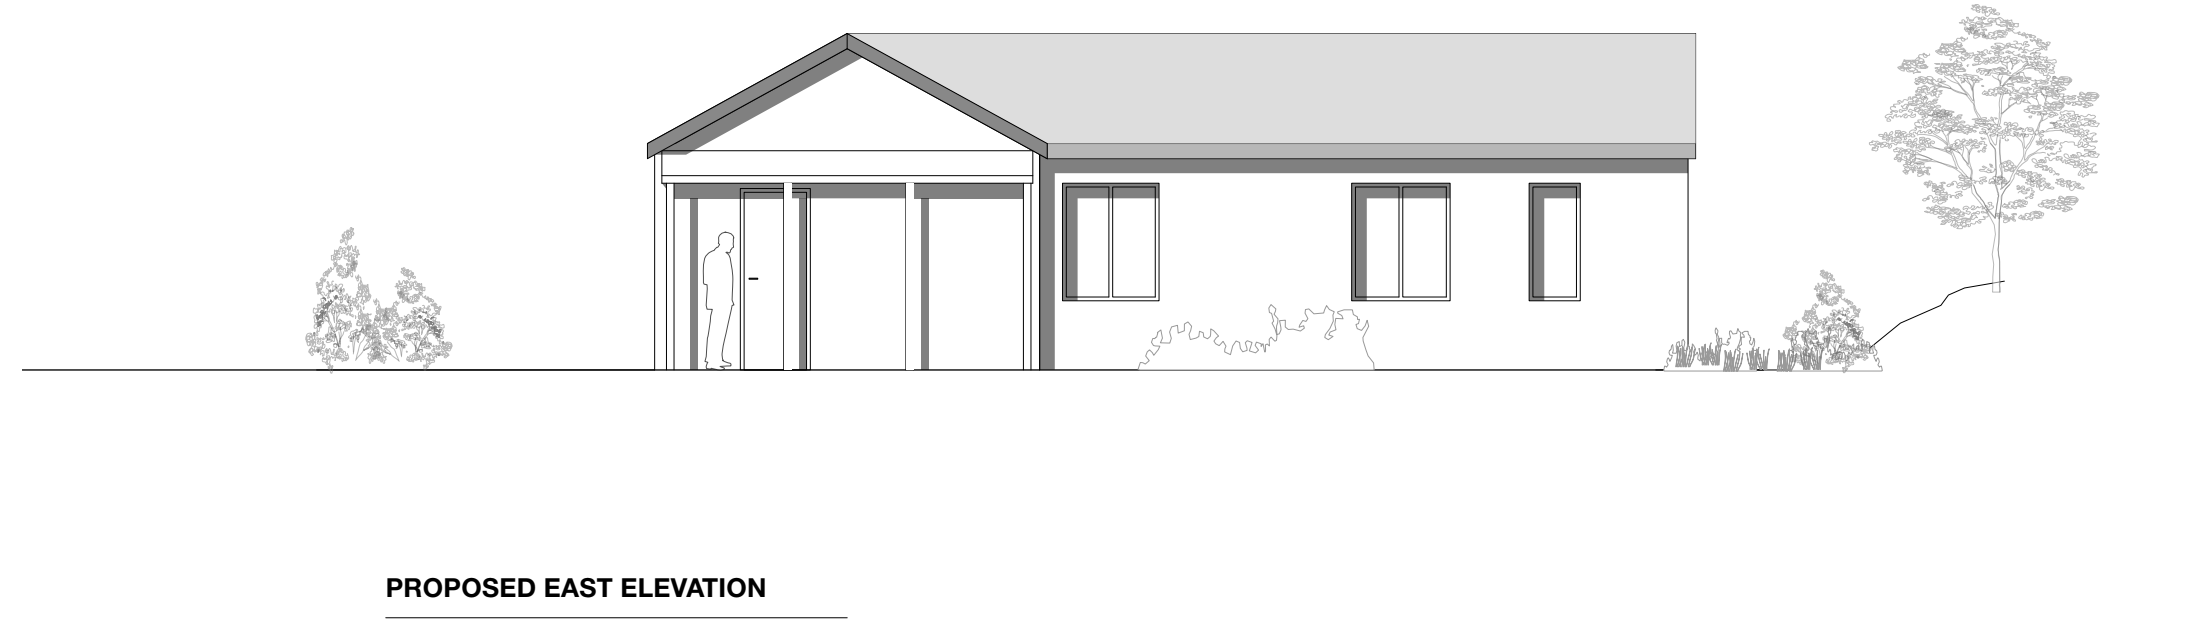
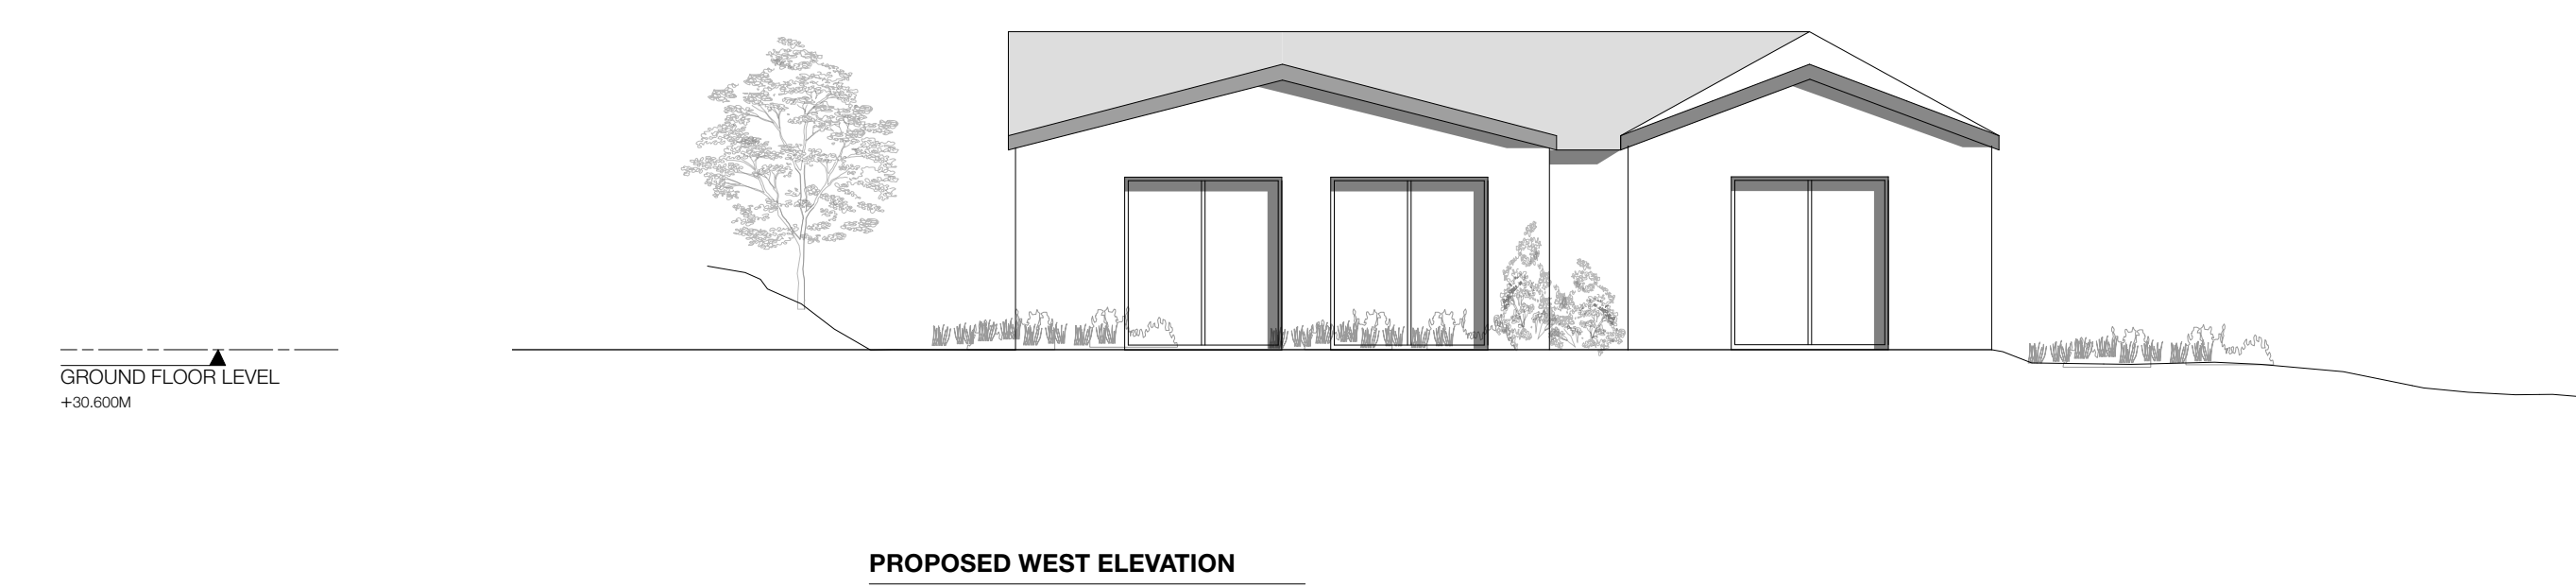


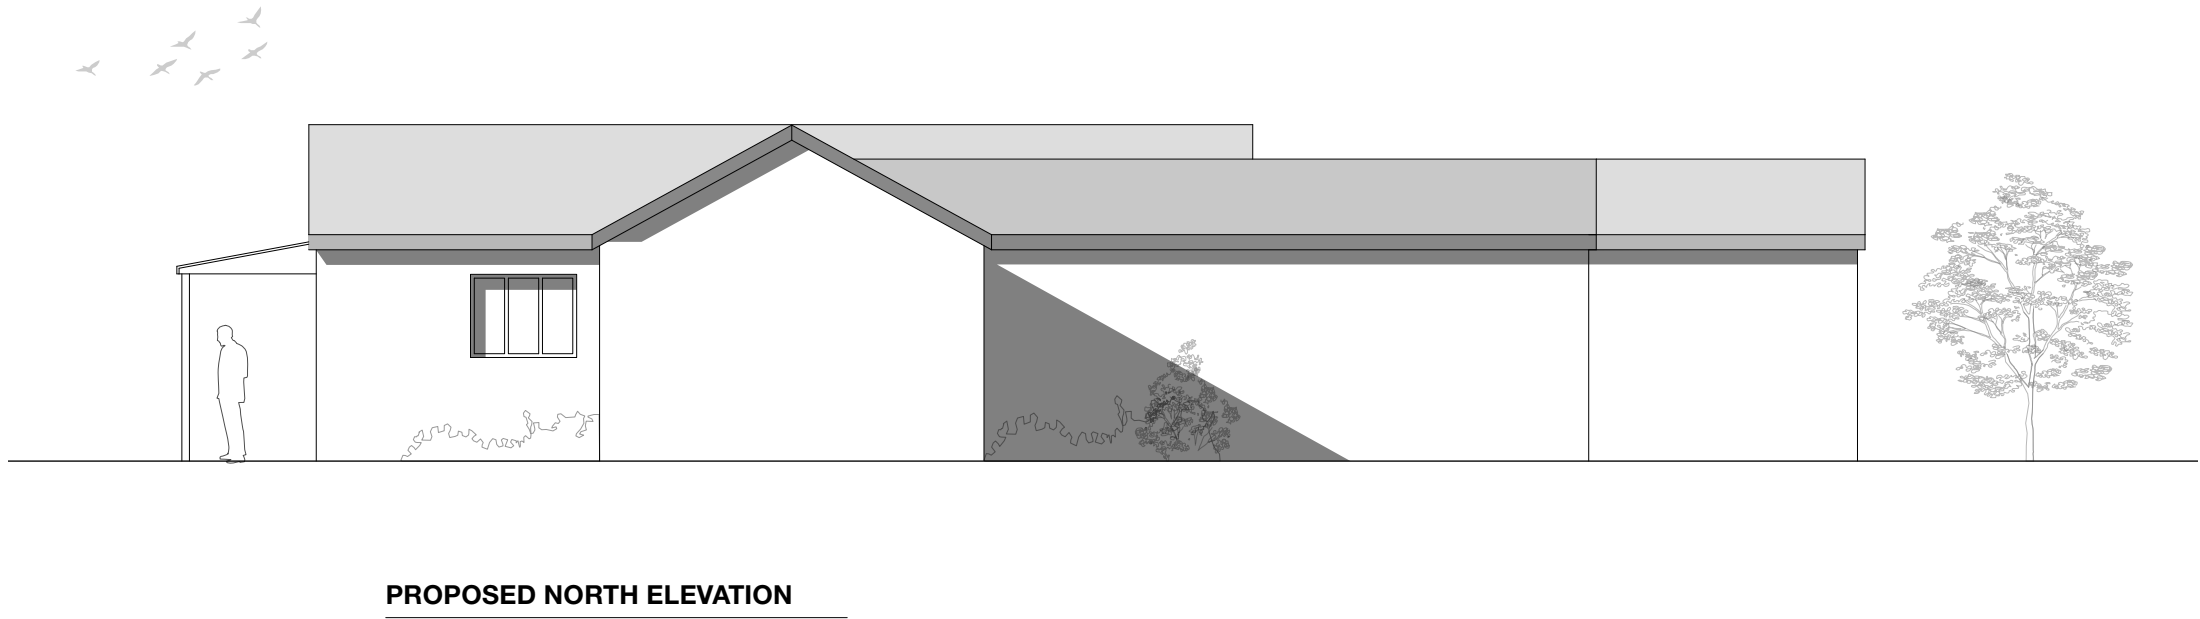

|       |                           | AREA (M <sup>2</sup> ) | VOLUME (M <sup>3</sup> ) |
|-------|---------------------------|------------------------|--------------------------|
|       | EXISTING HOUSE            | 106.70                 | 376.12                   |
|       | REAR EXTENSIONS (CLASS A) | 101.36                 | 334.49                   |
| TOTAL |                           | 208.06                 | 710.61                   |

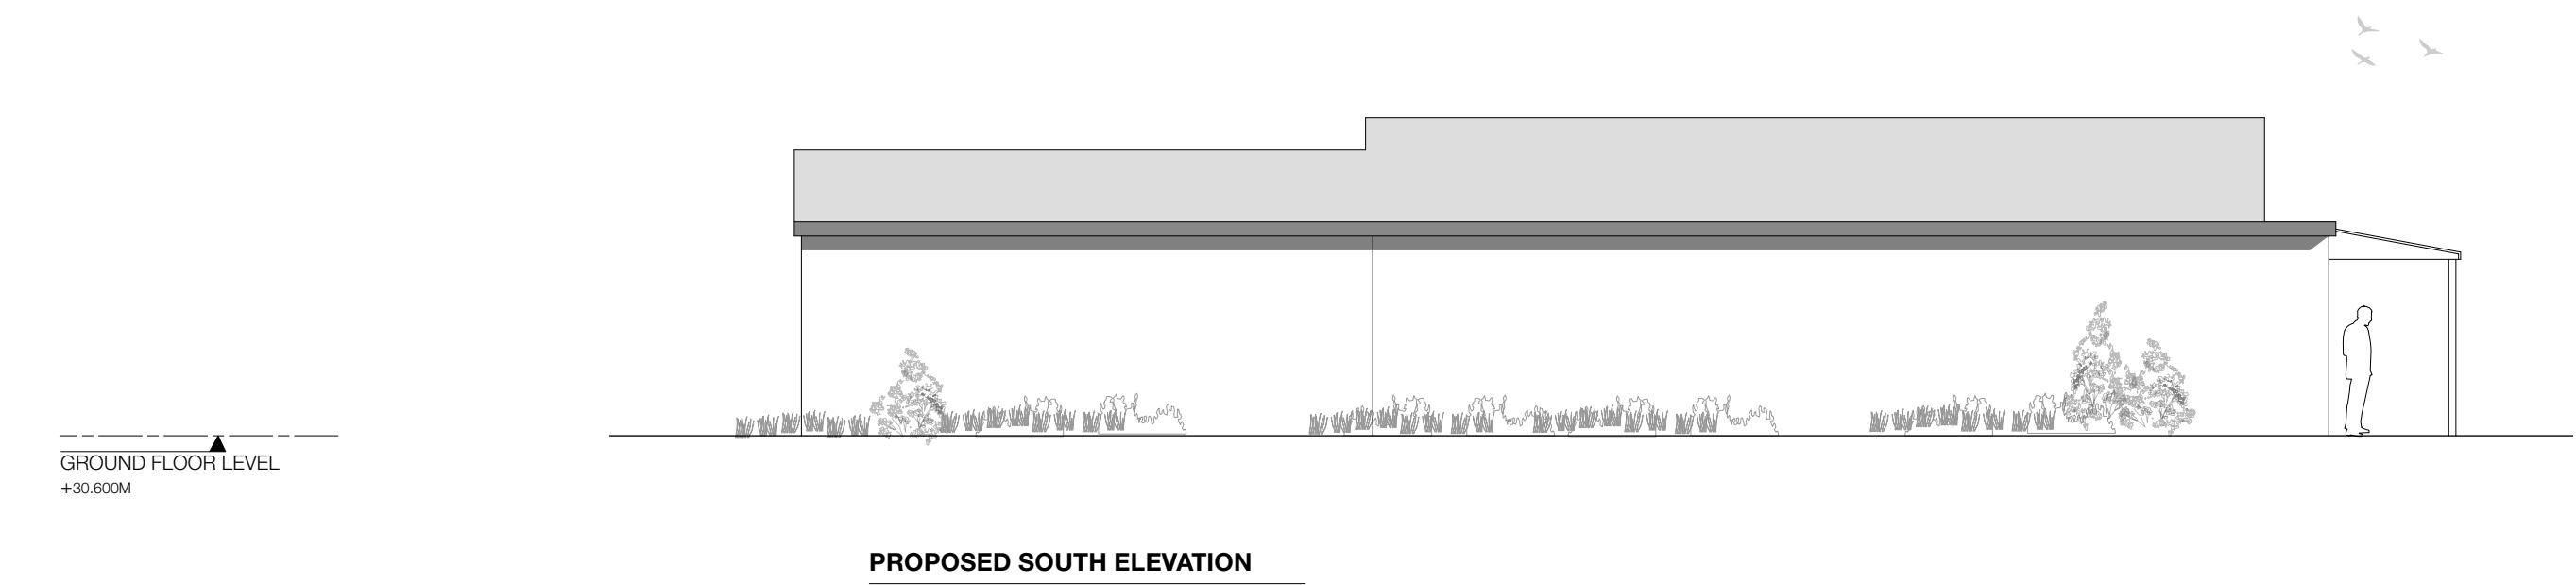