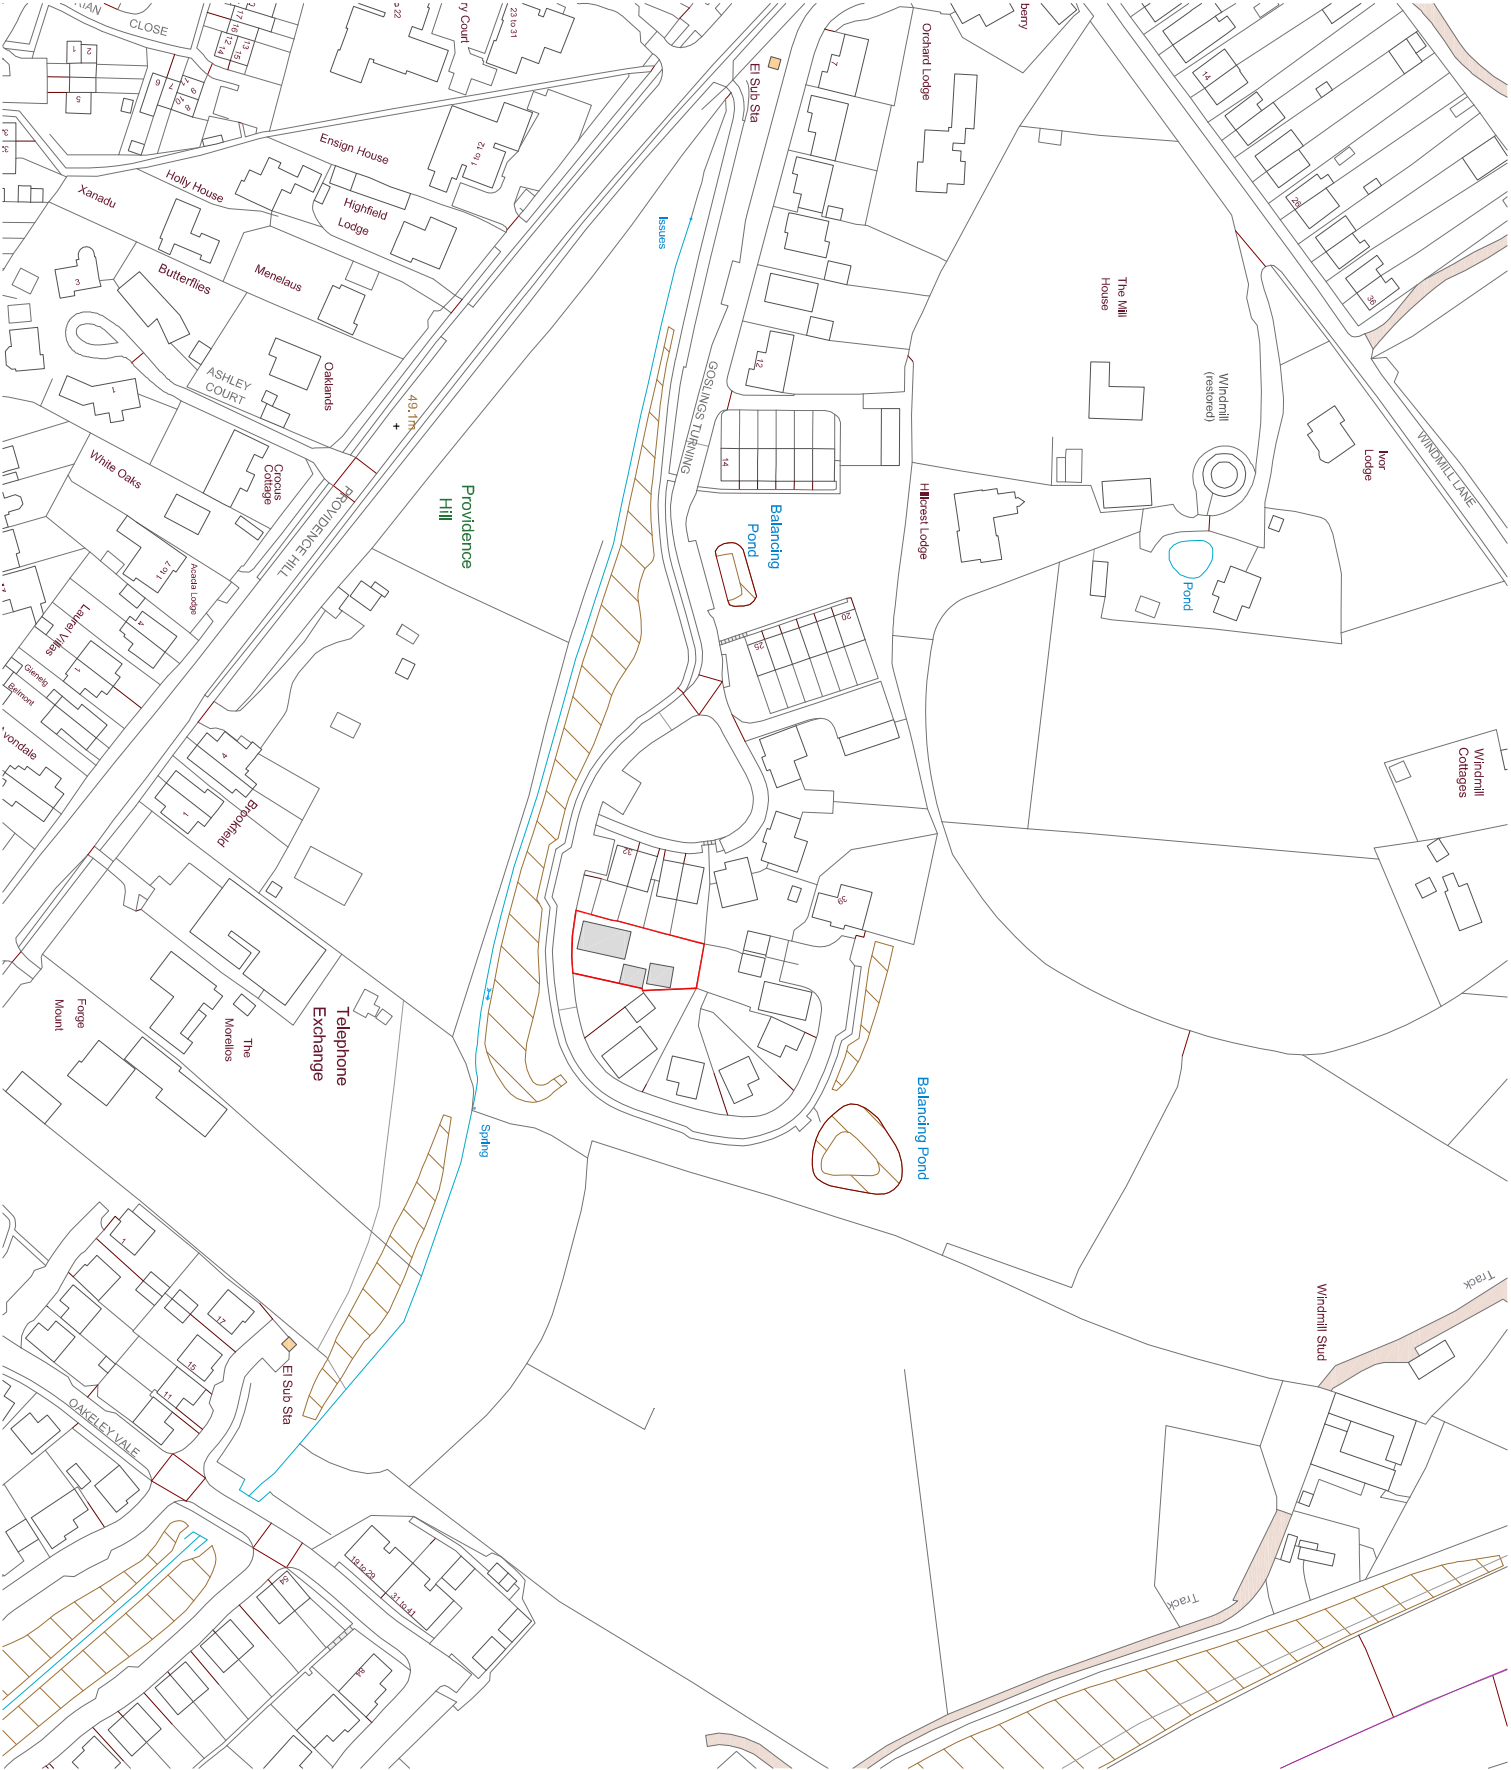


Planning

project			
33 Gosling Turning			
Bursledon			
SO31 8LP			
detail			
Site Location Plan			
date	Mar 2023	status	Planning
A1 scale	A3 scale	job no.	rev
1:1000	1:500	1015-PD99	