



Figured dimensions to be followed in preference to those scaled from drawing.
All dimensions to be verified on site by the contractors and such dimensions to be their responsibility.
Drawing omissions and errors to be reported immediately to the designer.

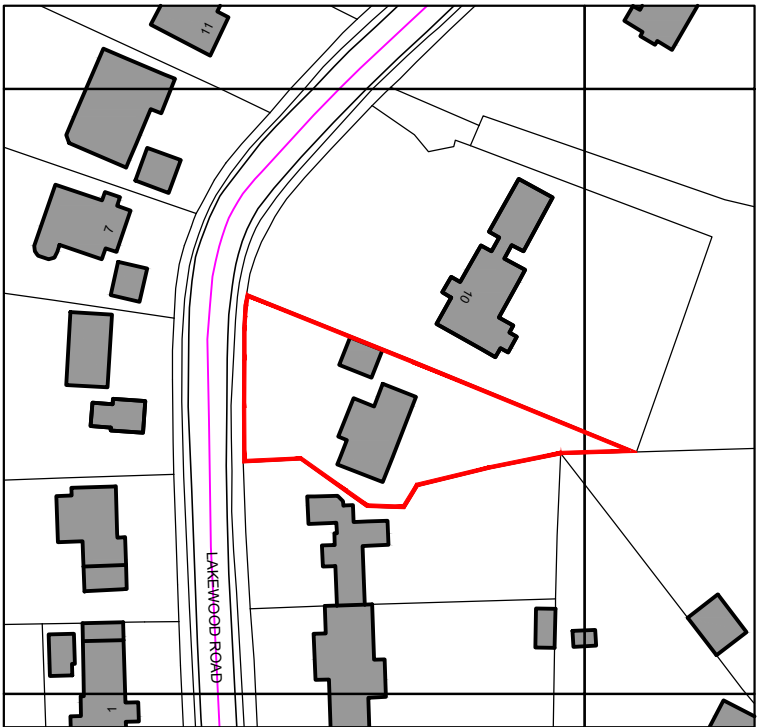

Ordnance Survey, (c) Crown Copyright 2022. All rights reserved. Licence number 100022432

SITE LOCATION PLAN

Scale 1:1250

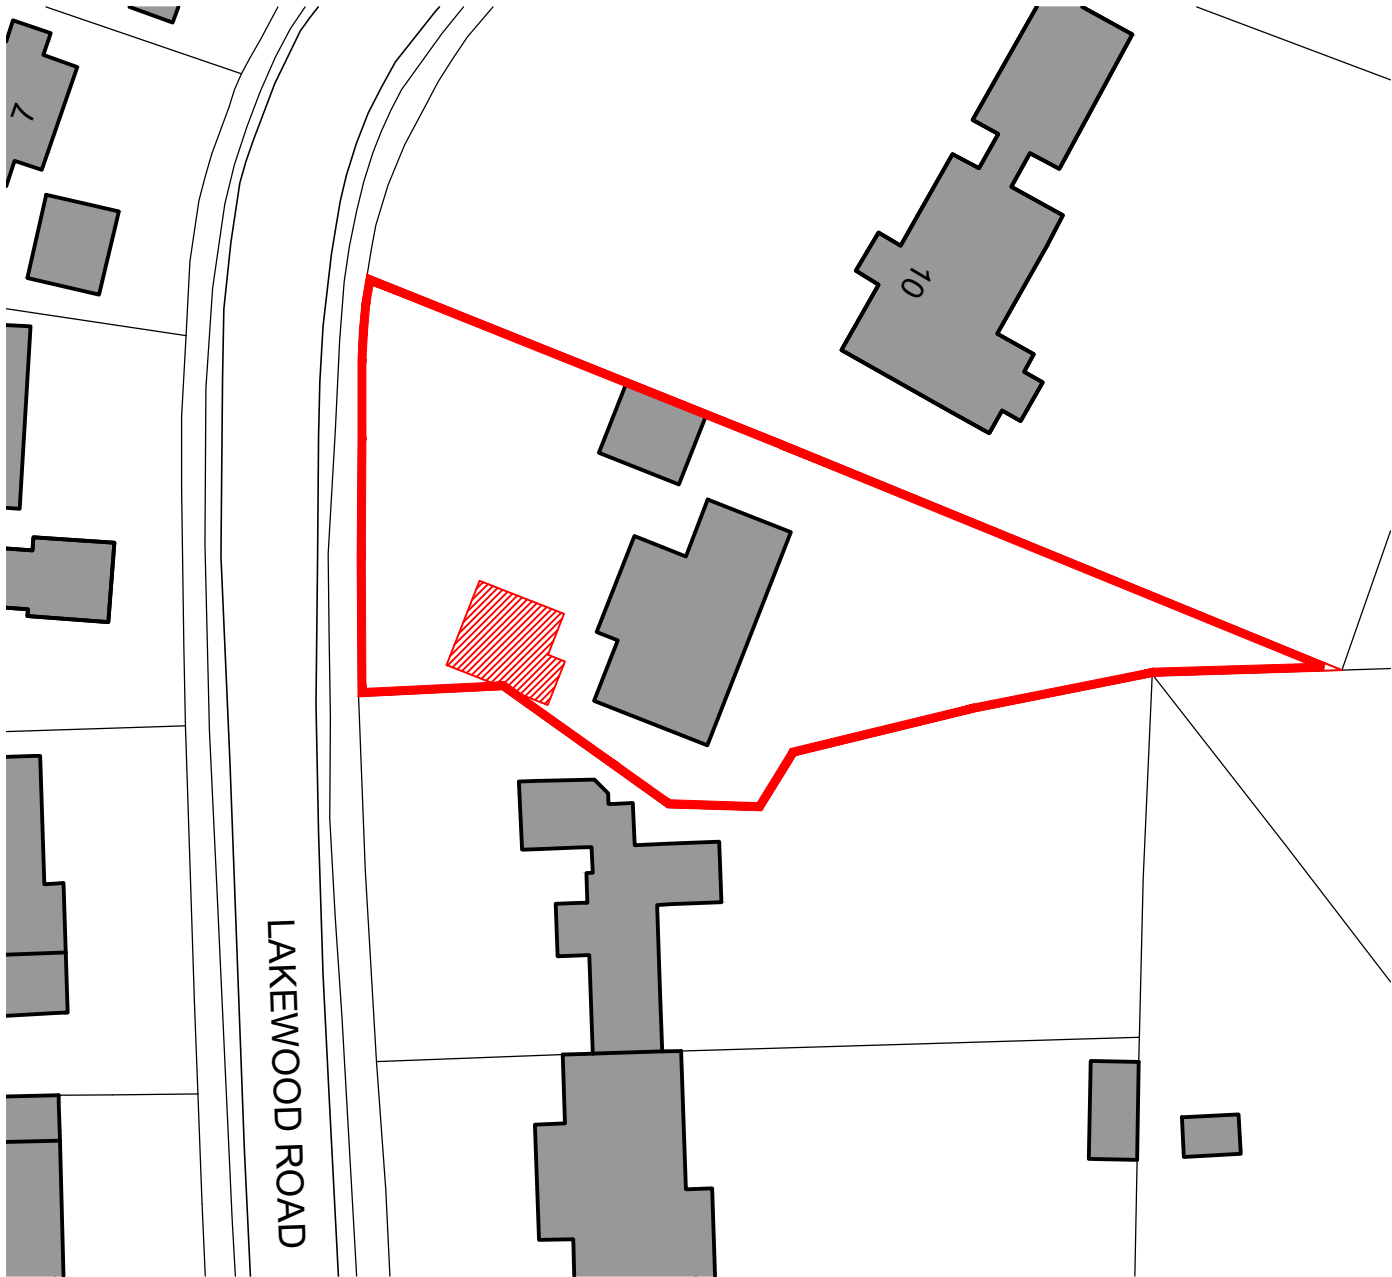

BLOCK PLAN

Scale 1:500



Red hatch indicates extent of proposed new extension

P01 21.03.23 Issued for Planning
Rev Date Description



E: martin@enzo-ds.co.uk W: www.enzo-ds.co.uk T: 07788800350
© Enzo Design Studio Limited 2023 Company Reg No.11875766

Client:
Mr & Mrs Sanghera
Project:
8 Lakewood Road, Chandlers Ford

Drawing:	Existing / Proposed:
Site Location Plan	Existing
Block Plan	Status:
	PLANNING

Project:	Drawn/Checked:	Scale:	Month:
2202	MA / --	As shown	03
Drawing revision:	Size:	Year:	
[1EXG] 001_P01	A3	2023	