



Bolboschoenus maritimus



Crithmum maritimum



Crambe maritima



Aster tripolium



Glaucium flavum



Schoenoplectus tabernaemontani



Armeria maritima



Inula crithmoides



Lathyrus japonicus maritimus




Sonchus palustris



Cochlearia anglica



Silene maritima

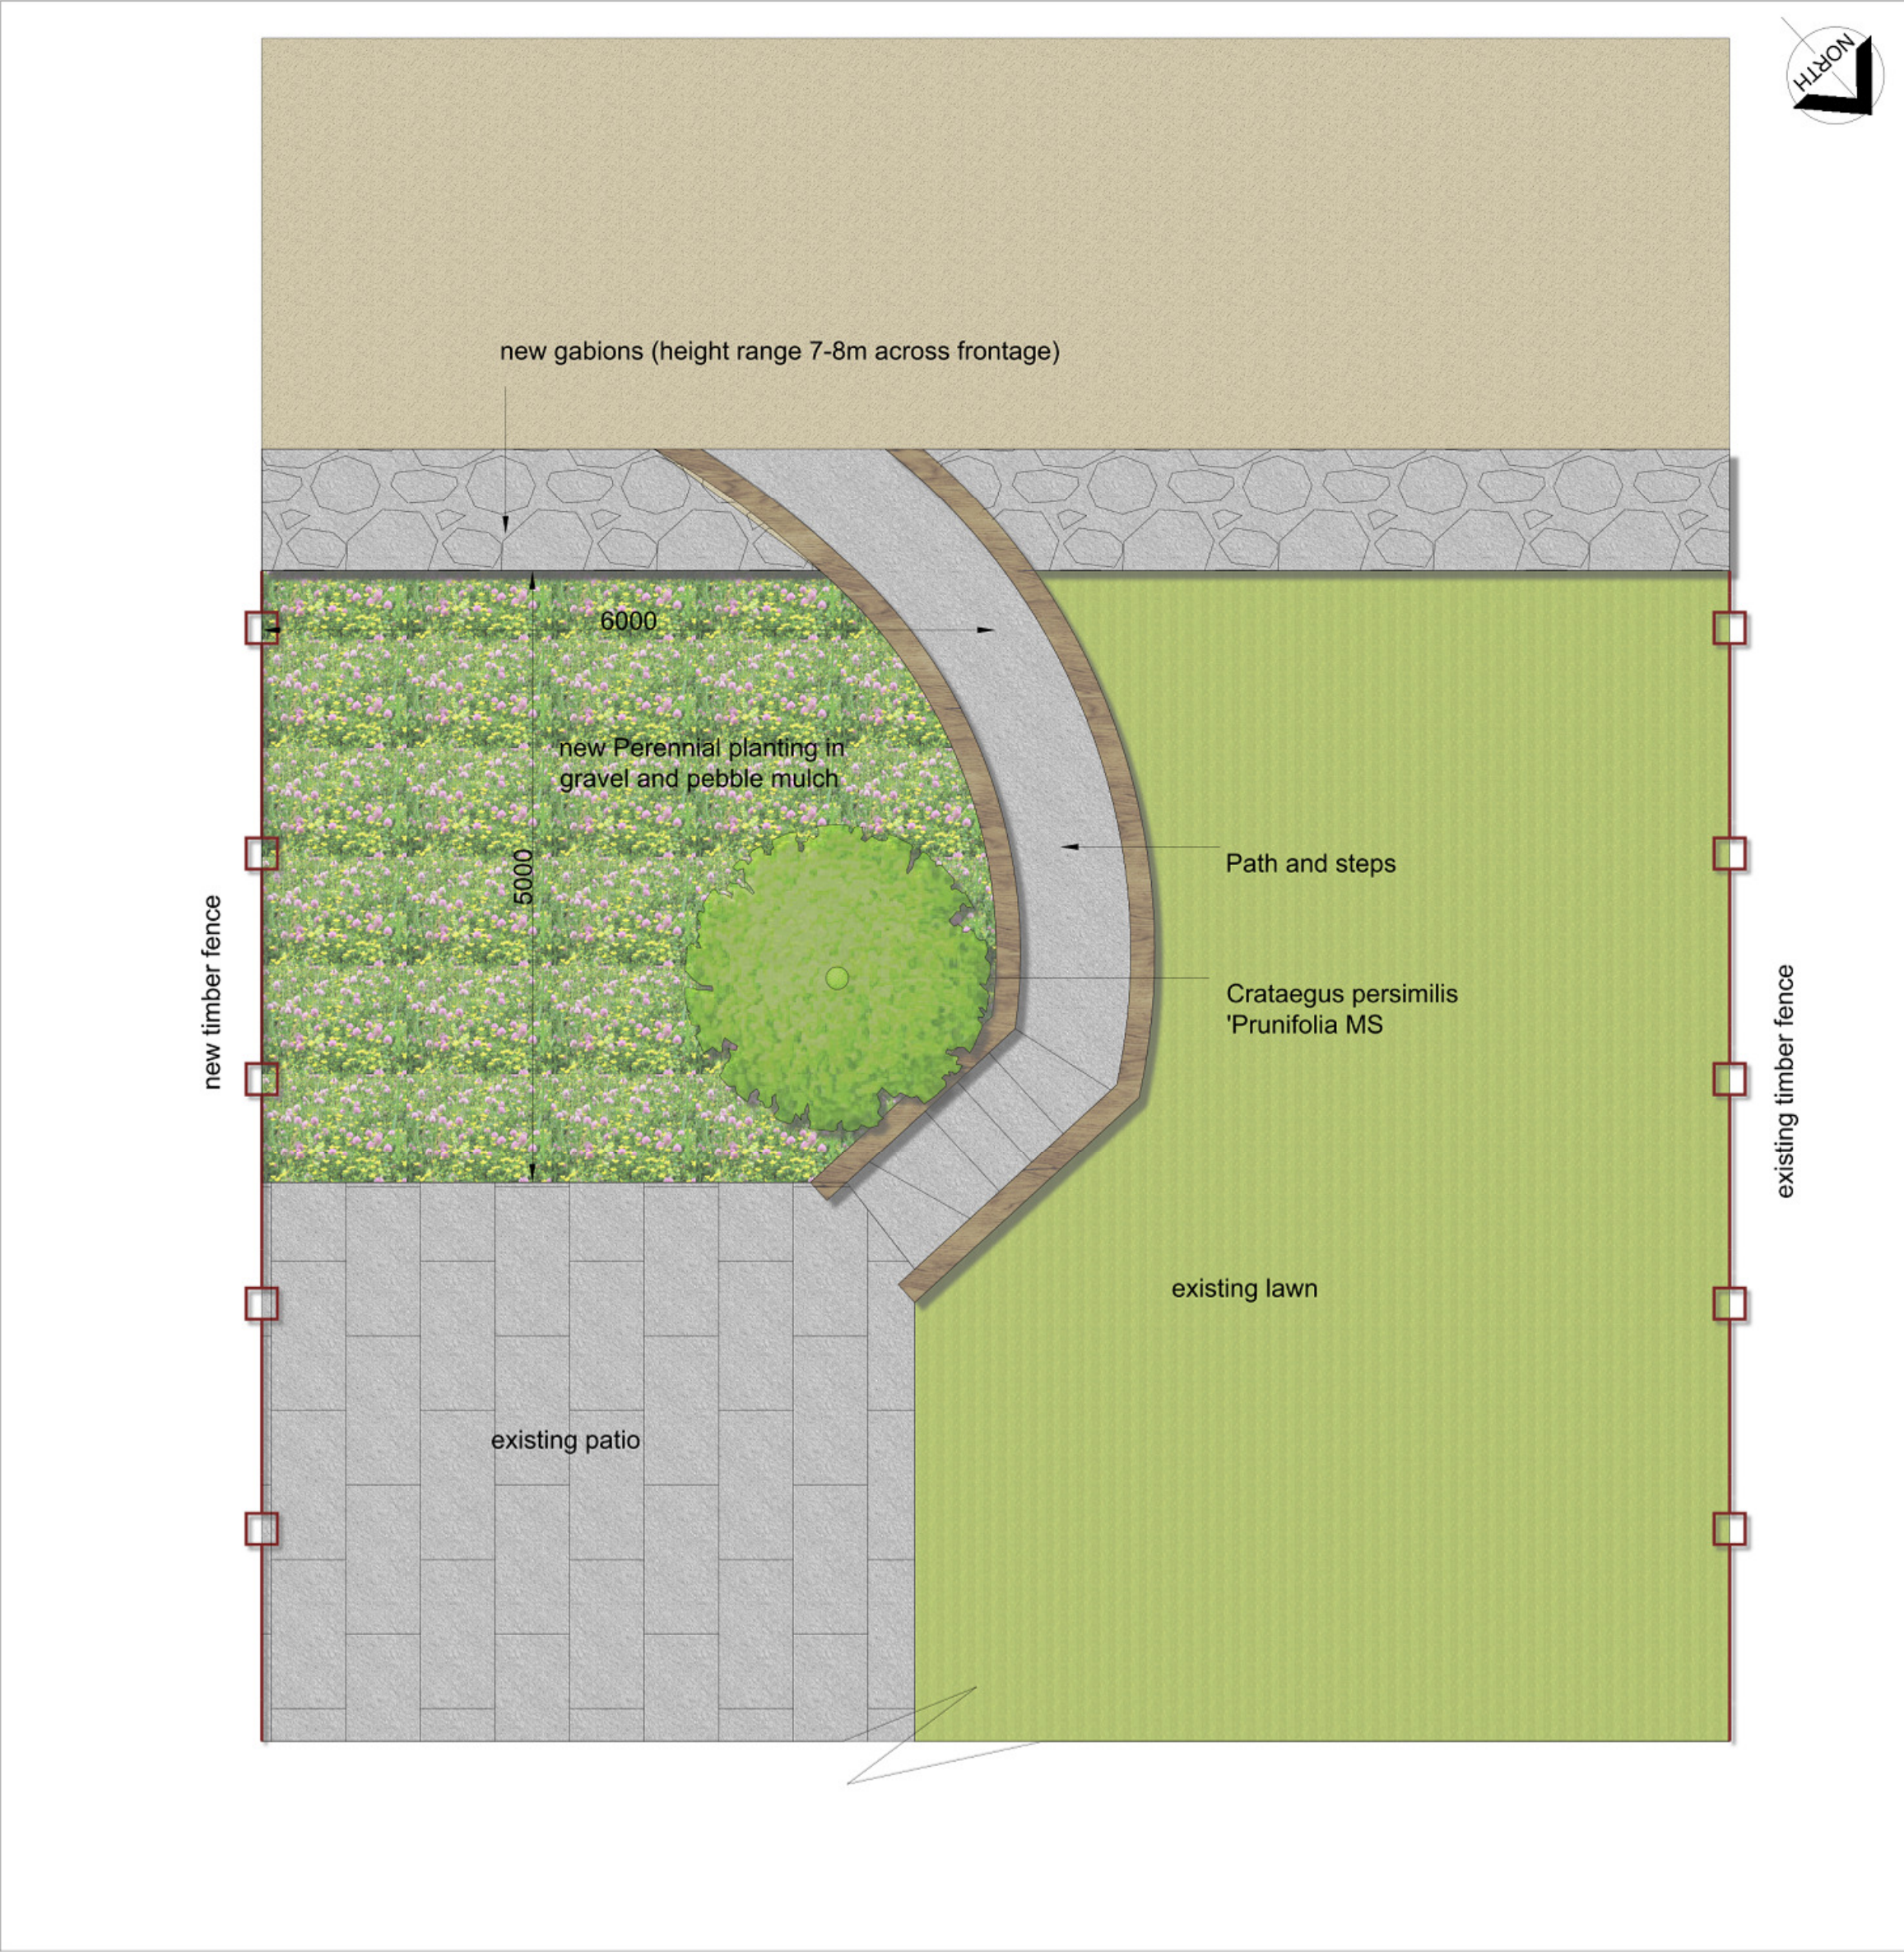

Crataegus persimilis 'Prunifolia' (MS)

NB: plant in species groups of 5-10No in a random pattern, leaving gaps in gravel for self sowing seeds					
No	Name	Common name	Wildlife benefit	condition	density
TREE					
1	Crataegus persimilis 'Prunifolia'	Cockspur thorn	berries popular with honey bees, birds and squirrel	Multi stem	as shown
PERENNIALS					
25	Armeria maritima	Thrift	good for bees, butterflies and moths	plug	10/m2
25	Aster tripolium	Sea aster	valuable source of nectar for late butterflies like red admiral	plug	10/m2
22	Bolboschoenus maritimus	Sea club rush	a good structural plant which is resilient to winds	plug	10/m2
22	Cochlearia anglica	English scurvy grass	pollinated by bees, flies and beetles, a good early source of nectar	plug	10/m2
25	Crithmum maritimum	Rock Samphire	attracts pollinating insects	plug	10/m2
22	Crambe maritima	Sea-kale	white perfumed flowers, nectar-rich for attracting pollinating insects	plug	10/m2
25	Glaucium flavum	Yellow horned poppy	pollinated by bees, flies and beetles, a good source of nectar	plug	10/m2
22	Inula crithmoides	Golden Samphire	pollinated by bees, flies and beetles, a good source of nectar	plug	10/m2
22	Lathyrus japonicus	Sea pea	good for a range of pollinating insects	plug	10/m2
22	Schoenoplectus tabernaemontani	Grey club rush	grows bushy and is hardy	plug	10/m2
22	Silene maritima	Sea campion	good for a range of pollinating insects	plug	10/m2
22	Sonchus palustris	Marsh Sow-thistle	pollinated by bees, flies and beetles, a good source of nectar	plug	10/m2
276	TOTAL				

Contractors are not to scale dimensions from this drawing

Revision

Date

landscape perspective
Chartered Landscape Architects

2 Hare Hill Close
Woking
Surrey
GU22 8UH

T: 01483 343176 M: 07894 075577
www.landscapeperspective.co.uk

Client

M Caulkin

Project

3 Manchester Road, Netley Abbey

Title

detailed planting plan

Status

for planning

Scale

1:50 @ A1

Job number

1691-L90

Drawn

AR

Drawing number

300

Date

Feb 2023

Revision

Original size 100mm

Copyright Landscape Perspective Ltd