
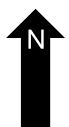
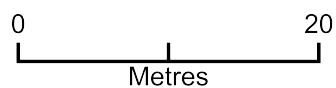


Block plan scale 1:500

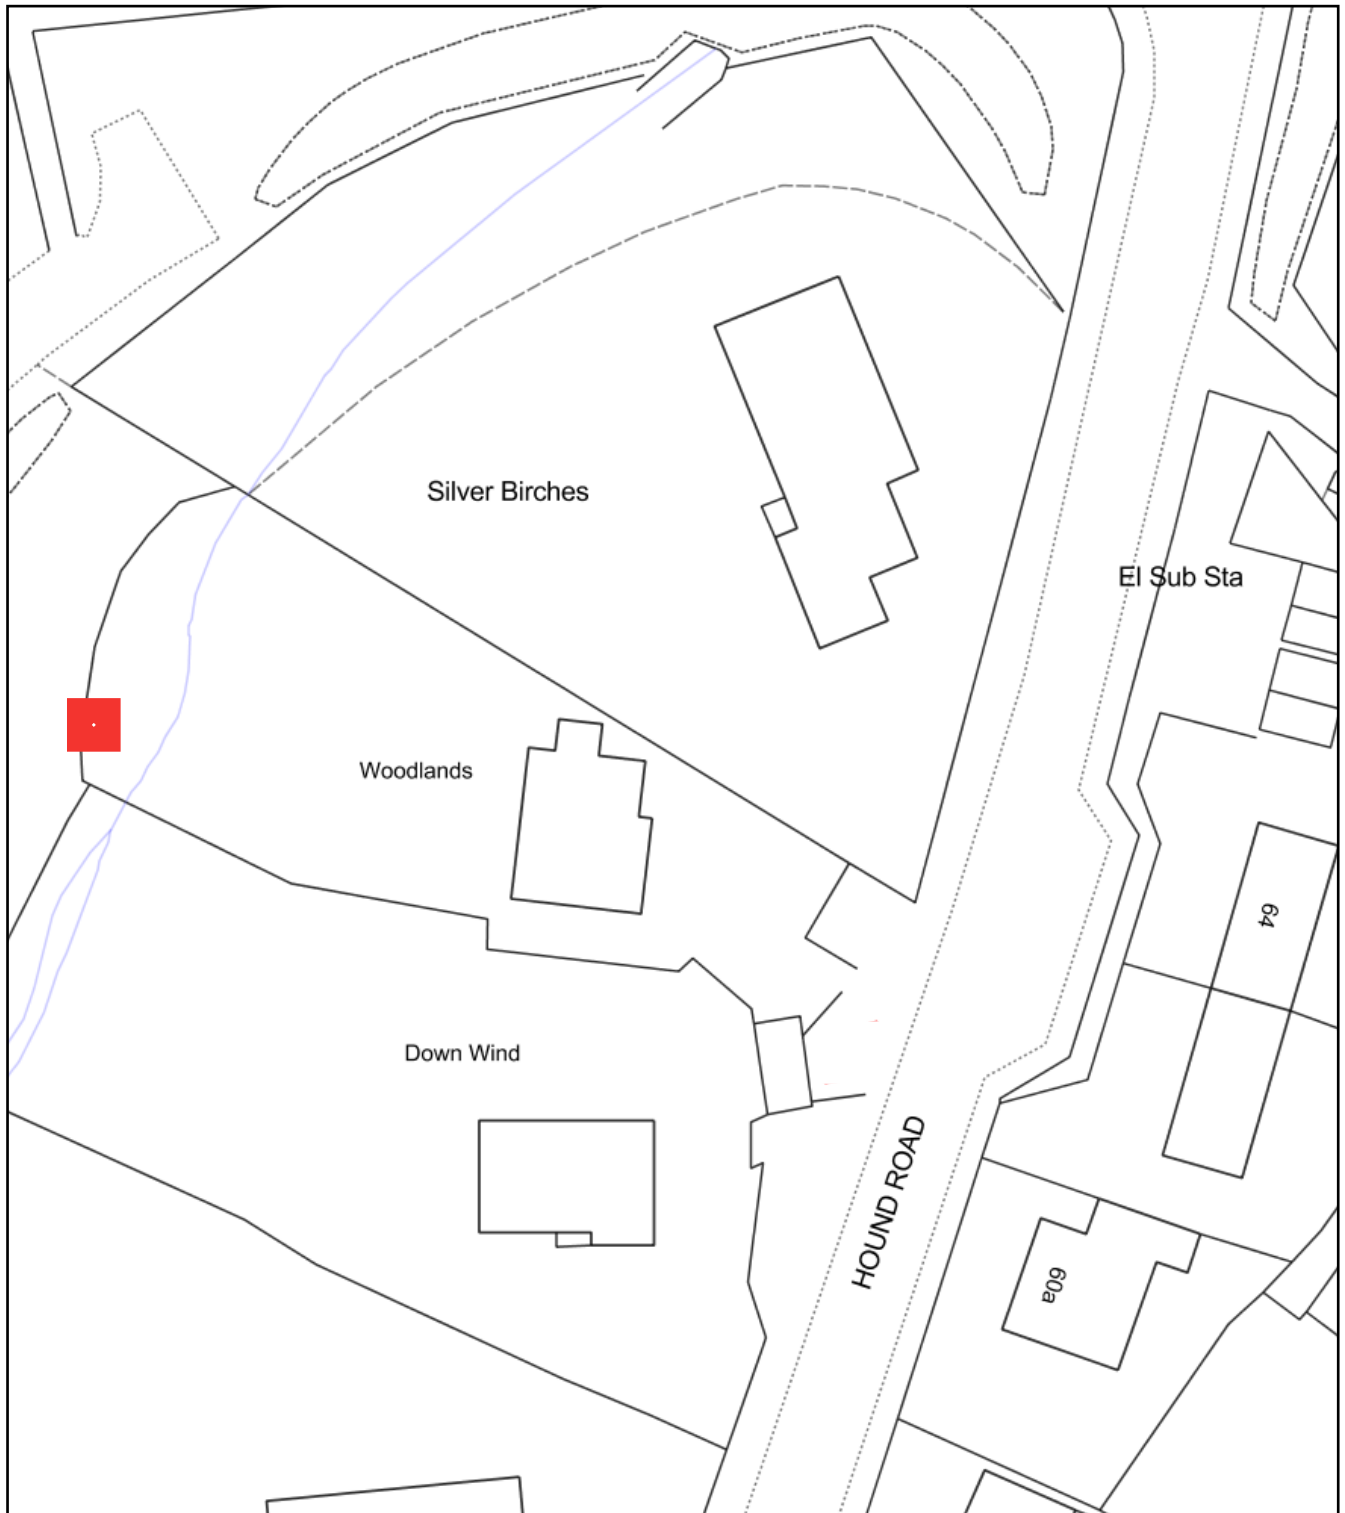

Plan Produced for: Woodlands Hound Road

Date Produced: 29 Oct 2017

Plan Reference Number: TQRQM17302122500948

Scale: 1:500 @ A4