




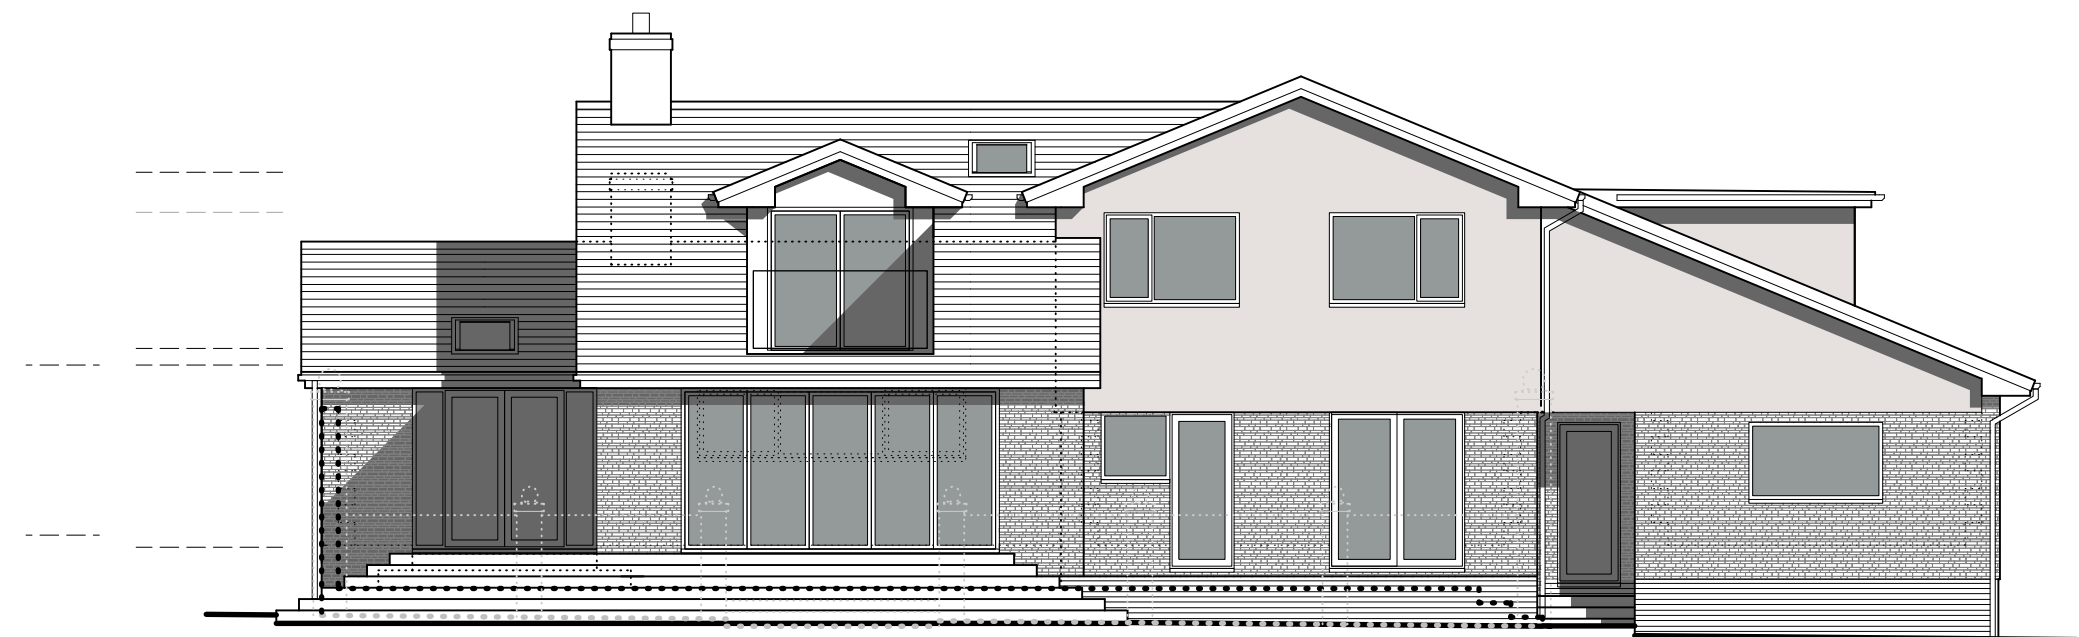

REAR (North West) ELEVATION: as proposed  
1:100

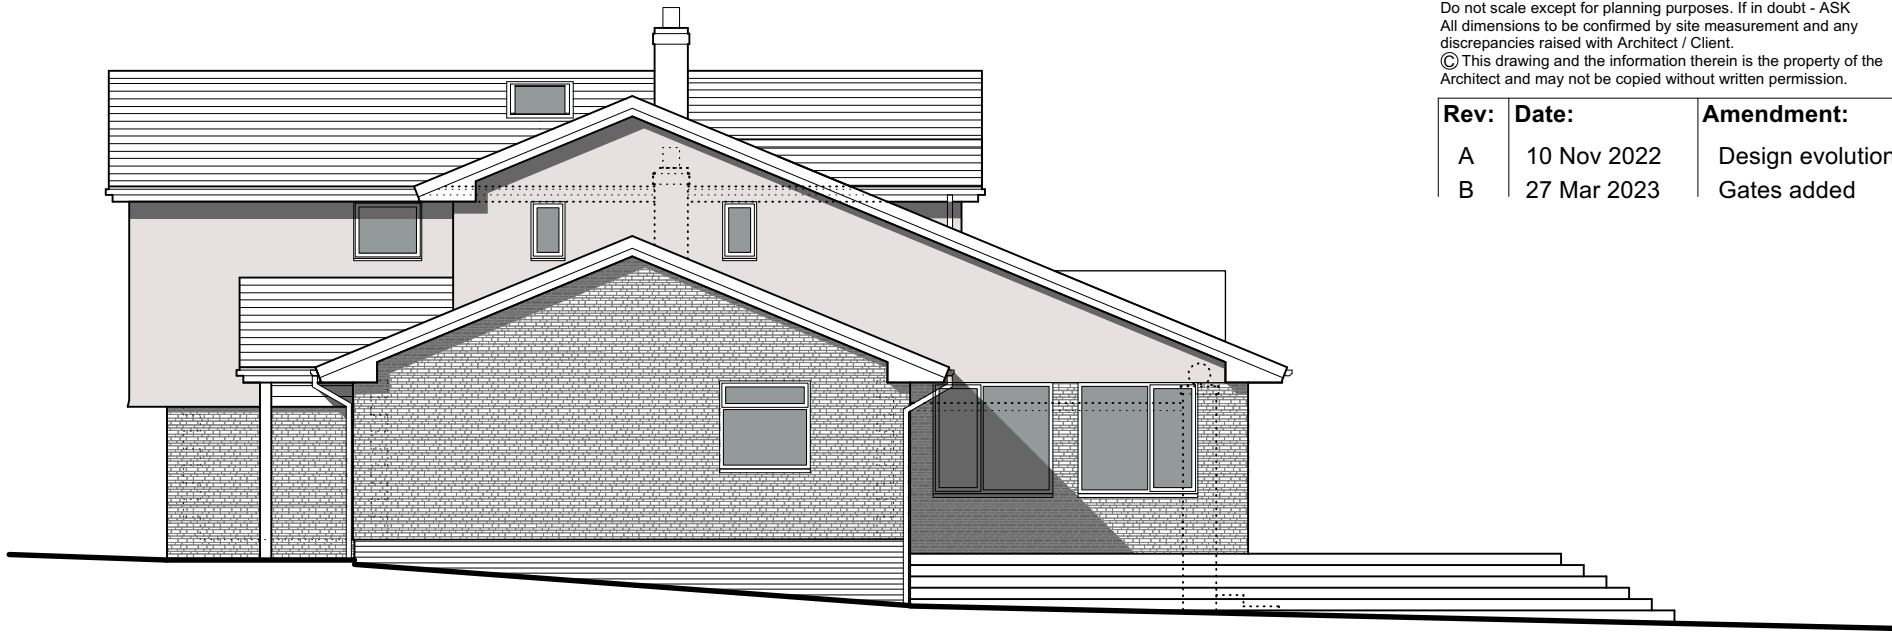


SIDE (North East) ELEVATION: as proposed  
1:100

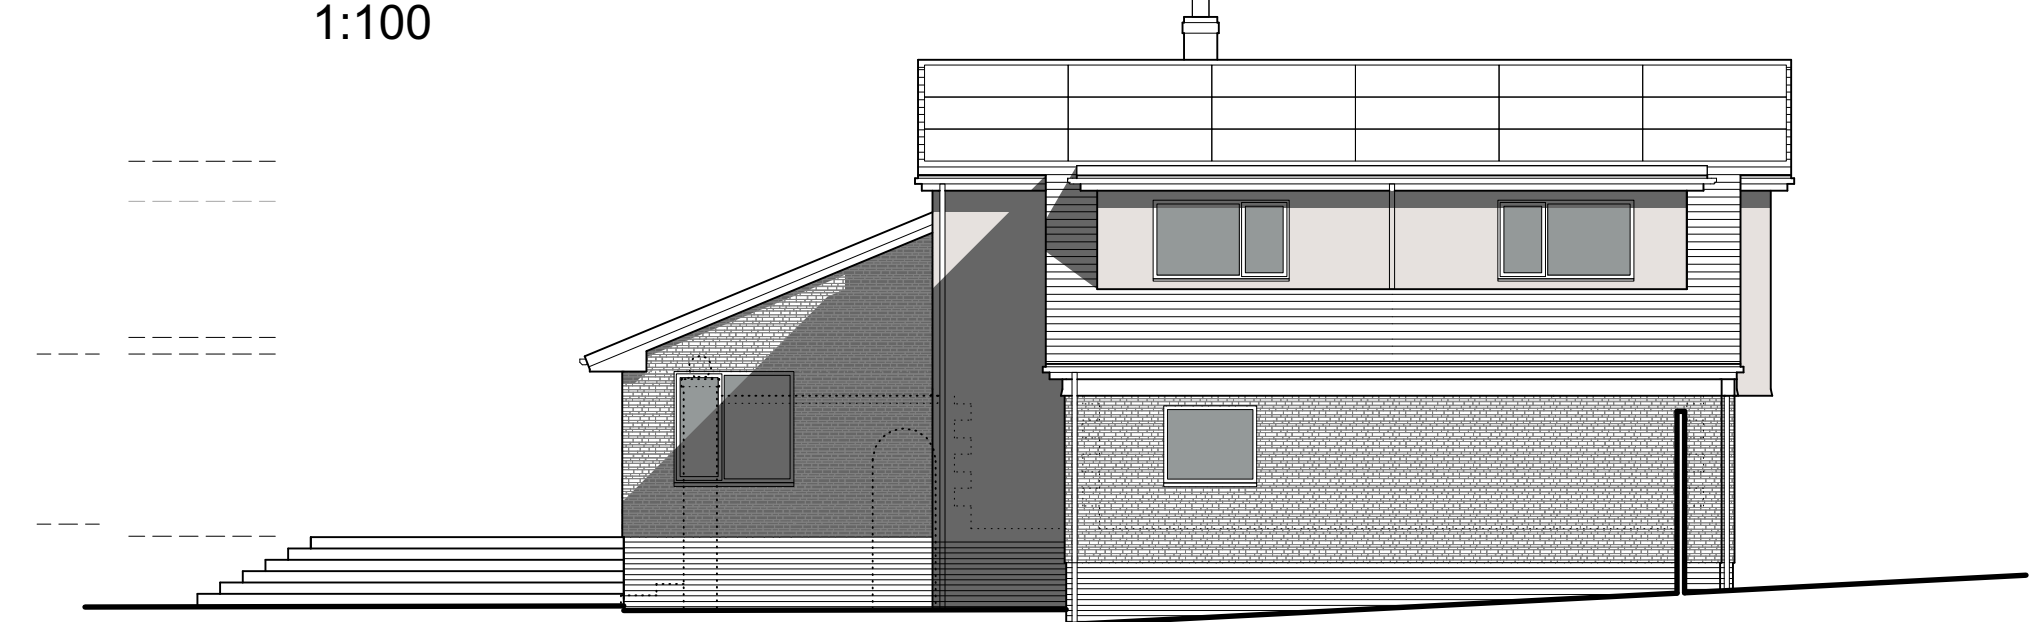


SIDE (South West) ELEVATION: as proposed  
1:100




FRONT (South East) ELEVATION: as proposed  
1:100

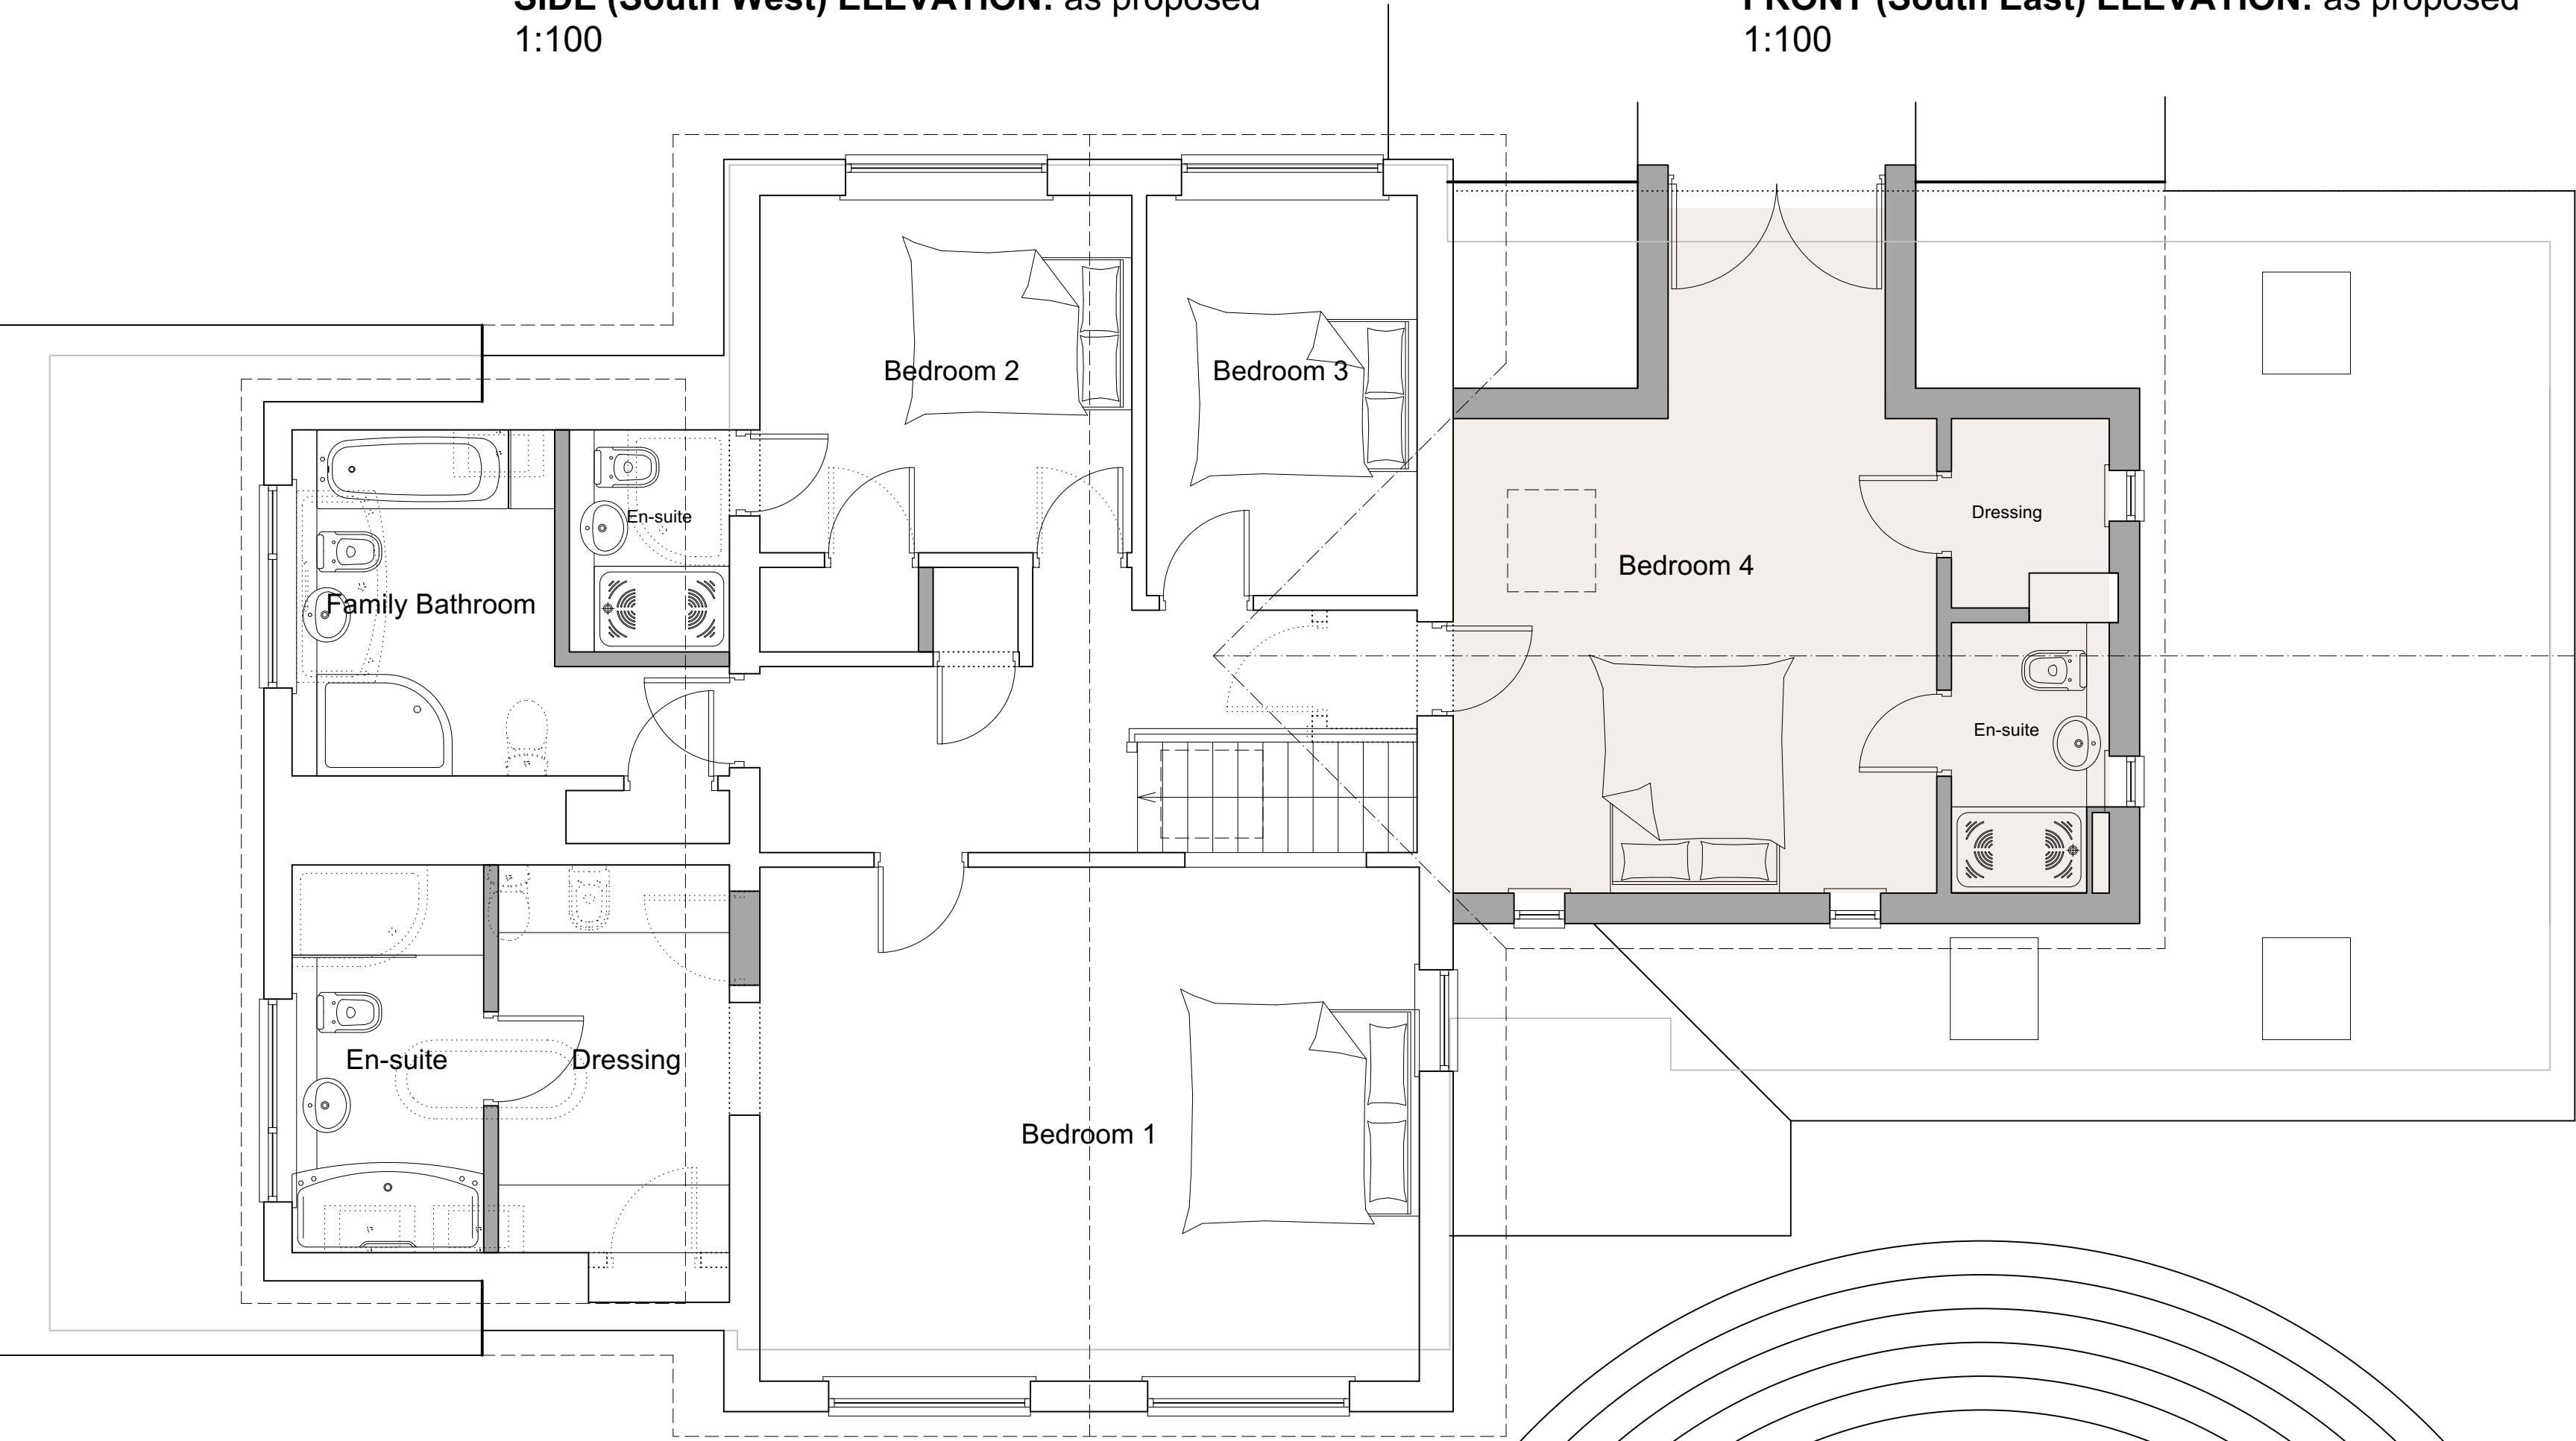

FIRST FLOOR PLAN: as proposed  
1:50

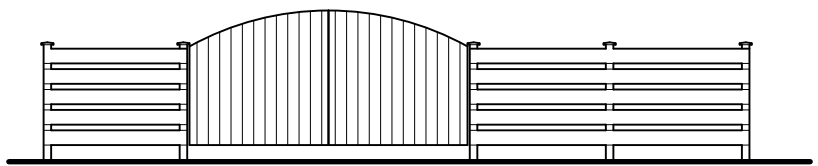

GATE ELEVATION: as proposed  
1:100

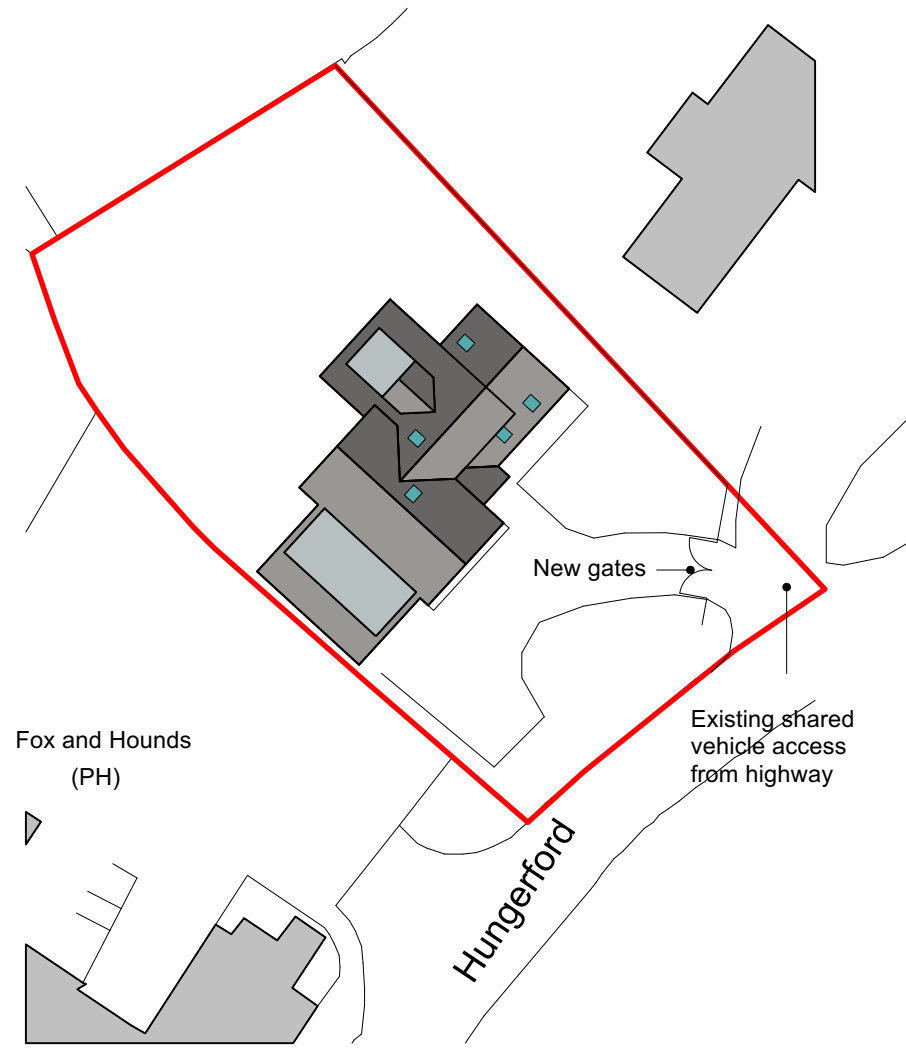

BLOCK PLAN:  
1:500



External Finishes:



Split face slate cladding



Through coloured silicone  
render ('Chalk')

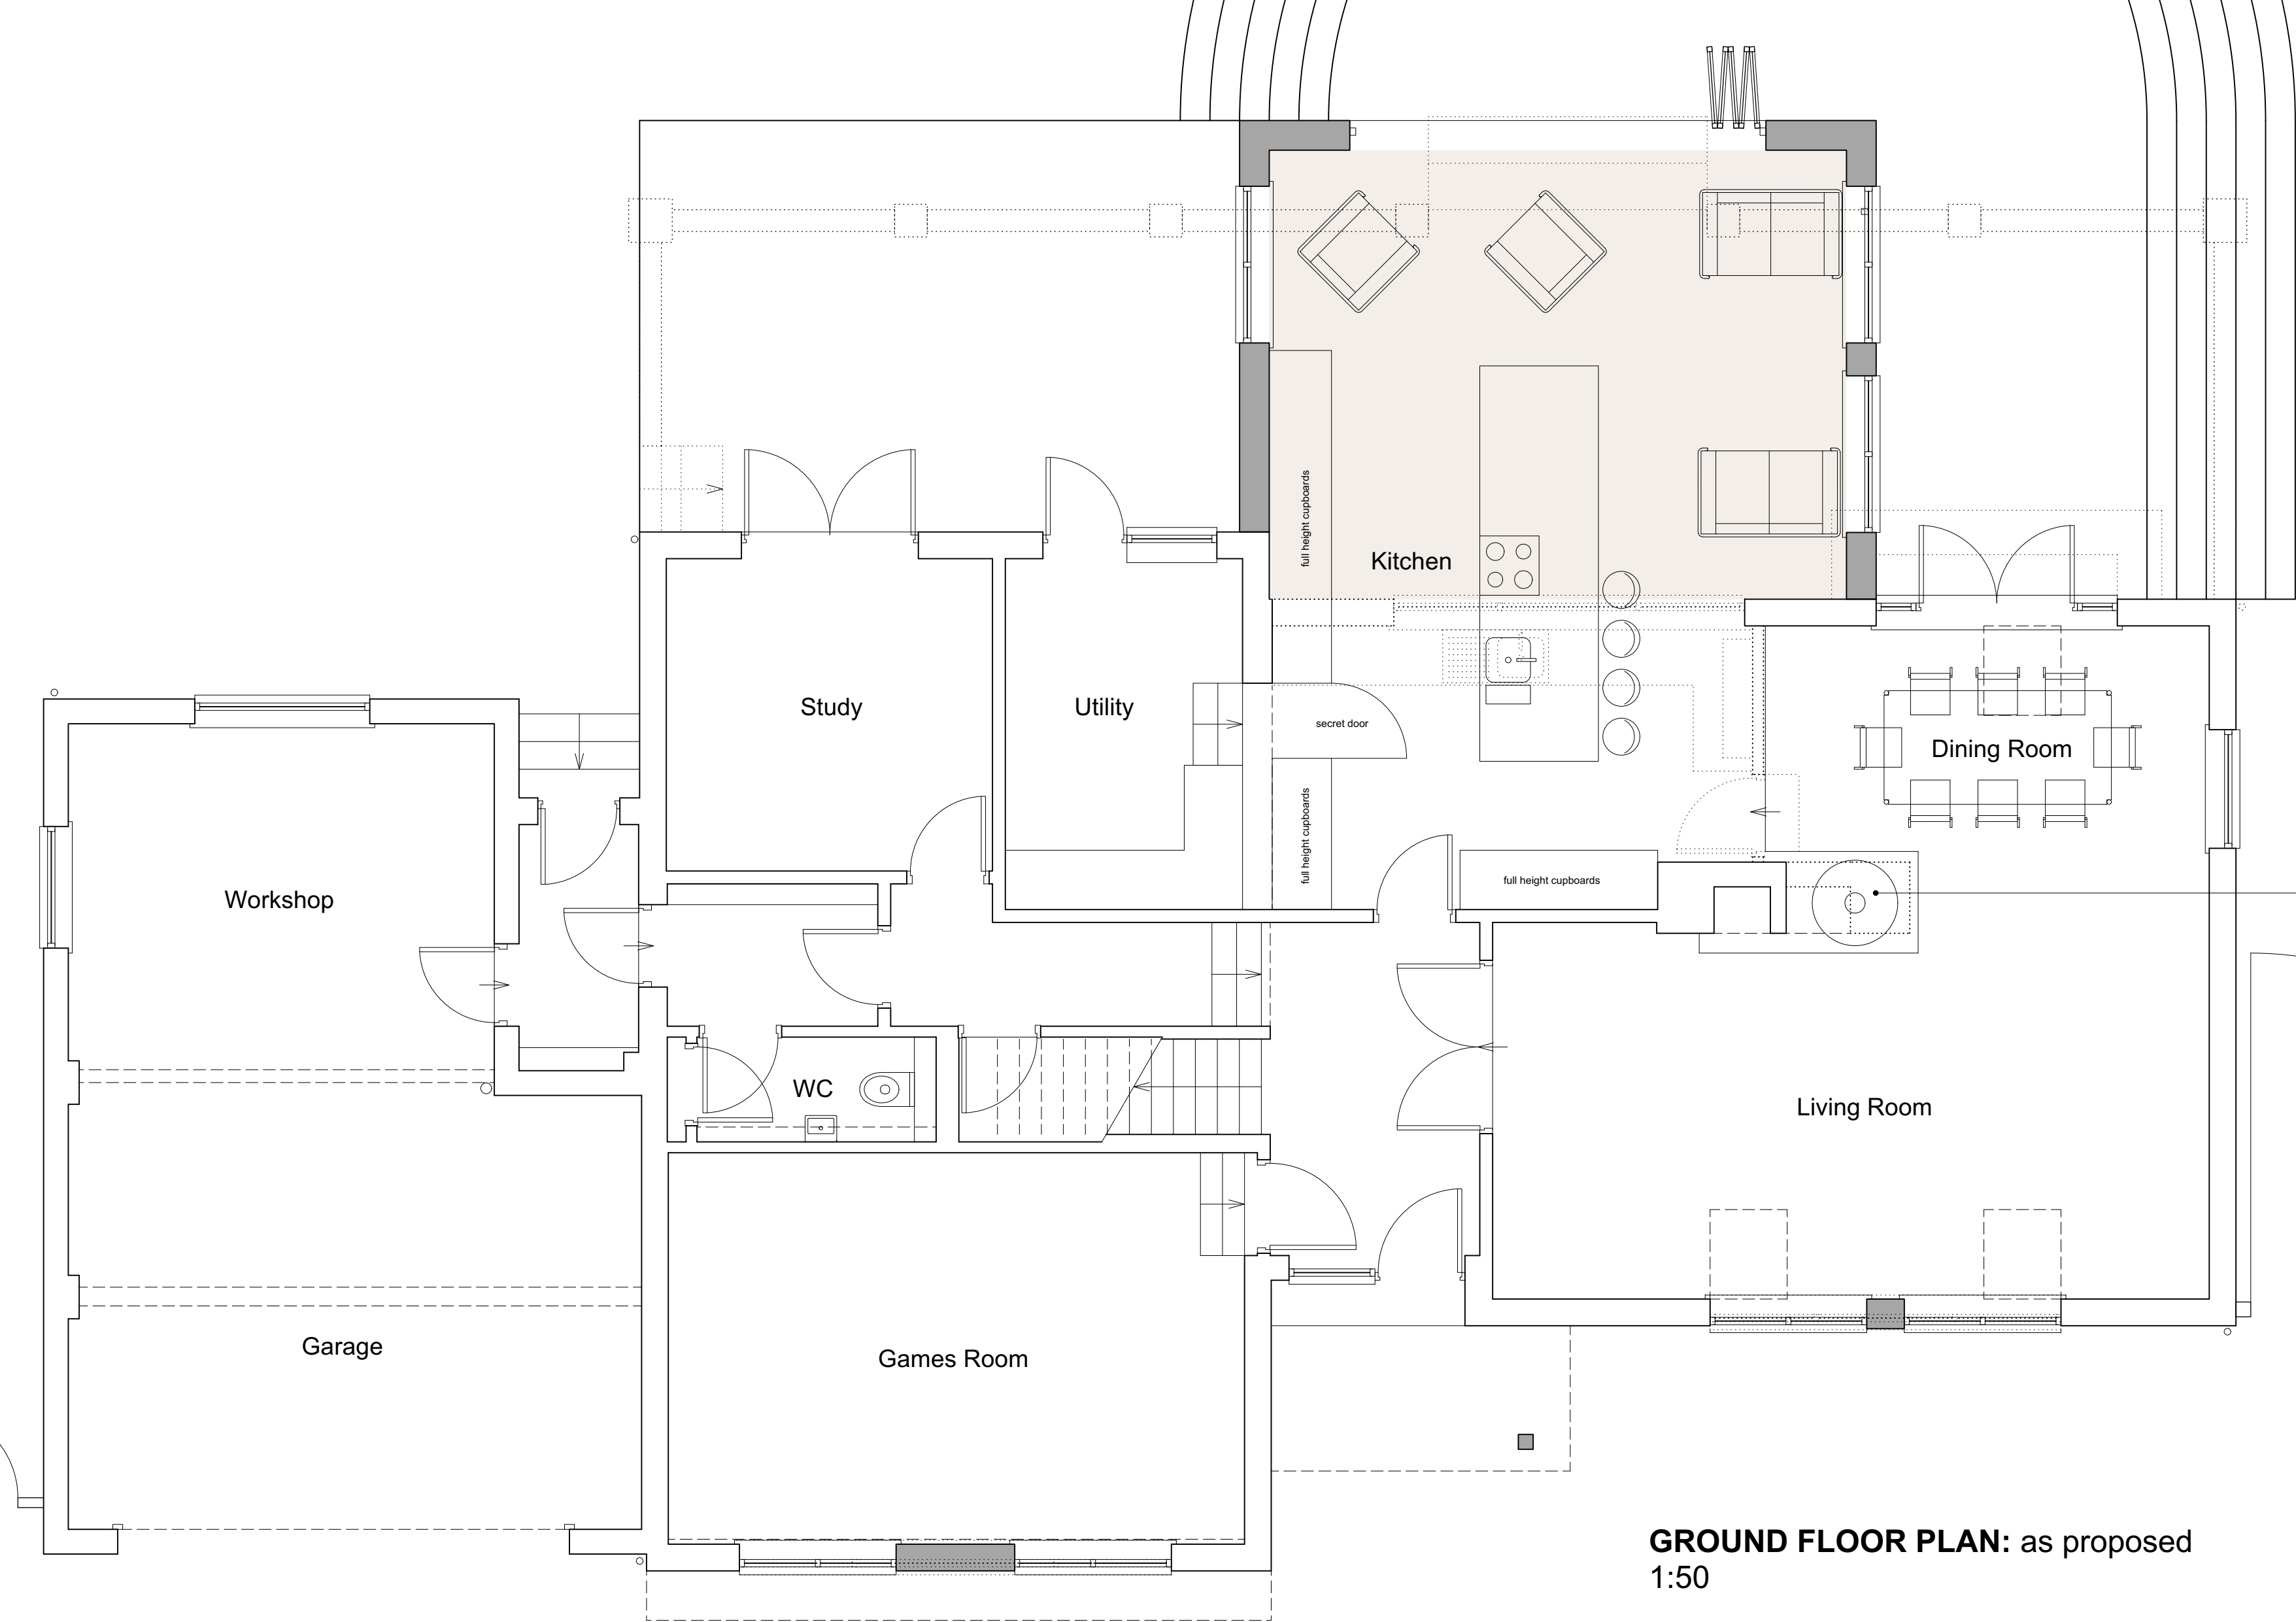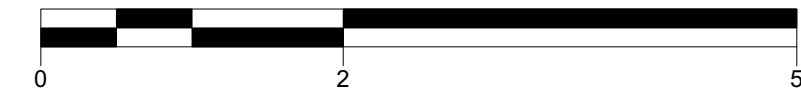

GROUND FLOOR PLAN: as proposed  
1:50