

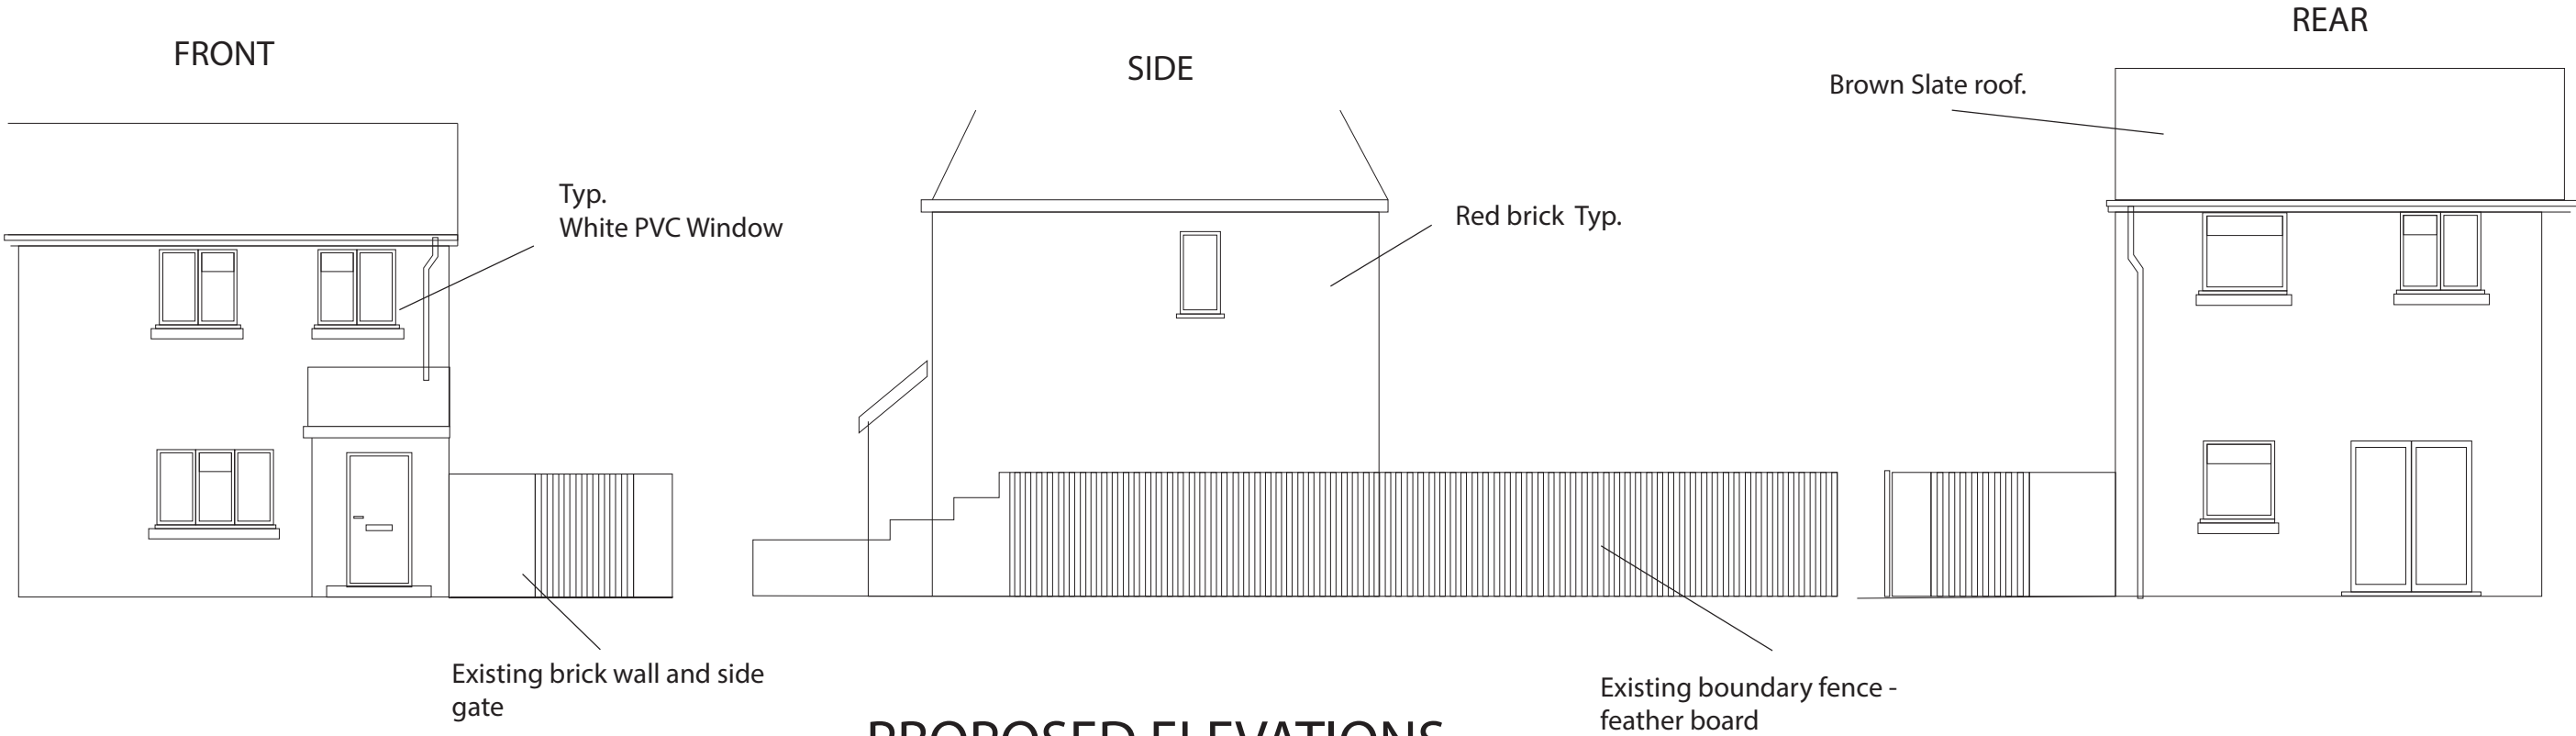


EXISTING ELEVATIONS

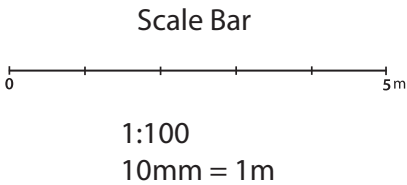

PROPOSED ELEVATIONS

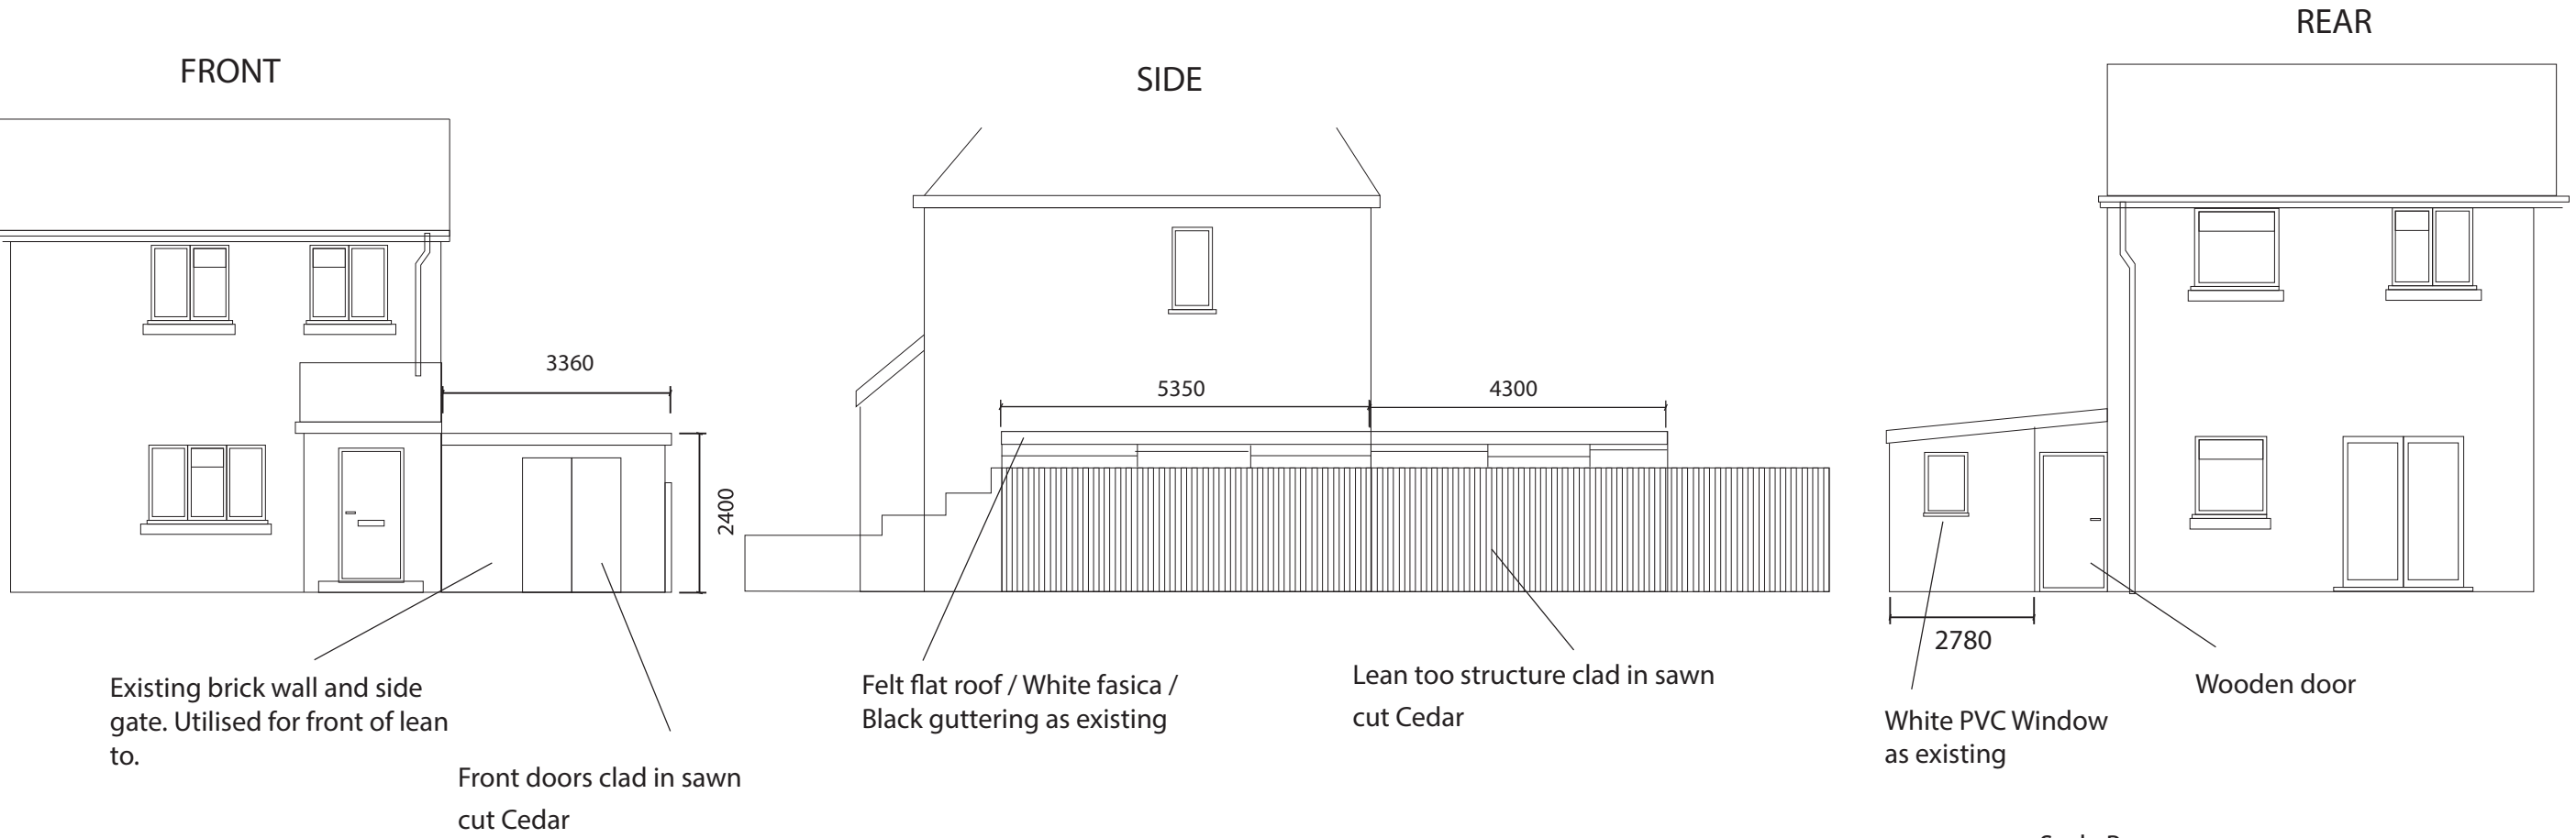

|       |            |
|-------|------------|
| units | Dims in mm |
| Scale | 1:100      |