

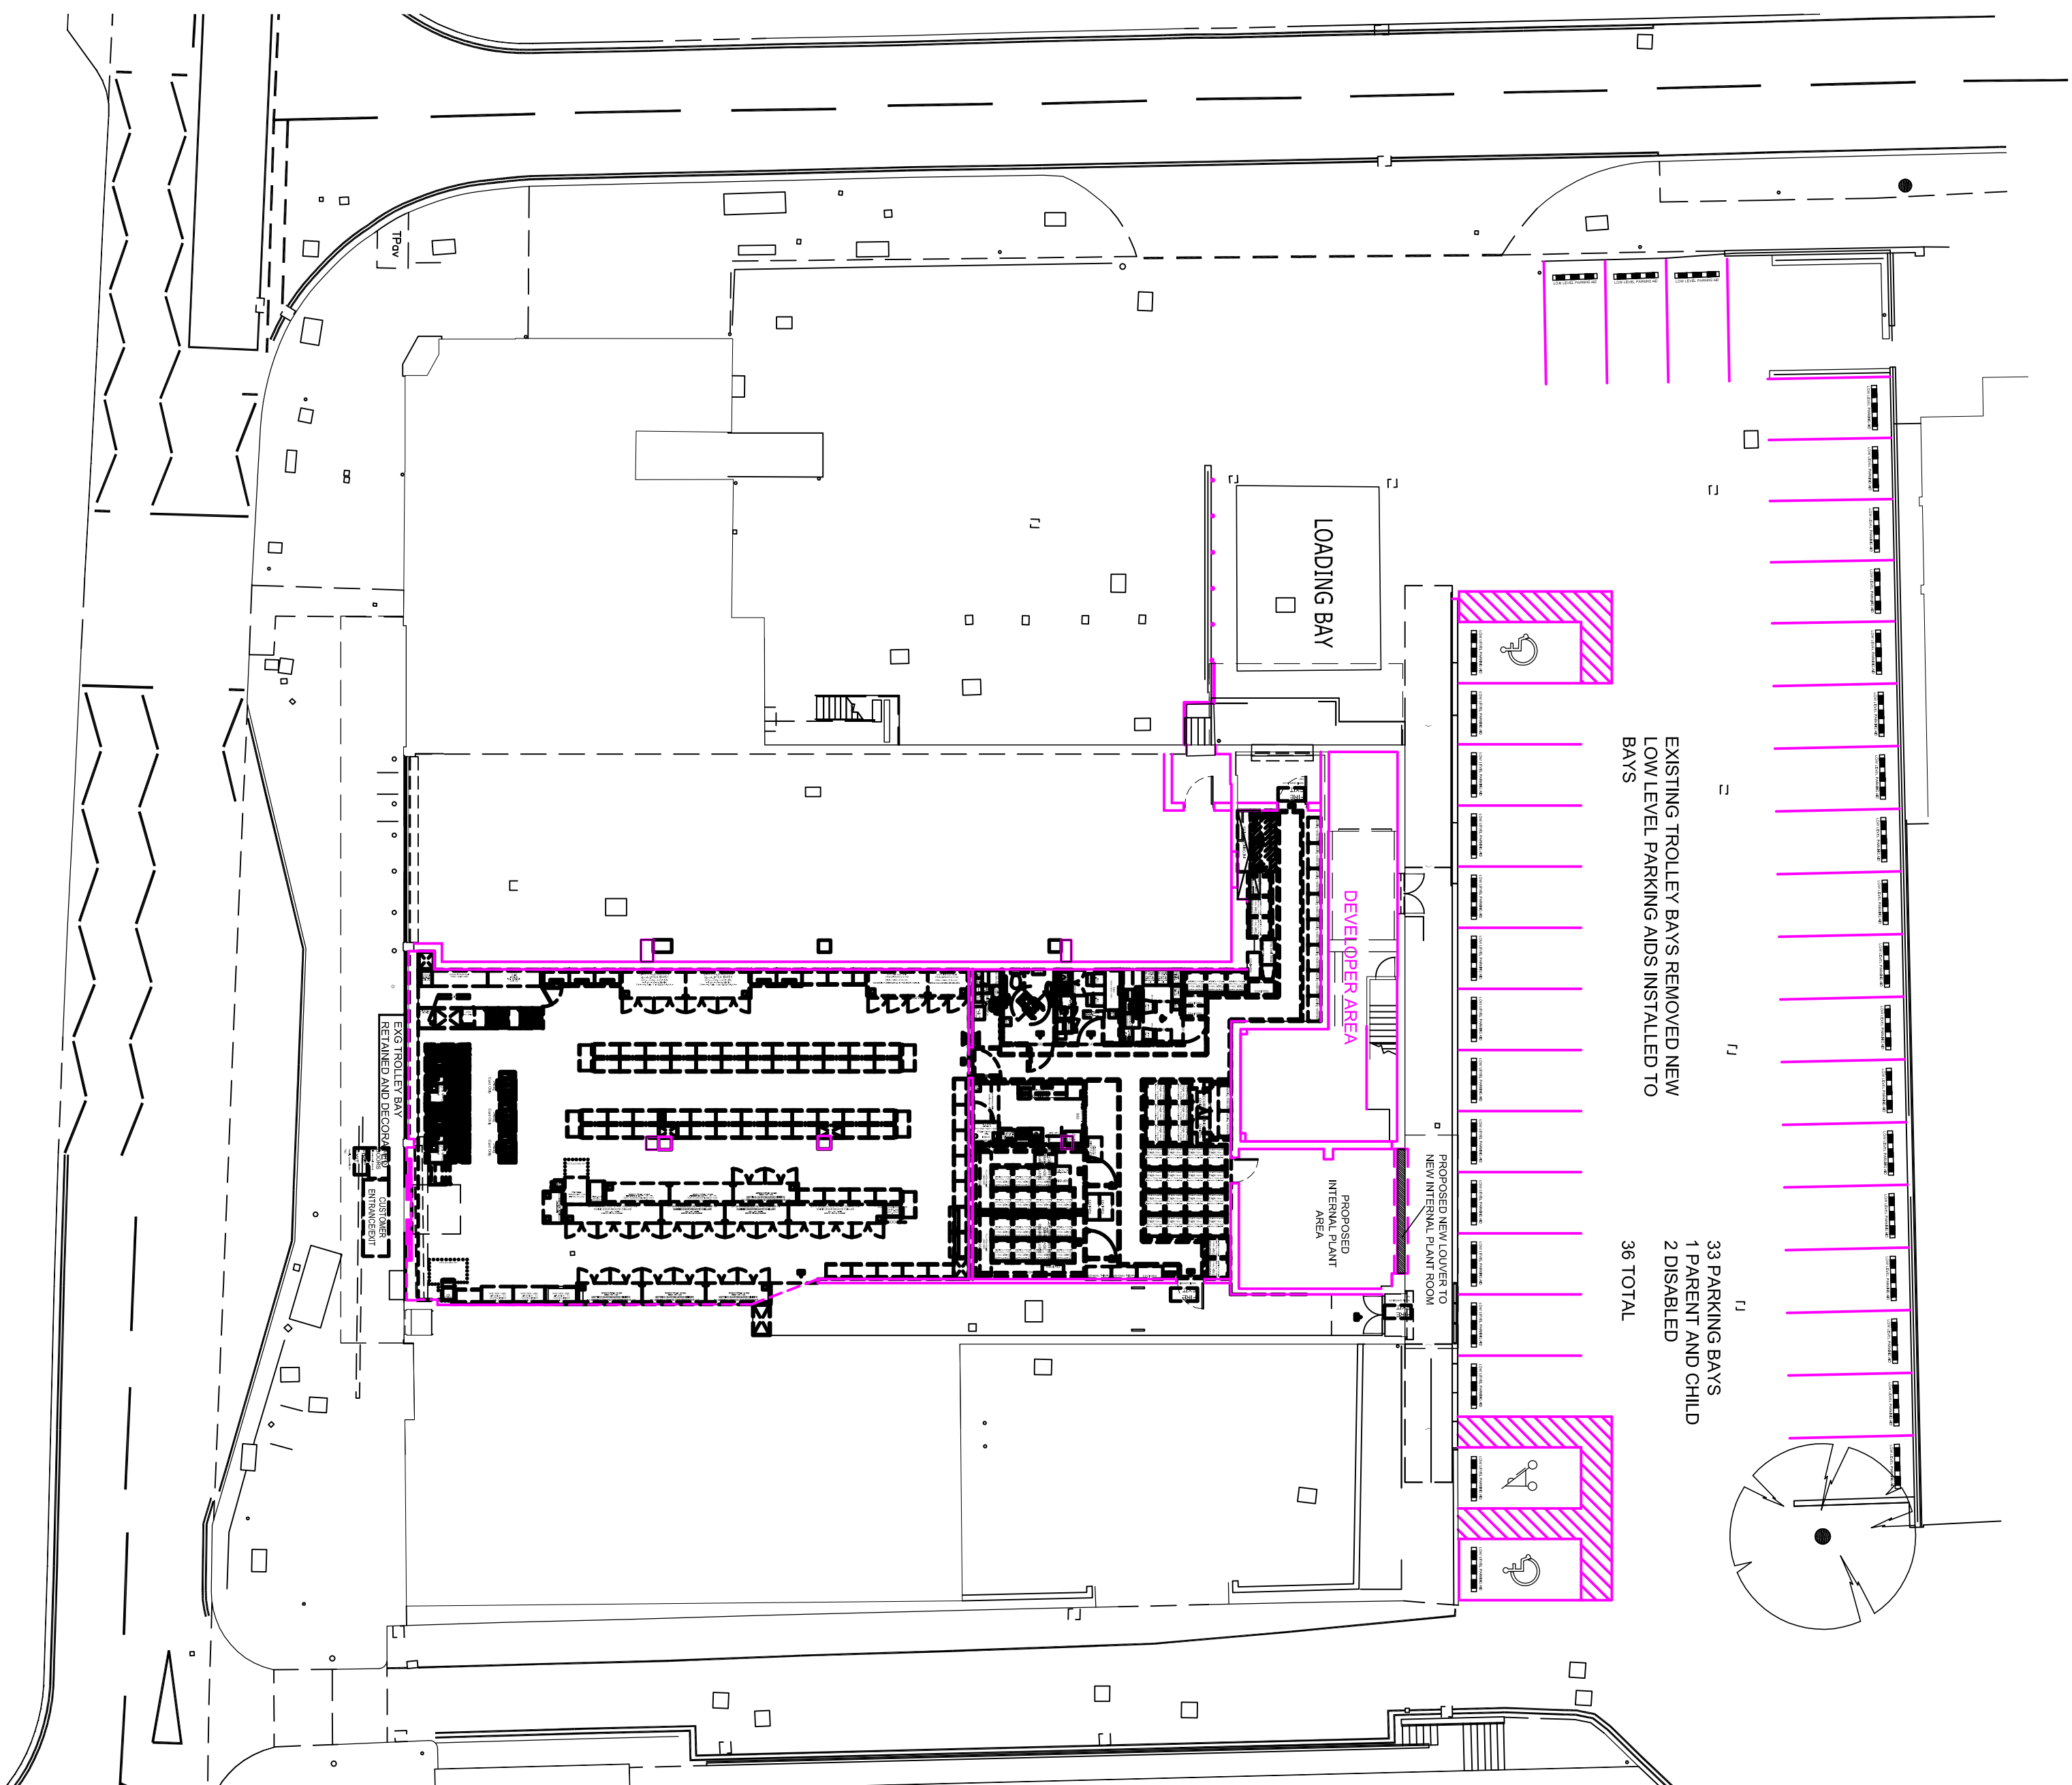


REVISION




A. NUMBER OF PARKING BAYS INDICATED	11.01.2023
B. DRAWING AMENDED TO SHOW WORKS TO REAR ELEVATION AND CAR PARK AREA	27.03.2023

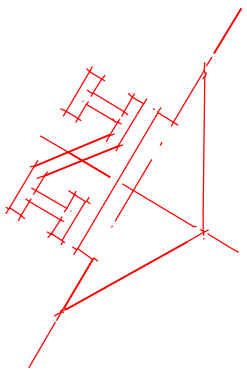

SITE PLAN 1:200

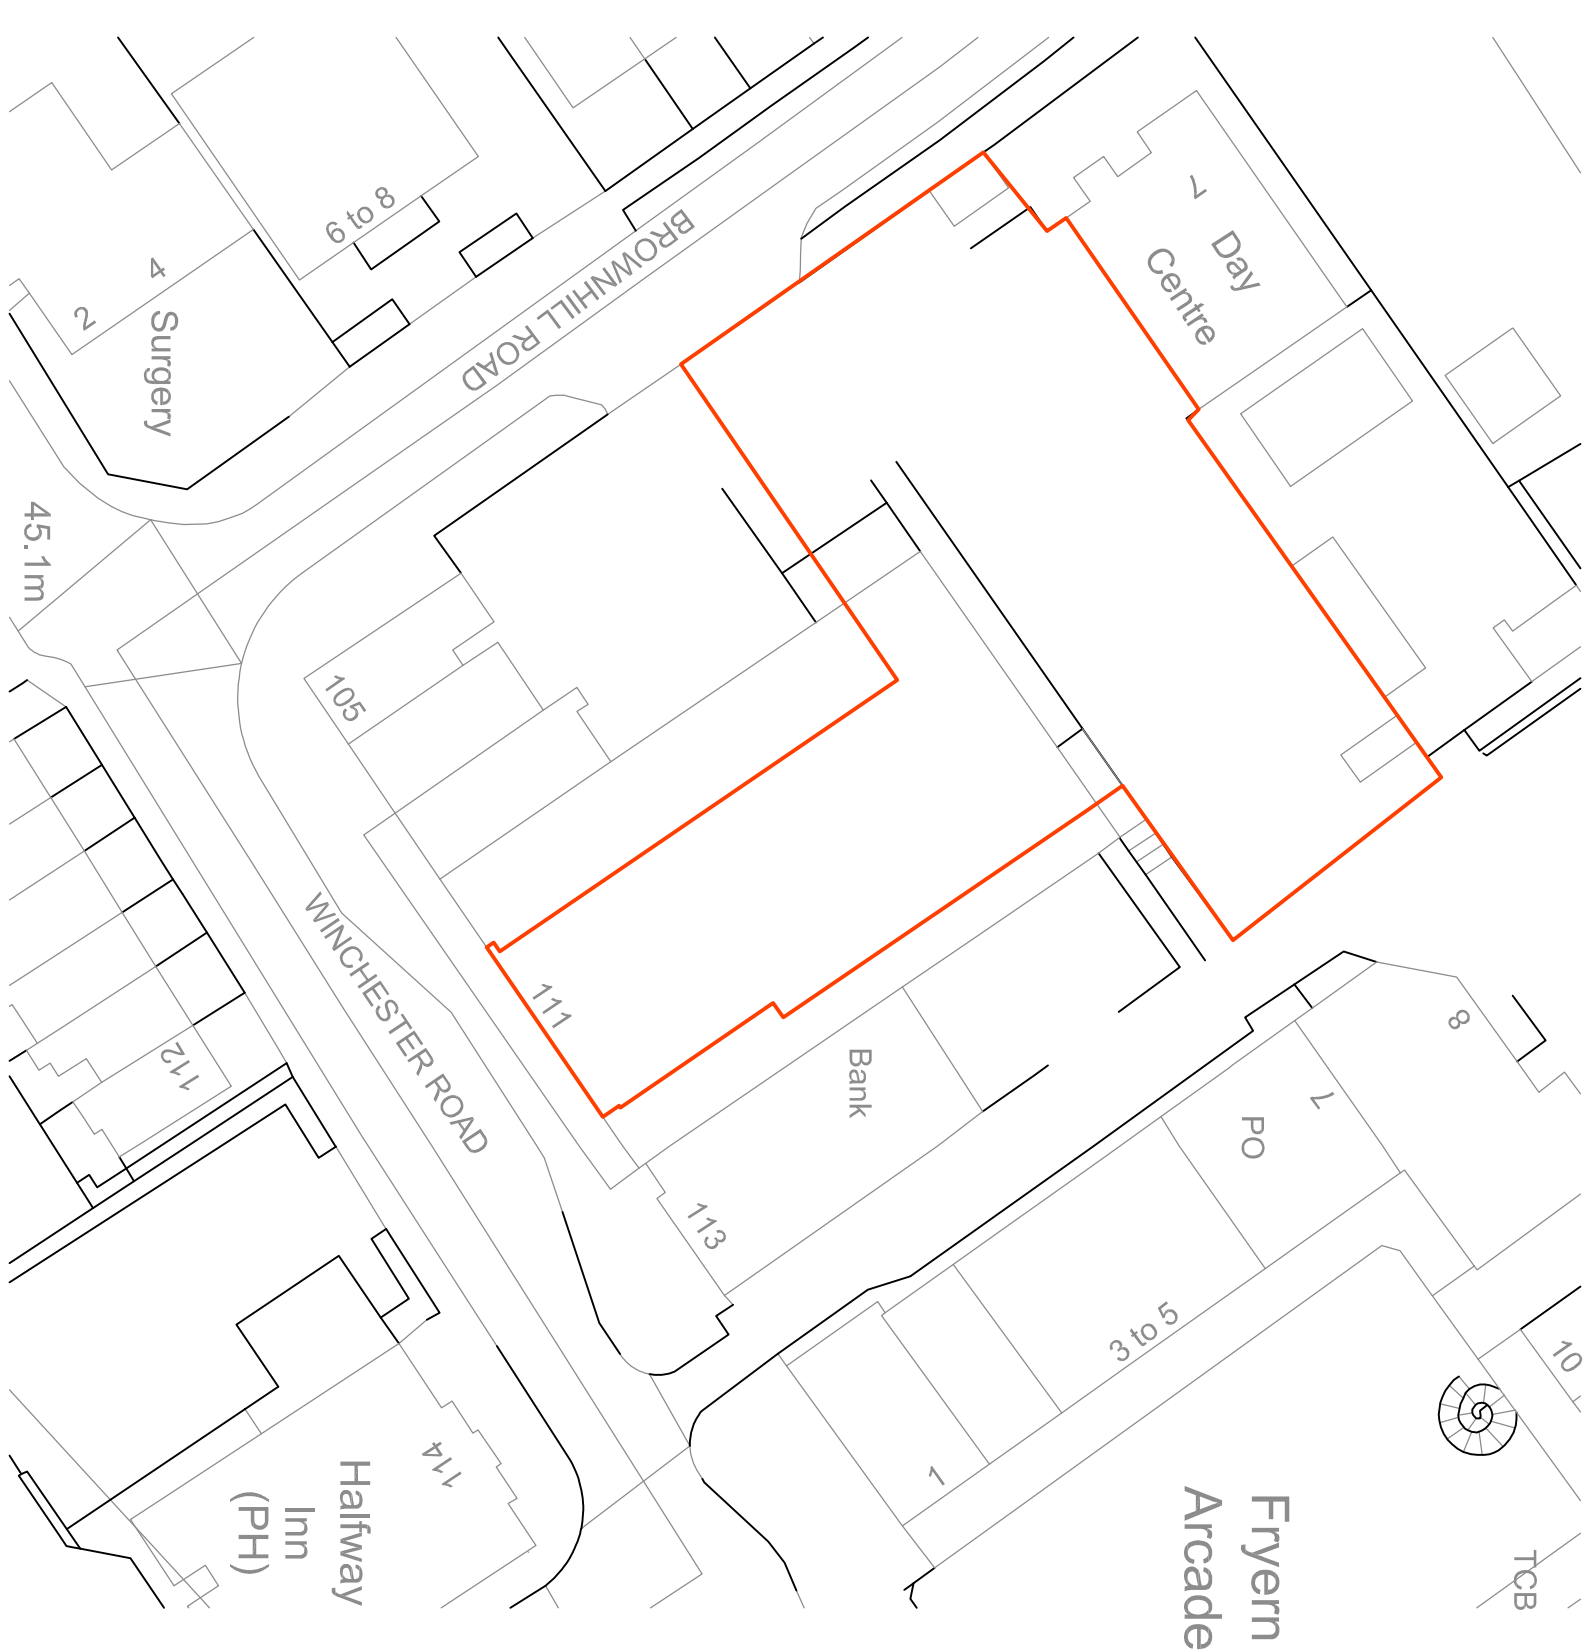

BLOCK PLAN 1:500

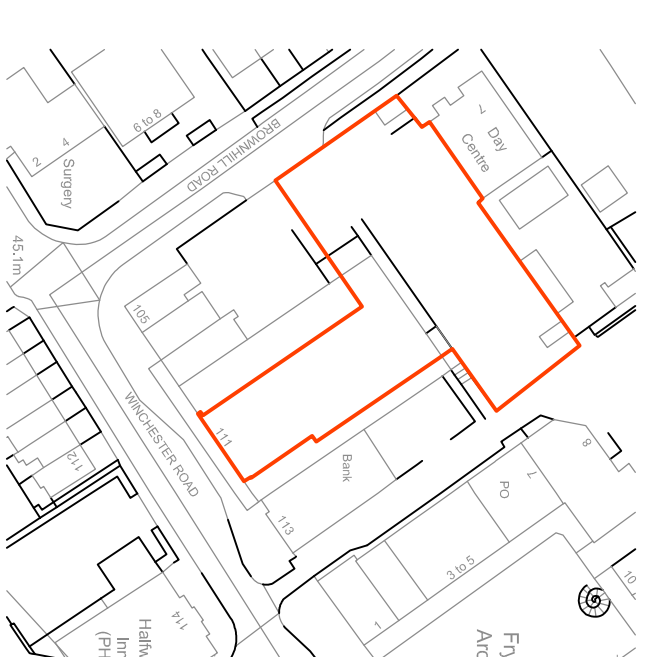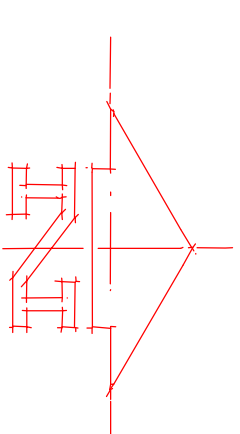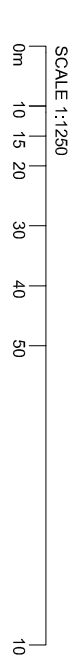

LOCATION PLAN 1:1250

© THE CONTENTS OF THIS DRAWING REMAIN THE SOLE PROPERTY OF WELLSFIELD ASSOCIATES AND MUST NOT BE COPIED OR REPRODUCED WITHOUT PRIOR PERMISSION	
FULL SURVEY NOT CARRIED OUT. DRAWING PRODUCED USING INFORMATION SUPPLIED BY THE CLIENT	
Wellfield Associates	York, House Westview Drive Ryevleigh, Essex. SS6 7AU Mob No 07766 221958
chris@wellfieldassociates.co.uk	
project	
CO-OP SUPERMARKET	
105-111 WINCHESTER ROAD, CHANDLERS FORD, EASTLEIGH, HAMPSHIRE SO53 2GH	
BLOCK & LOCATION PLAN	
date	drawn
NOV 22	C.J.J.
scale	drwg no.
1:500, 1250, 200 @A1	3759.13b