

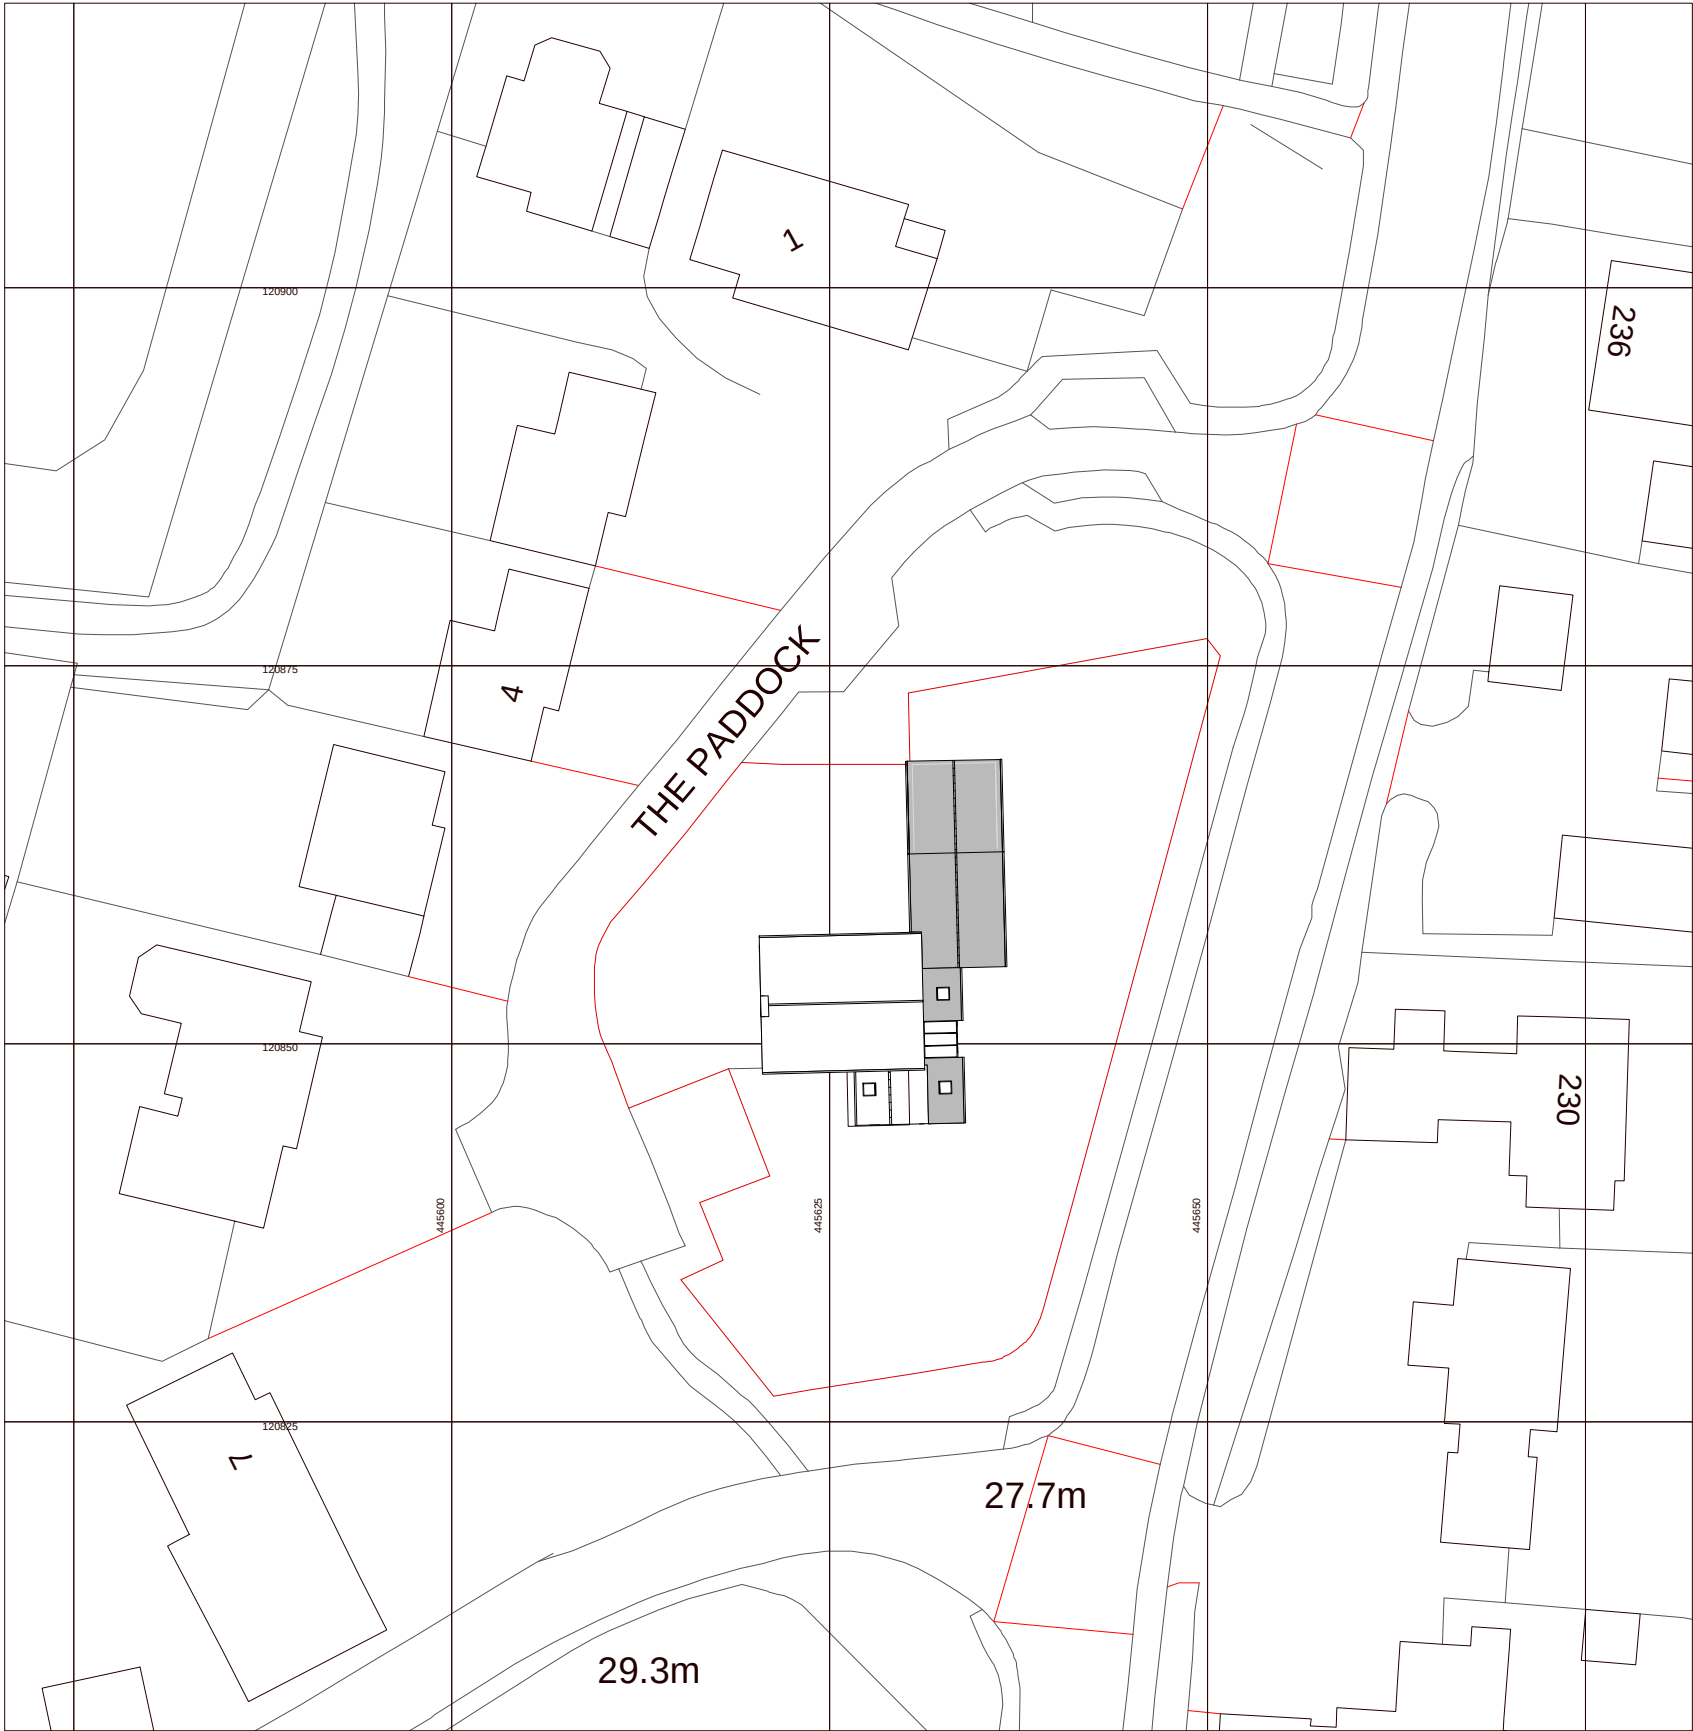


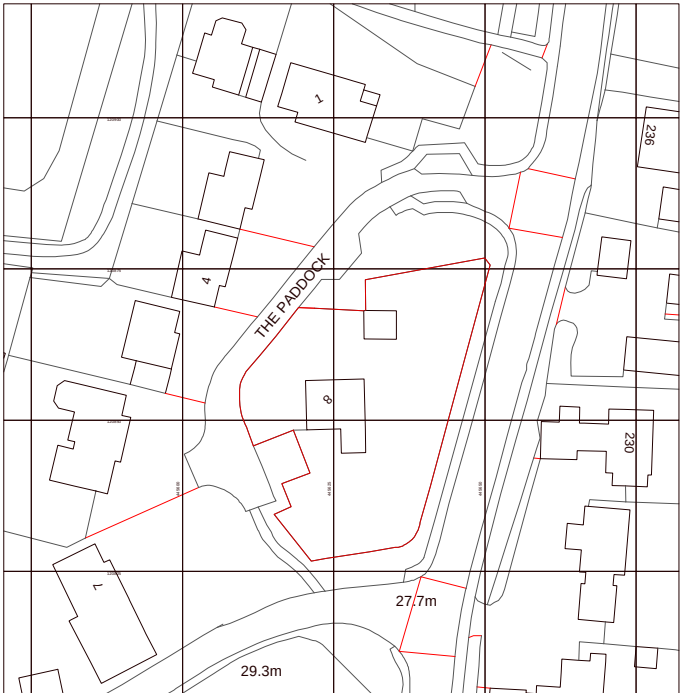

Ordnance Survey, (c) Crown Copyright 2021. All rights reserved. Licence number 100022432

BLOCK PLAN 1:500

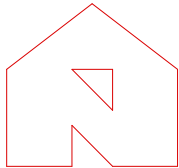

Ordnance Survey, (c) Crown Copyright 2021. All rights reserved. Licence number 100022432

LOCATION PLAN 1:1250

PLANNING DRAWINGS

project	8 THE PADDOCK EASTLEIGH, SO50 4SD.		
client	MR D HIBBERD.		
drawing	BLOCK AND LOCATION PLAN.		
date	MARCH 2023	scale	1:1250 1:500
drawing no	PL01	revision	