


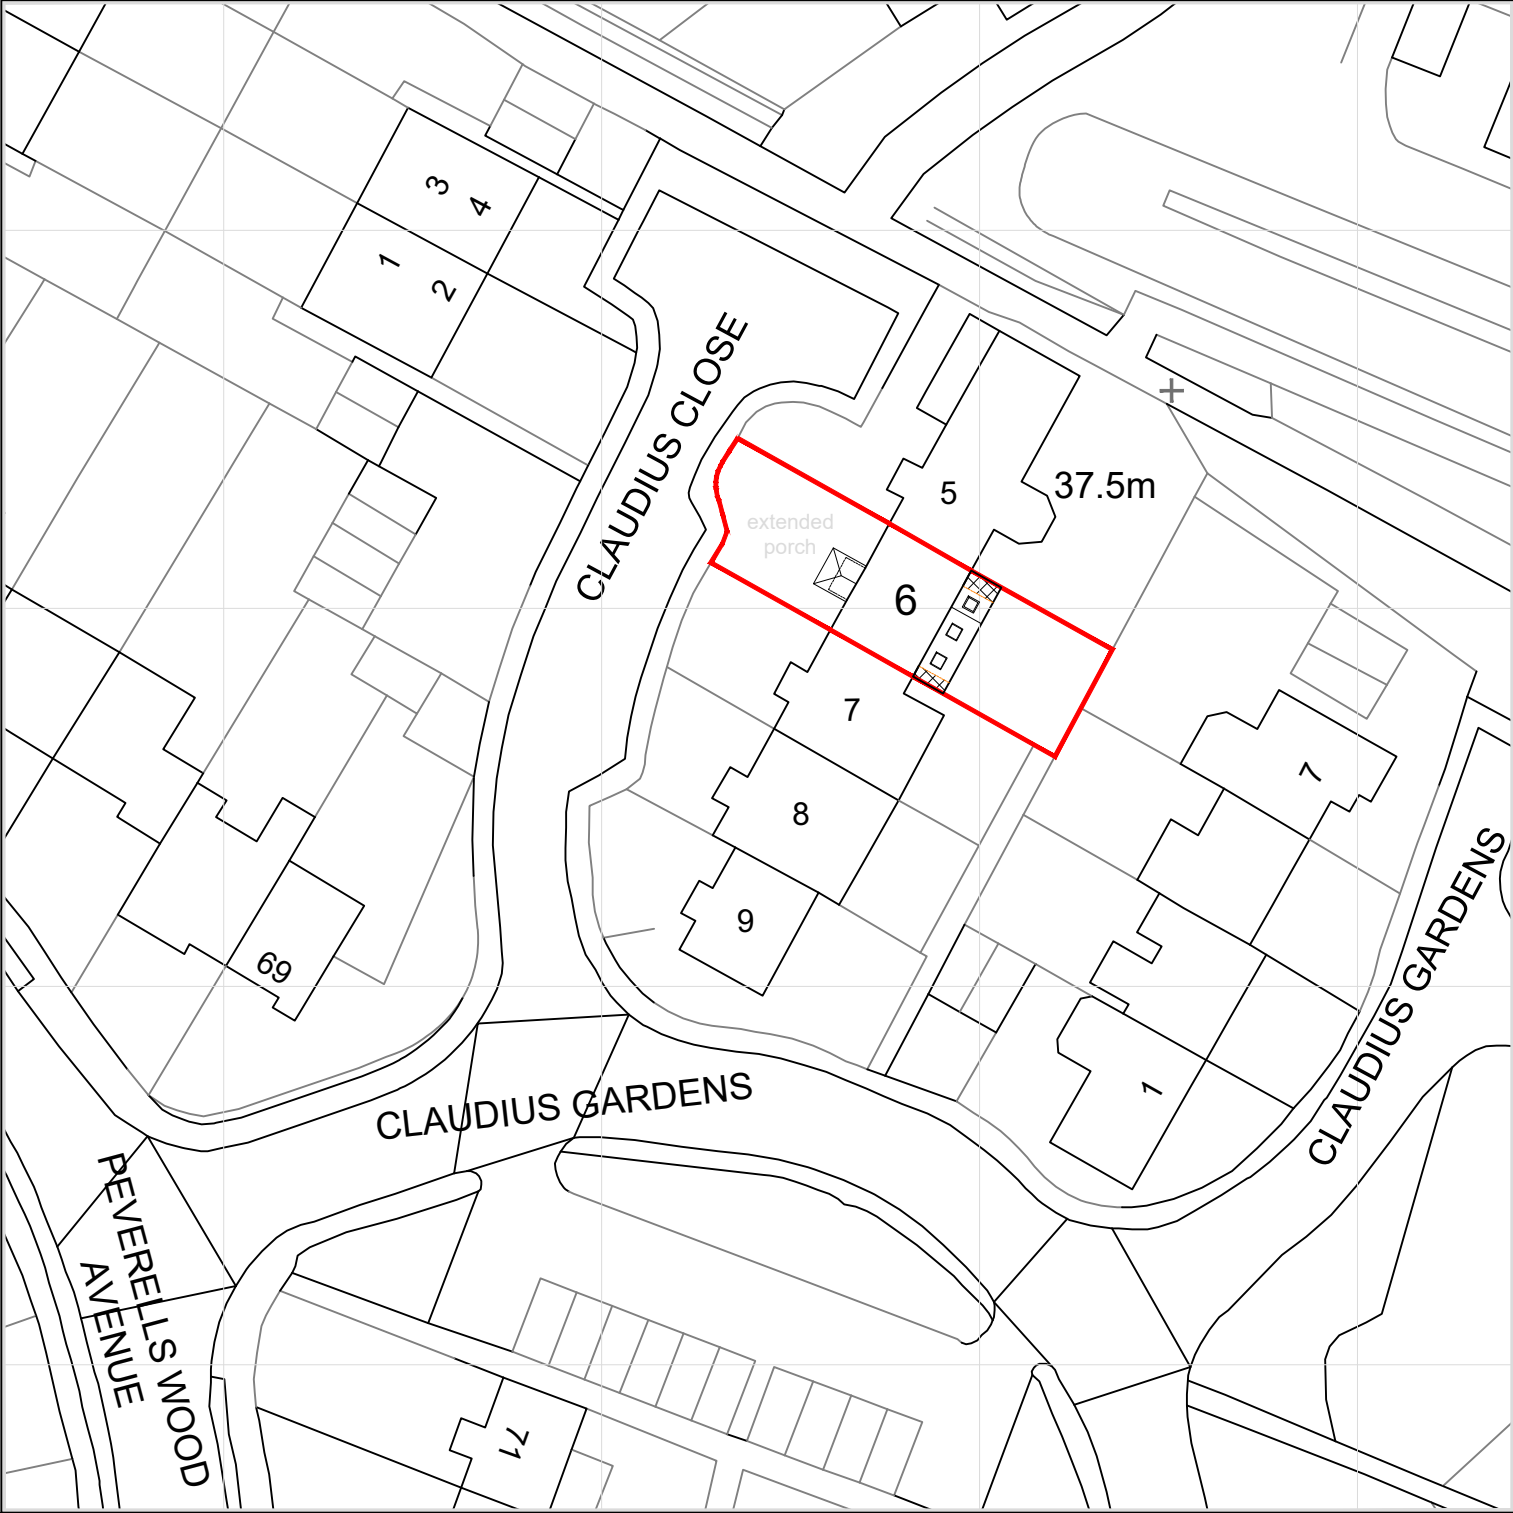


Block Plan

Scale 1:500 @ A3




Hatching denotes proposed extensions

© Crown copyright 2023 Ordnance Survey 100053143

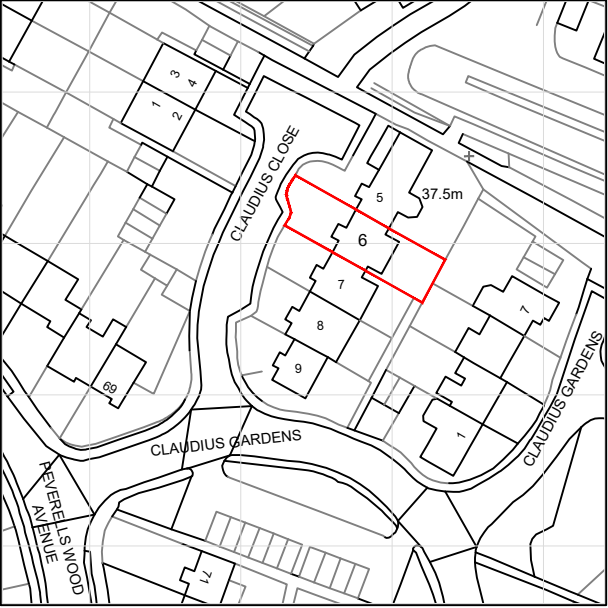

Site Location Plan

Scale 1:1250 @ A3

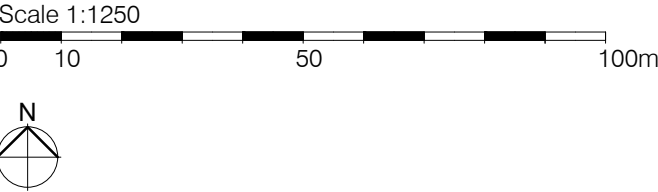

NOTES

These drawings should not be scaled, except for planning purposes. All dimensions to be checked on site and verified prior to commencing works/manufacture. Any discrepancies are to be reported to the Architect.

This drawing is protected by copyright. It may not be reproduced without the written permission of Summertree Architects Limited

-	--,--,-	--	-
Rev	Date	By	Notes

Revisions



Project / Site

6 Claudius Close,
Chandlers Ford,
SO53 2NX

Client

Martyn & Jane Biddiscombe

Drawing Title

Location and Block Plan
(Planning)

Scale	Date
1:1250 @ A3	March 2023

Project Ref.	Drg.No.	Rev.
23006	PL01	-