

CONTRACT NO. FHI 102578

CLIENT & SITE ADDRESS
MR & MRS BELFORD
27 COX ROW
CHANDLERS FORD
EASTLEIGH
SO53 3EY
02380267378 - 07766503161



STATION ROAD IND ESTATE
LENWADE
NORFOLK
NR9 5LY
NORWICH 01603 872707
NORWICH 01603 872502
E: NAME@firsthomeimprovements.co.uk

www.firsthomeimprovements.co.uk

DATE: MARCH 04TH 2023

DRAWN: SS 07719025522 **A3 PAPER**

DRAWING TITLE :
PROPOSED:
GARDEN ROOM


DRAWING TITLE :
SITE LOCATION PLAN
SCALE 1:1250

BLOCK PLAN SCALE
1:500

ALL EXISTING SITE LEVELS ARE TO
REMAIN AS PER EXISTING.

DRAWING NO. FHI 102578/006


ALL ELEVATIONS ARE VIEWED
FROM OUTSIDE

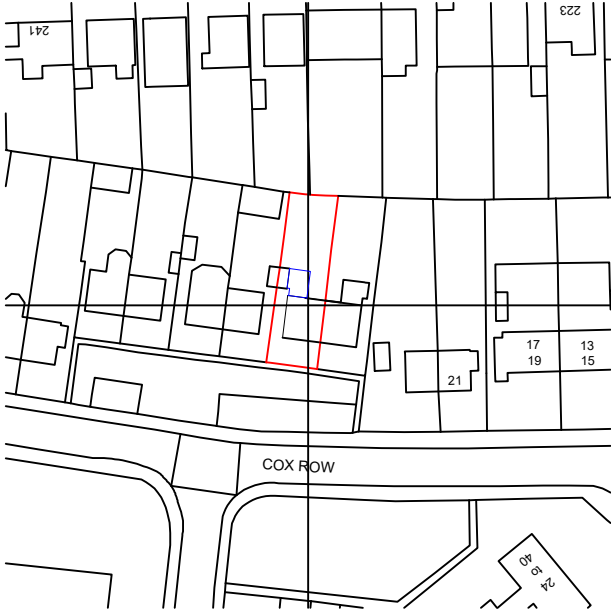

Produced on 26 March 2023 from the Ordnance Survey National Geographic Database and incorporating surveyed revision available at this date.
This map shows the area bounded by 443598 119395, 443698 119395, 443698 119495, and 443598 119495.
Crown copyright and database rights 2023 OS 100054135. Supplied by copla ltd trading as UKPlanningMaps.com a licensed Ordnance Survey partner (OS 100054135).
Data licence expires 26 March 2024. Unique plan reference: v1c/927138/1251033



1: 1250

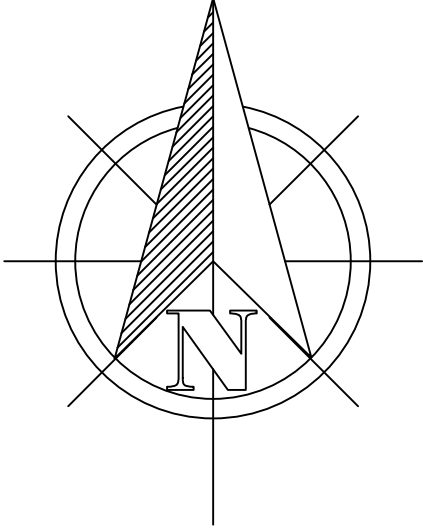

1: 500