
STRINGENT COPYRIGHT

This drawing has been produced for:

Mr & Mrs G Wilson

and prepared for submission as part of any statutory Applications. It is not intended for use by any other person or for any other building project or purpose without prior permission from Toldfield Architects Ltd.

RIBA CHARTERED Architects

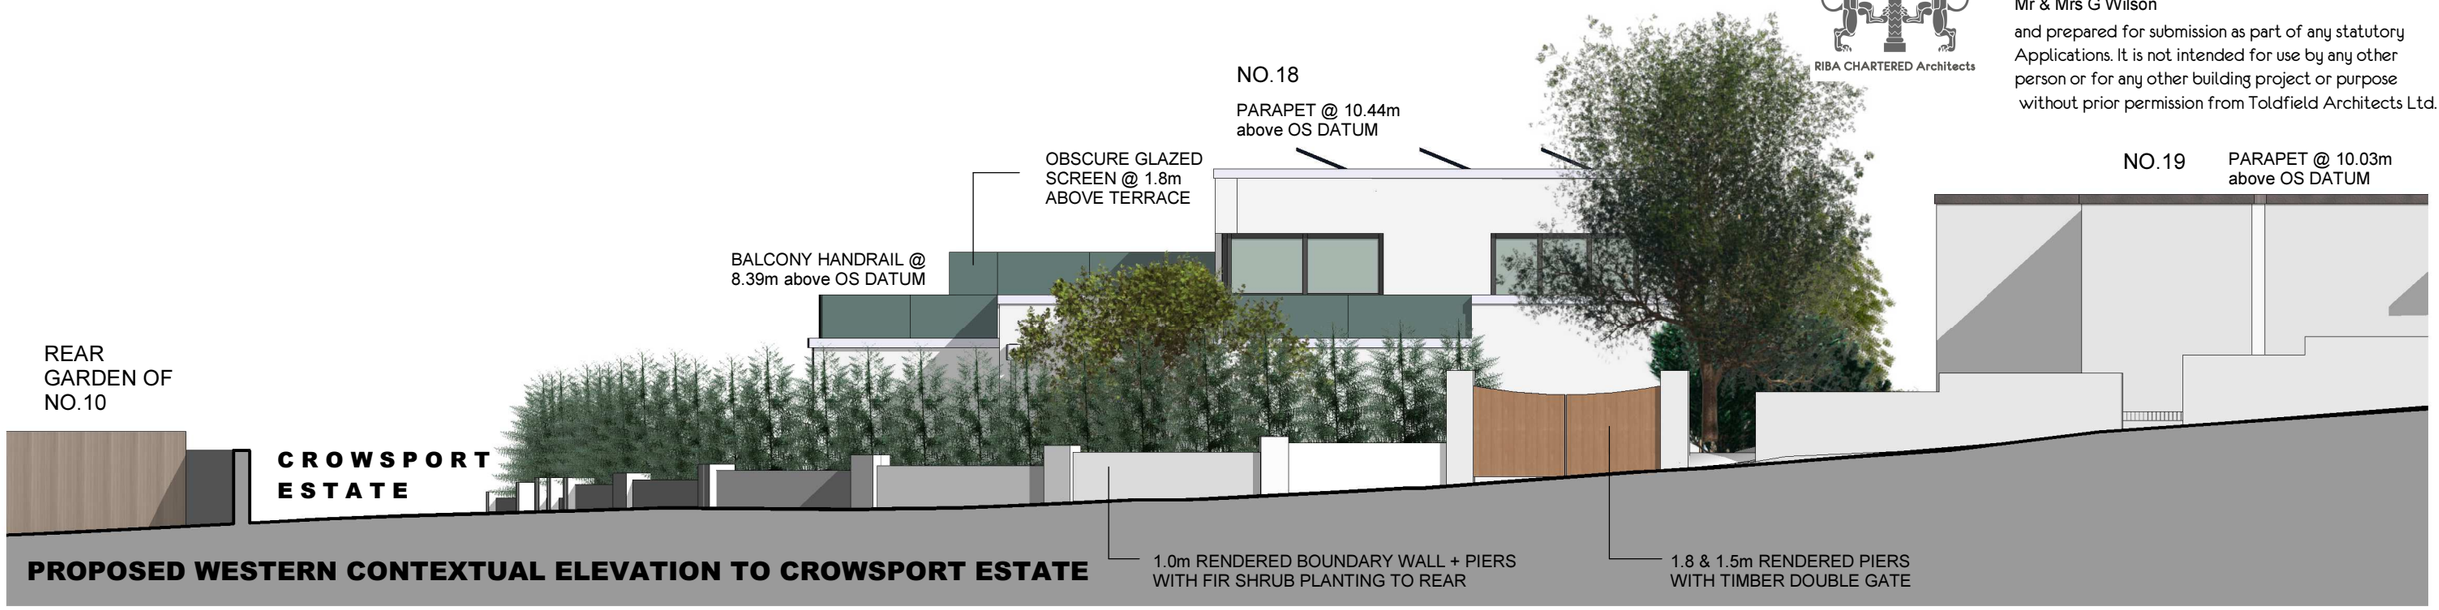

PROPOSED WESTERN CONTEXTUAL ELEVATION TO CROWSPORT ESTATE



PROPOSED EASTERN CONTEXTUAL PERSPECTIVE FROM CROWSPORT ESTATE

PROPOSED WESTERN CONEXTUAL ELEVATION & PERSPECTIVE

TOLDFIELD ARCHITECTS

© Toldfield Architecst Ltd,
5 Freemantle Business Centre,
152 Millbrook Road East,
Southampton.
SO15 1JR

Tel: 023 80 236165
Email: info@toldfieldarchitects.co.uk
adi@toldfieldarchitects.co.uk
kourosh@toldfieldarchitects.co.uk
Web:www.toldfieldarchitects.co.uk

Project Name and Address:
The Swallows, 18 Crowsport Estate, Hamble Le Rice, Hamble. SO31 4HG

Client:
Mr & Mrs G Wilson

Drawing Title:
Proposed Western Contextual Street Scene Elevations

Project Ref:	Origon:	Zone:	Level:	Type:	Role:	Number:	Rev:
221202	TA	-	-	E&V	A	-	P19

Status:
Householders Planning Application

TA Code:	Project Stage:	Sheet @ A1:	Date:
221202	Planning	1 : 100	01/04/23

Rev:

Dr: AP