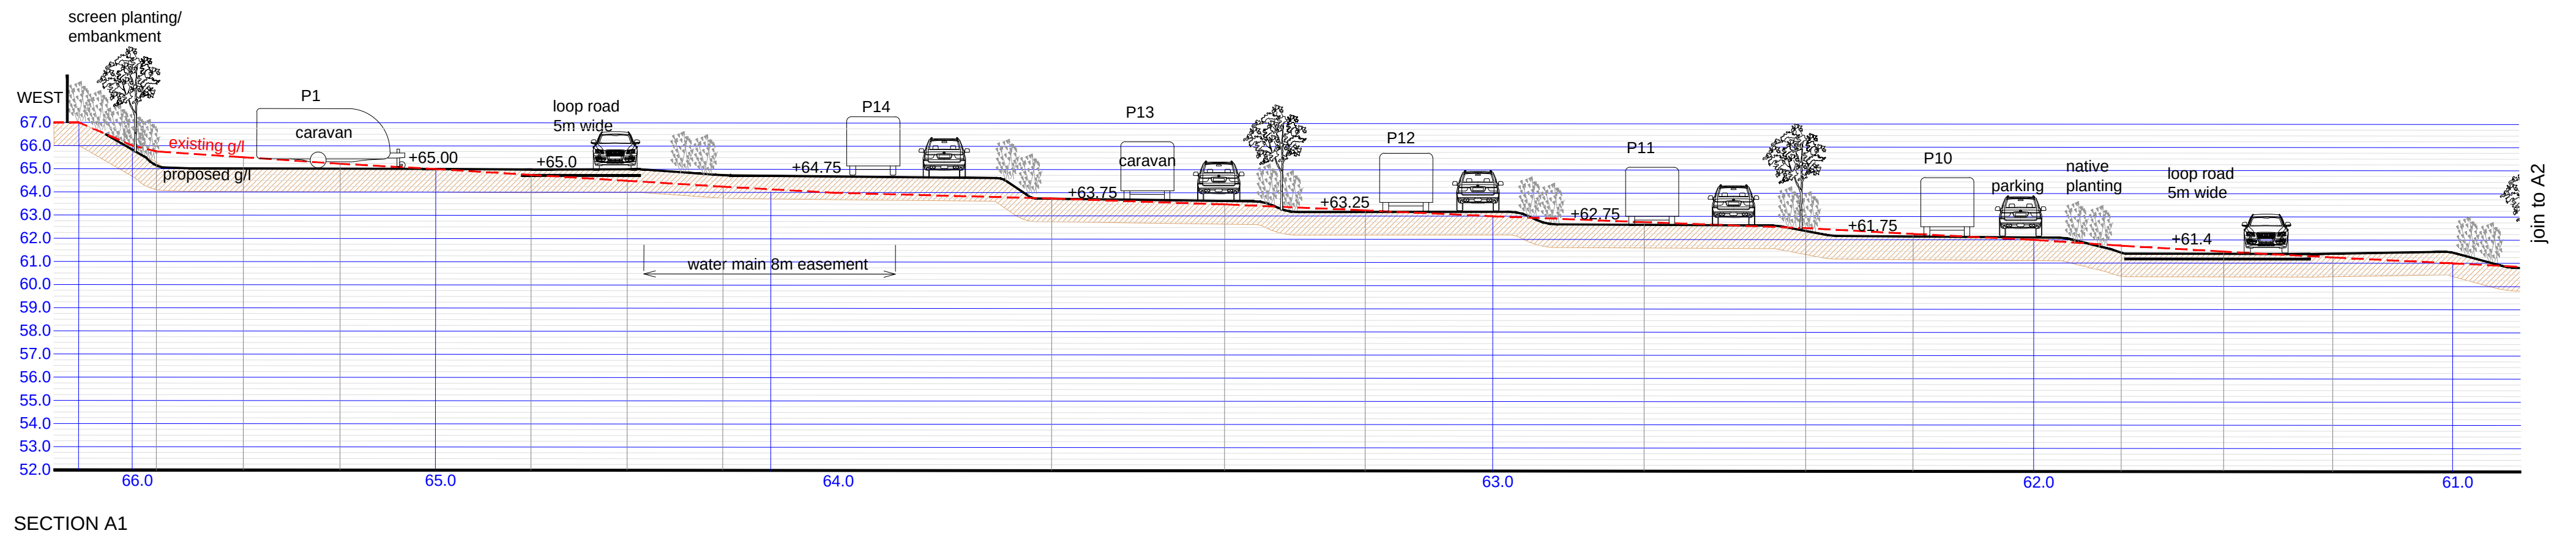


- NOTE
1. This drawing is intended for Planning purposes only. Levels shown on drawing are indicative only. All construction details for earthworks and levels to be designed by consultant engineer.
 2. Refer to dwg. no. 63-06 Illustrative Masterplan for location of Sections.

A	28.03.23	PJS	update layout
rev.	date	by	description
drawing status			
FOR PLANNING			
project			
THORNEYDOWN FARM			
title			
ILLUSTRATIVE SECTIONS			
TOURING CARAVANS			
date	scale	drawn by	
03.10.22	1:200 @ A2	PJS	
project no.	drawing no.	revision	
63	07	A	