


REVISION	DATE	COMMENT

client 60a Satchell Lane Hamble Southampton Hampshire SO31 4HL		
Drawing: Block Plan		
scale: 1:200@A3	dwg: 12683 /03	rev: -
date: March '23		

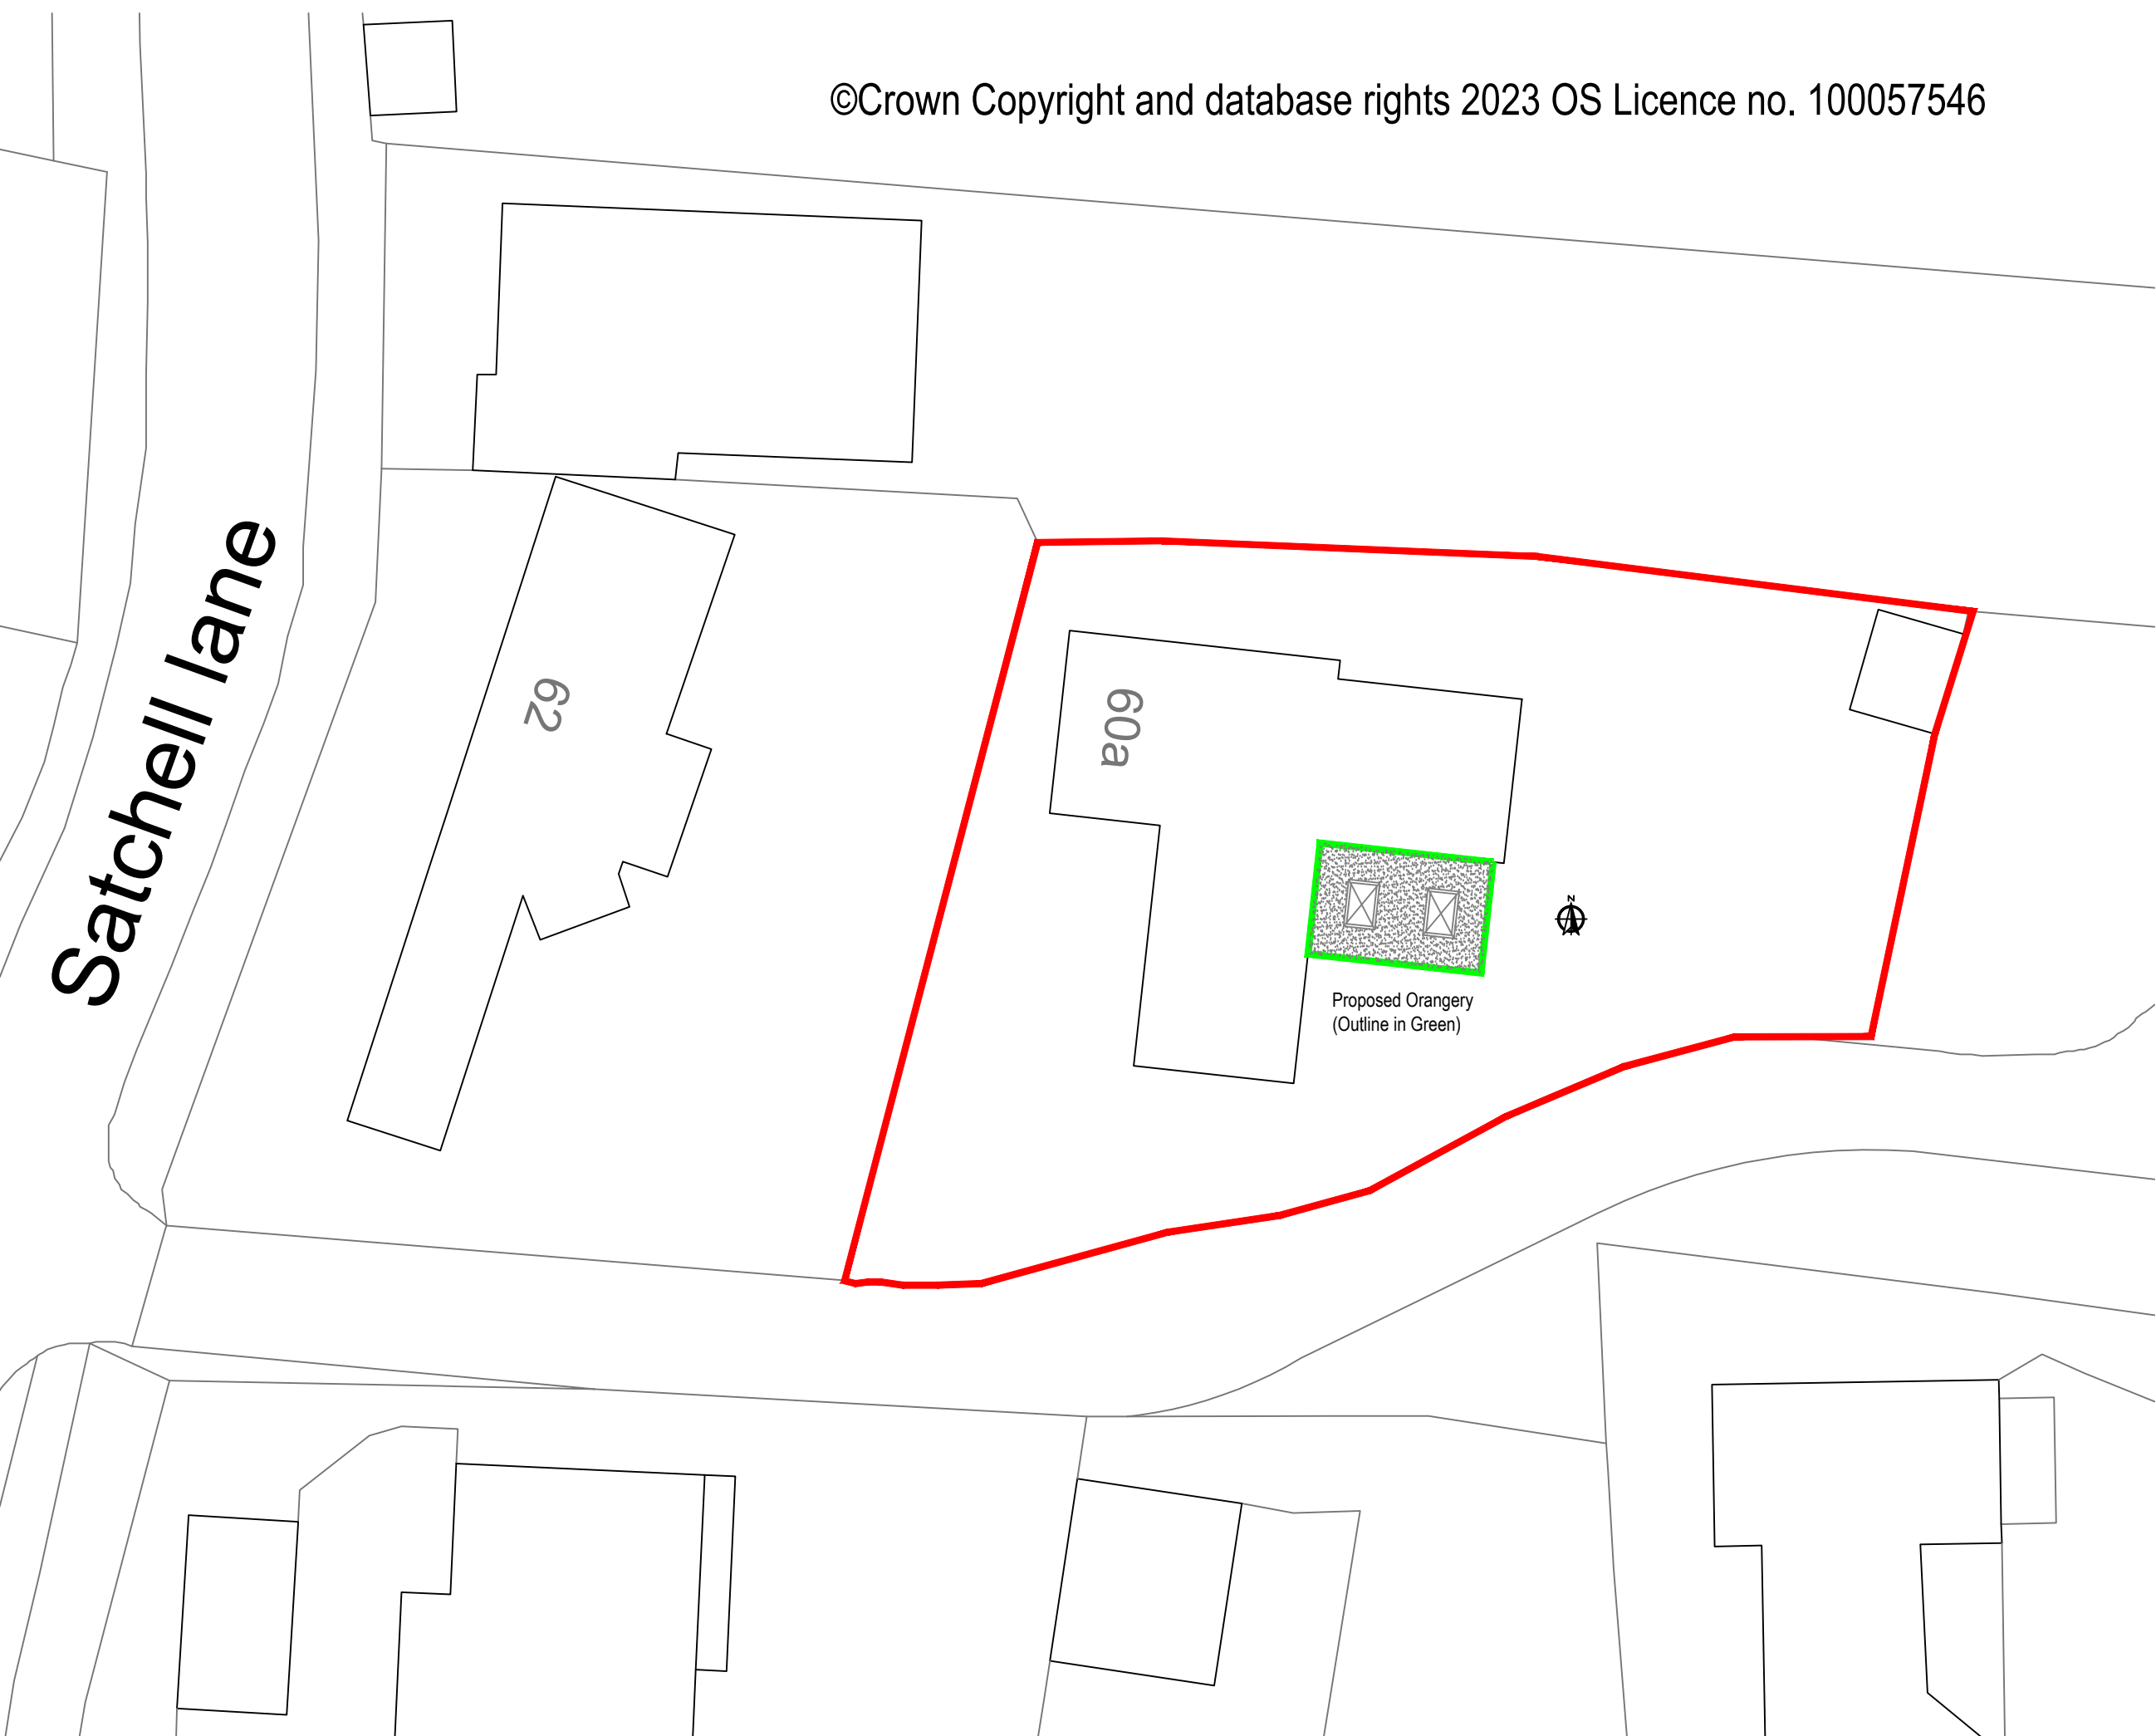

Bennett Road,
Isleport Business Park,
Highbridge, Somerset, TA9 4PW
Tel: 01278-764400 Fax:
01278-764422