


'Viking Garages', High Street, West End, Hampshire, SO30 3DS.


NOTES:
The contractor, sub-contractor or supplier is to check all relevant dimensions, levels, existing structure and materials together with existing services, runs prior to commencing the works. ANY DISCREPANCIES ARE TO BE BROUGHT TO THE ATTENTION OF THE ARCHITECTURAL DESIGNER.
© This drawing is copyright and may not be copied, traced, altered or reproduced without the express written permission of the Architectural Designer.



Existing Block Plan 1:500 @ A3

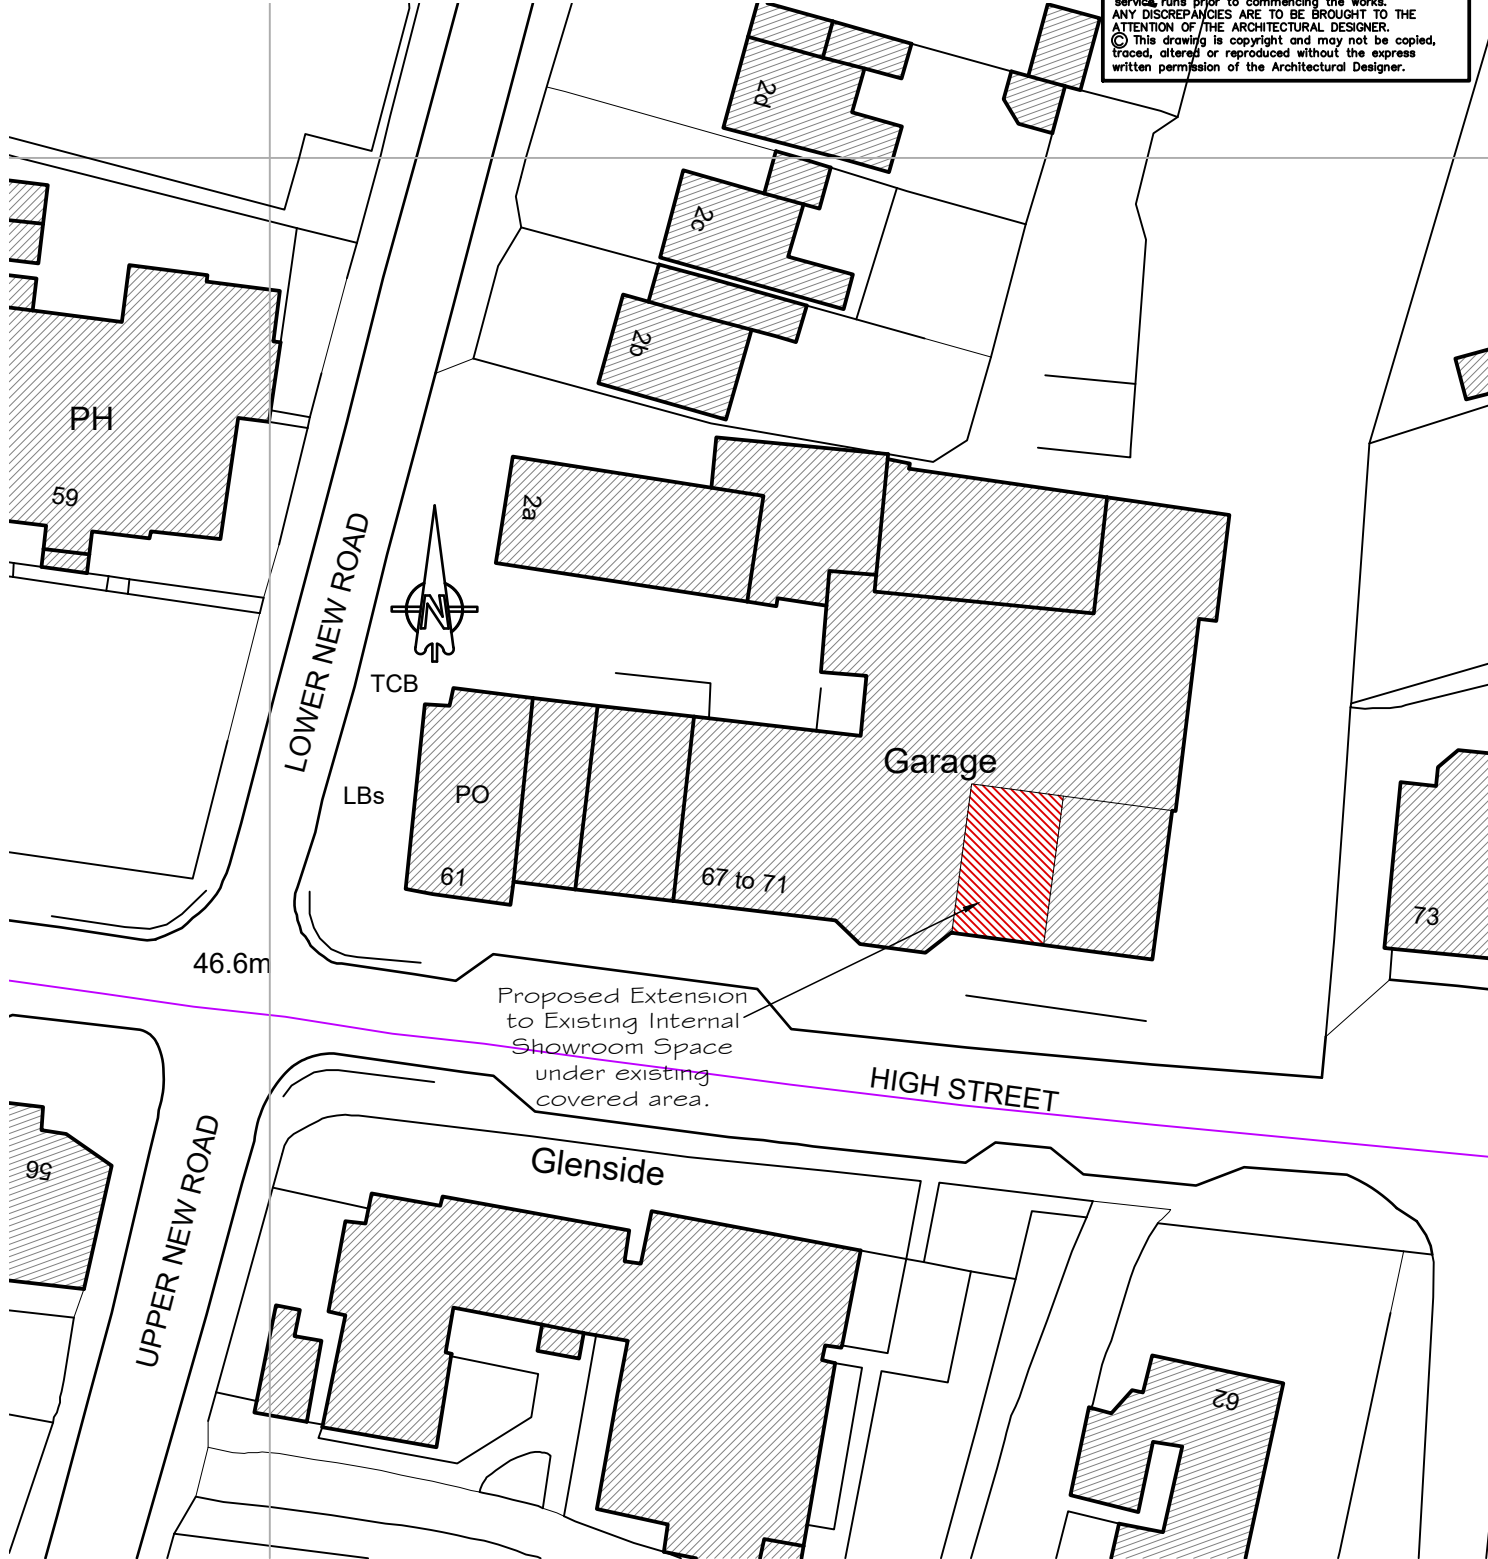

Proposed Block Plan 1:500 @ A3

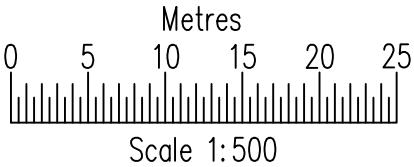

L.M.D.
DESIGNS Ltd.
ARCHITECTURAL
& INTERIOR DESIGN

4 Foxcombe Close,
Swanmore,
Hampshire SO32 2UJ

Tel: 07876 712622
Email: Lmdarchitecture@aol.com

Job Title	Proposed Works at 'Viking Garages', High St, West End, Hants, SO30 3DS.
Client	Viking Garages
Drawing Title	Planning Block Plans Existing & Proposed
CAD REF:	223959-Viking-Garages.dwg
Scale	1:500
Drawn	SLV
Amended	
Checked	
Date	Mar '23
Job No.	223959
Drg. No.	101
Rev.	