


# 'Viking Garages', High Street West End, Hampshire, SO30 3DS.

NOTES:  
The contractor, sub-contractor or supplier is to check all relevant dimensions, levels, existing structure and materials together with existing service runs prior to commencing the works. ANY DISCREPANCIES ARE TO BE BROUGHT TO THE ATTENTION OF THE ARCHITECTURAL DESIGNER.  
© This drawing is copyright and may not be copied, traced, altered or reproduced without the express written permission of the Architectural Designer.

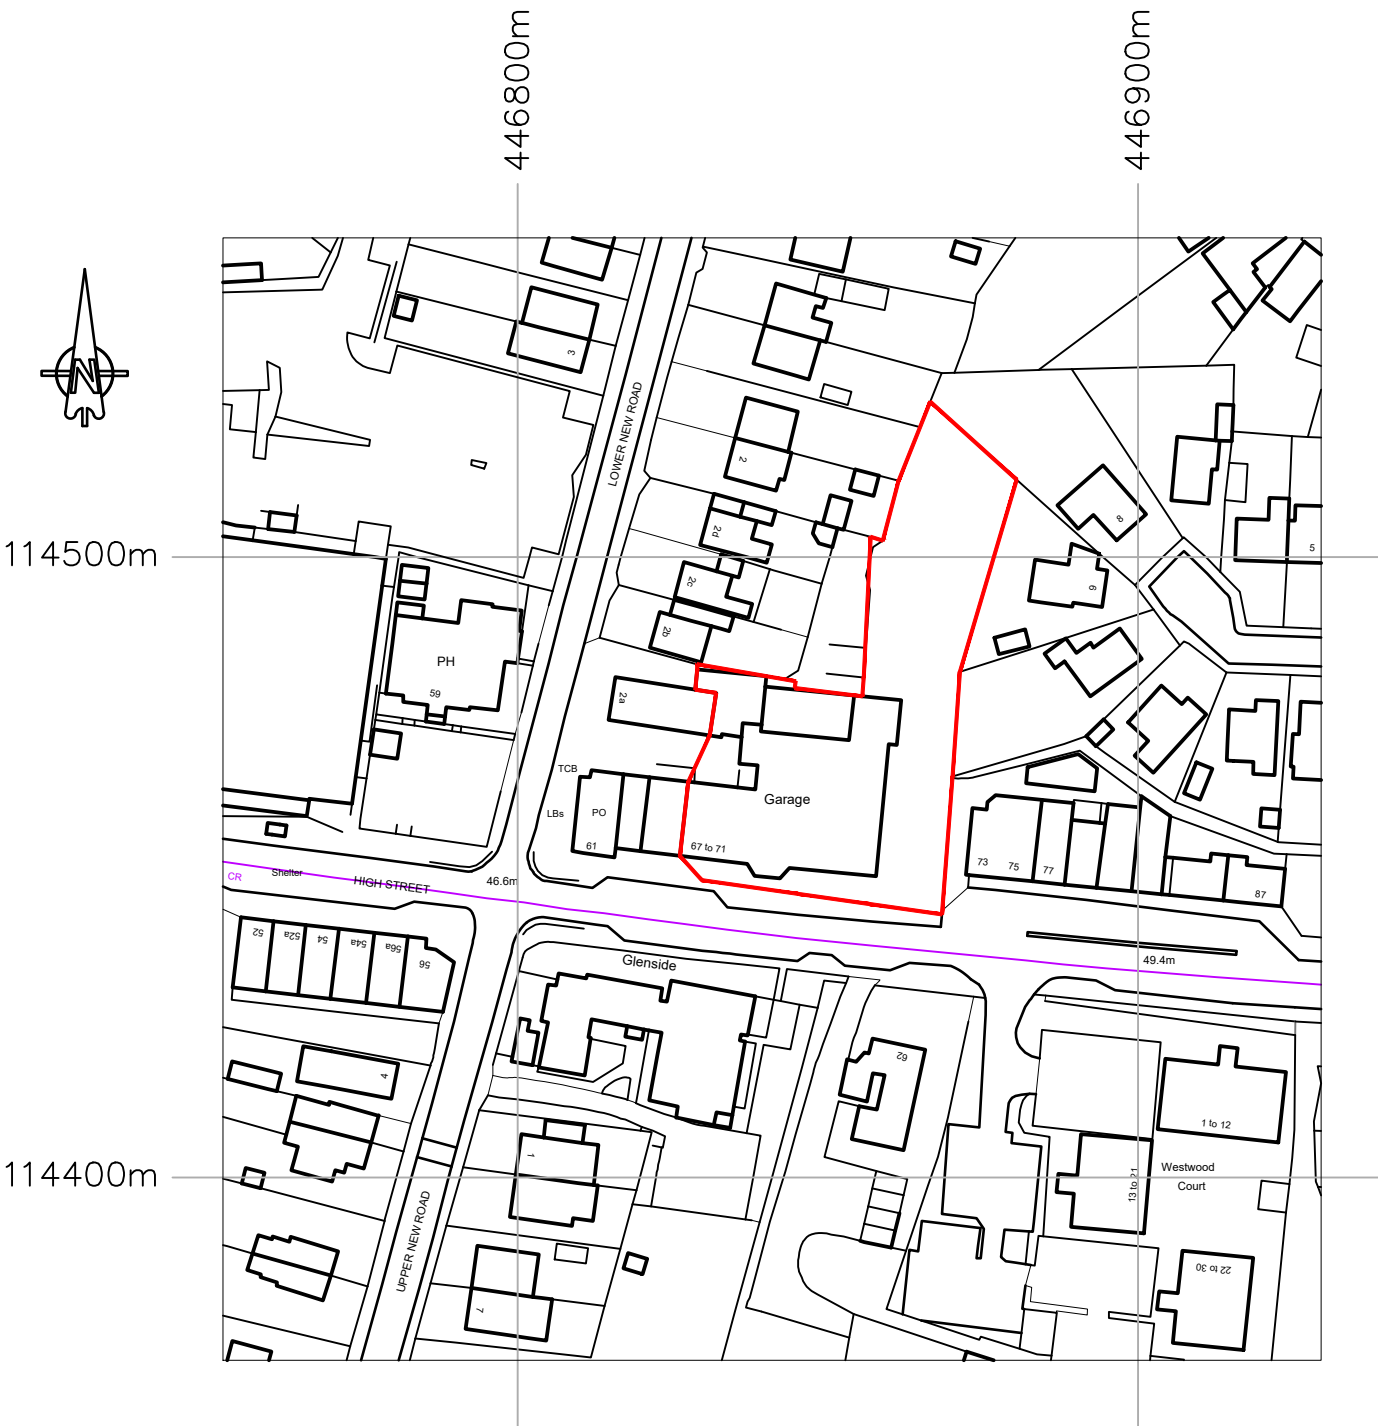

Crown Copyright and database rights 2023 OS Licence no. AC0000849896

## Location Plan 1:1250 @ A4

**L.M.D.**  
DESIGNS Ltd.  
ARCHITECTURAL  
& INTERIOR DESIGN

4 Foxcombe Close,  
Swanmore,  
Hampshire SO32 2UJ  
Tel: 07876 712622  
Email: [Lmdarchitecture@aol.com](mailto:Lmdarchitecture@aol.com)

|               |                                                                            |
|---------------|----------------------------------------------------------------------------|
| Job Title     | Proposed Works at 'Viking Garages',<br>High St, West End, Hants, SO30 3DS. |
| Client        | Viking Garages                                                             |
| Drawing Title | Planning<br>Location Plan<br>Existing                                      |
| CAD REF:      | 223959-Viking-Garages.dwg                                                  |
| Scale         | 1:1250                                                                     |
| Drawn         | SLV                                                                        |
| Amended       |                                                                            |
| Checked       |                                                                            |
| Date          | Mar '23                                                                    |
| Job No.       | 223959                                                                     |
| Drg. No.      | 100                                                                        |
| Rev.          | A                                                                          |

