


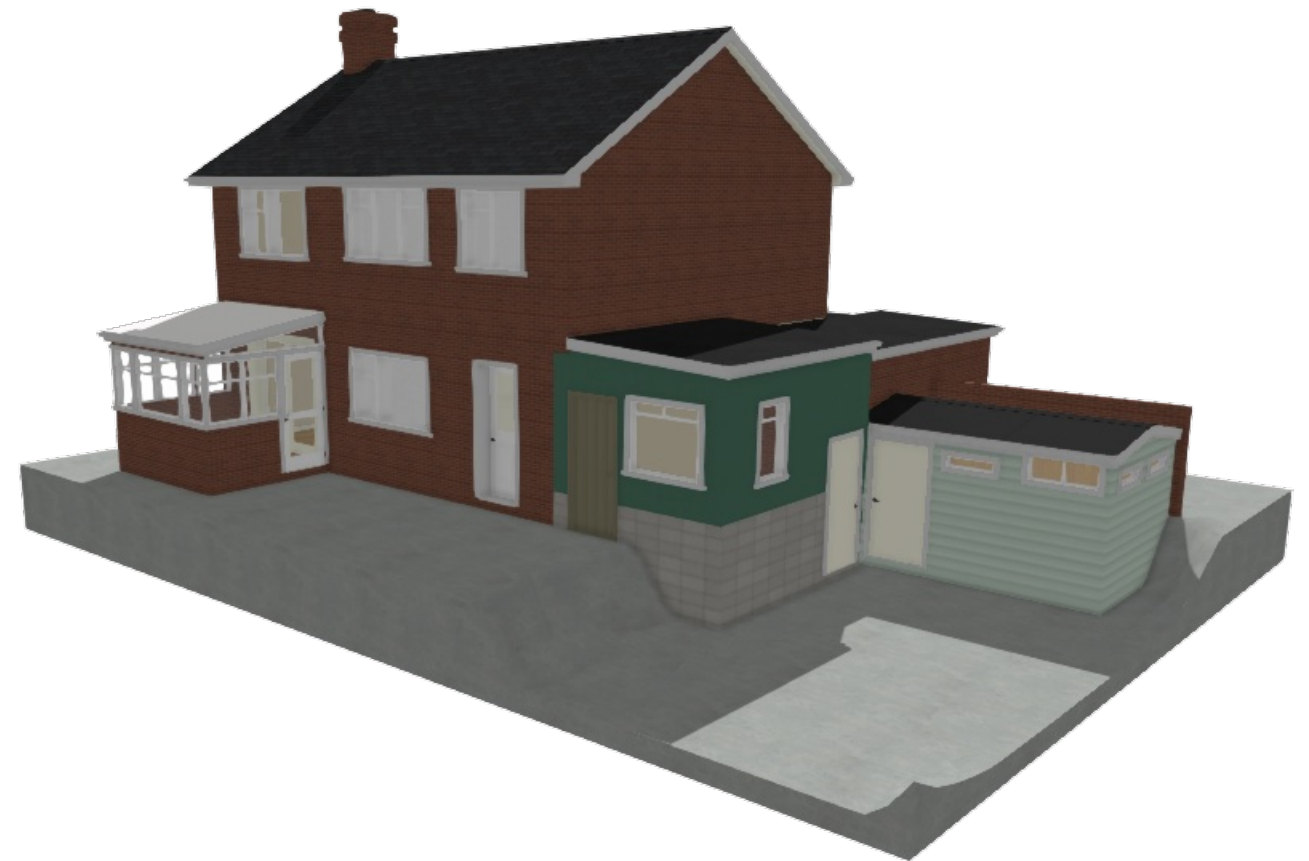

3D RENDERS NOT TO SCALE
TERRAIN FOR VISUAL REFERENCE

NOTES:

- 1) ALL DRAWINGS SUPPLIED BY DWG PLANS ARE TO BE USED FOR PLANNING PERMISSION PURPOSES ONLY AND NOT TO BE USED FOR BUILDING REGULATION PURPOSES.
2) THE CONTRACTOR, SUB-CONTRACTOR OR SUPPLIER IS TO CHECK ALL RELEVANT DIMENSIONS, LEVELS, EXISTING STRUCTURE AND MATERIALS PRIOR TO COMMENCING THE WORKS.
© THIS DRAWING IS COPYRIGHT AND MAY NOT BE COPIED, TRACED, ALTERED OR REPRODUCED WITHOUT WRITTEN PERMISSION FROM DWG PLANS.



DWG PLANS			
35 Cranmer Drive, Nursling, Southampton, SO16 0TD			
Mobile: 07851229345, Email: info@dwgplans.co.uk			
TITLE		Existing renders	
		15 Netley Lodge Close, Netley	
SIZE	DWG NO	REV	
A3	DWG PLANS 02391	A	
CLIENT: Mr Simon Lawrence			
SCALE: 1:100 @ A3		SHEET 1 of 1	

	NAME	DATE
DRAWN	PRB	22/03/2023
UNLESS OTHERWISE SPECIFIED DIMENSIONS ARE IN MILLIMETERS		