



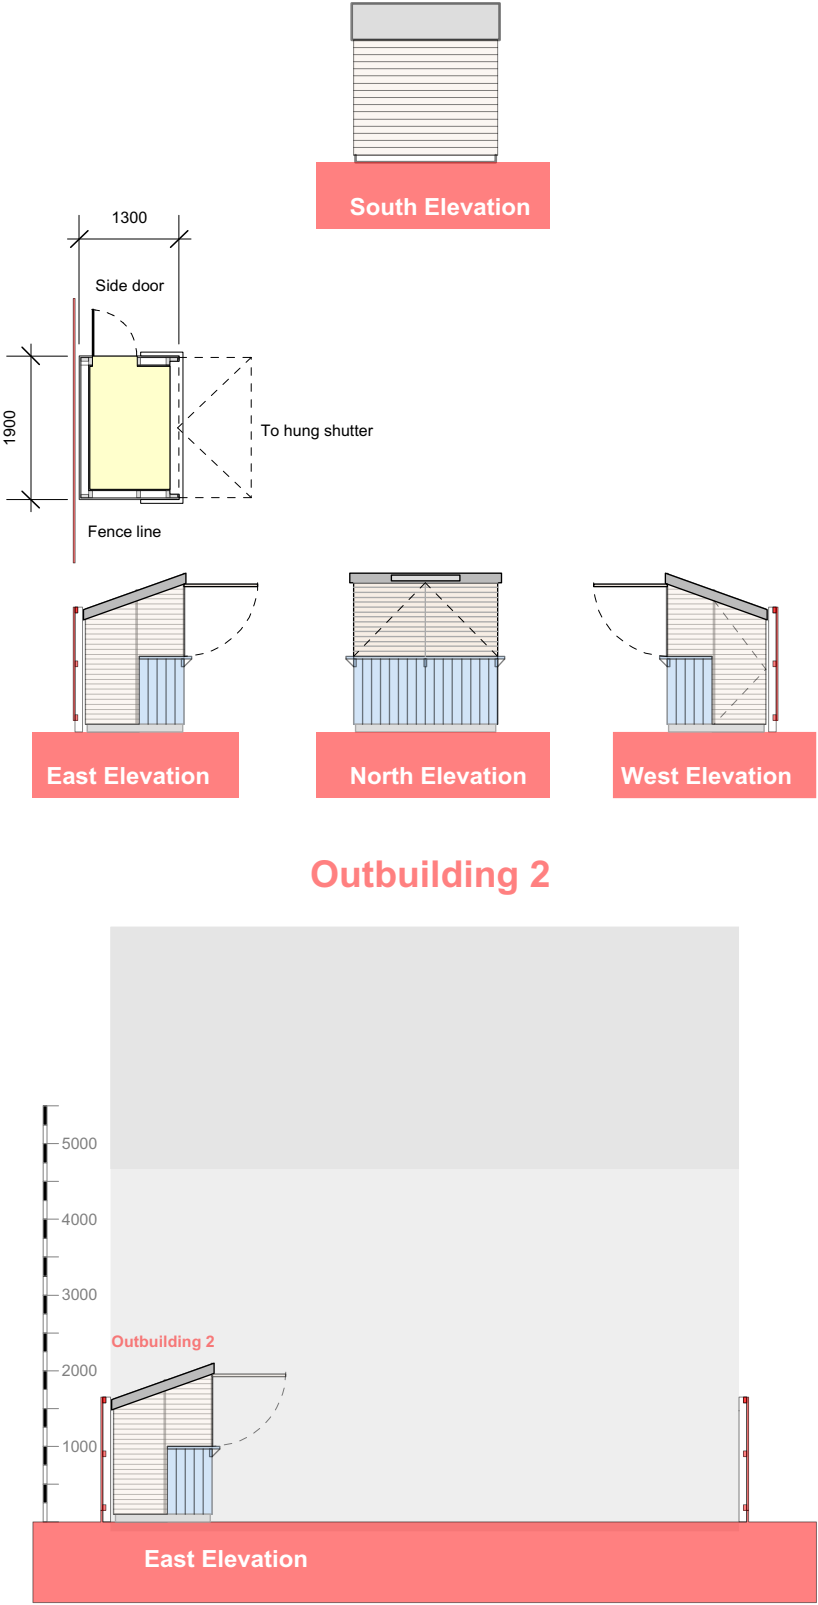

Application No	H/23/948818
Desription	Two Sheds in Back Garden
Site	12 ASHLEY GARDENS CHANDLER'S FORD EASTLEIGH SO53 2JH

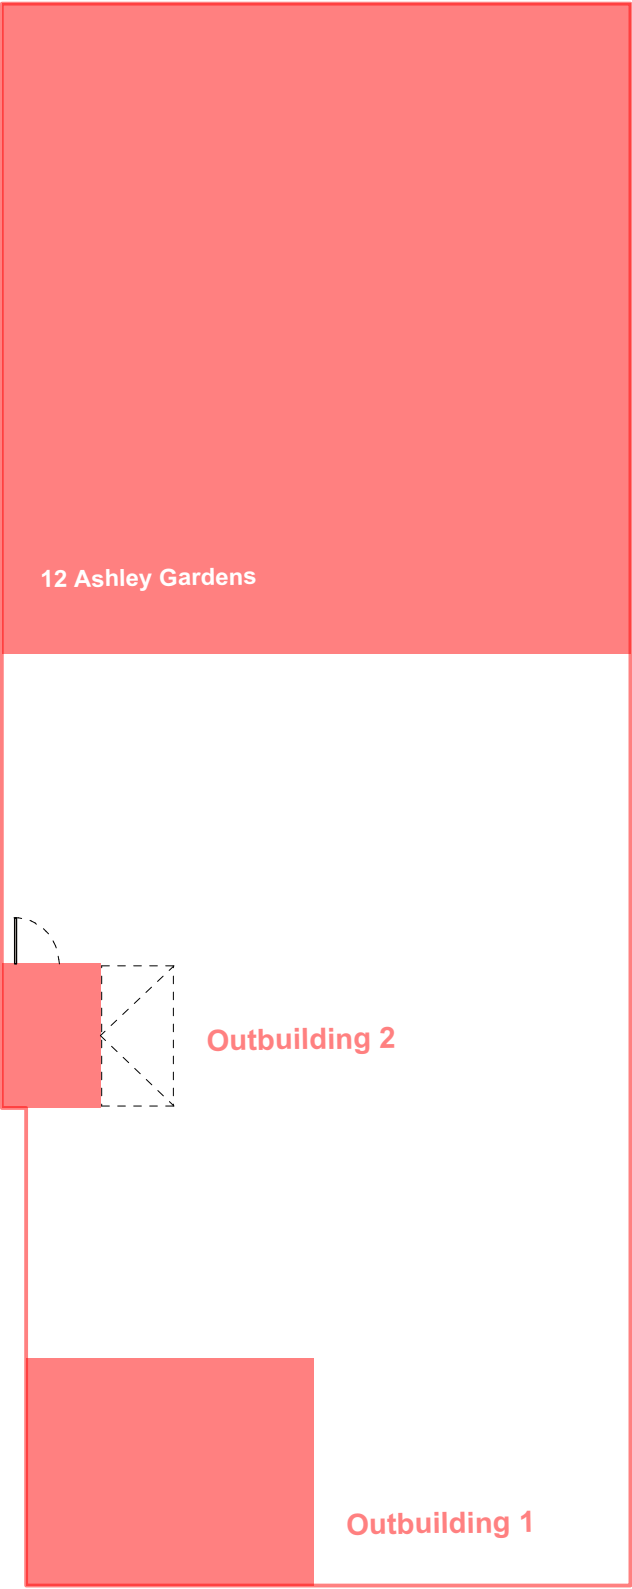

Applicant	Ms Grace Wilcox
Drawing	Proposed Plan & Elevations
Drawing Number	SK12032023 - 04 rev B
Scale	1:100 @A4