


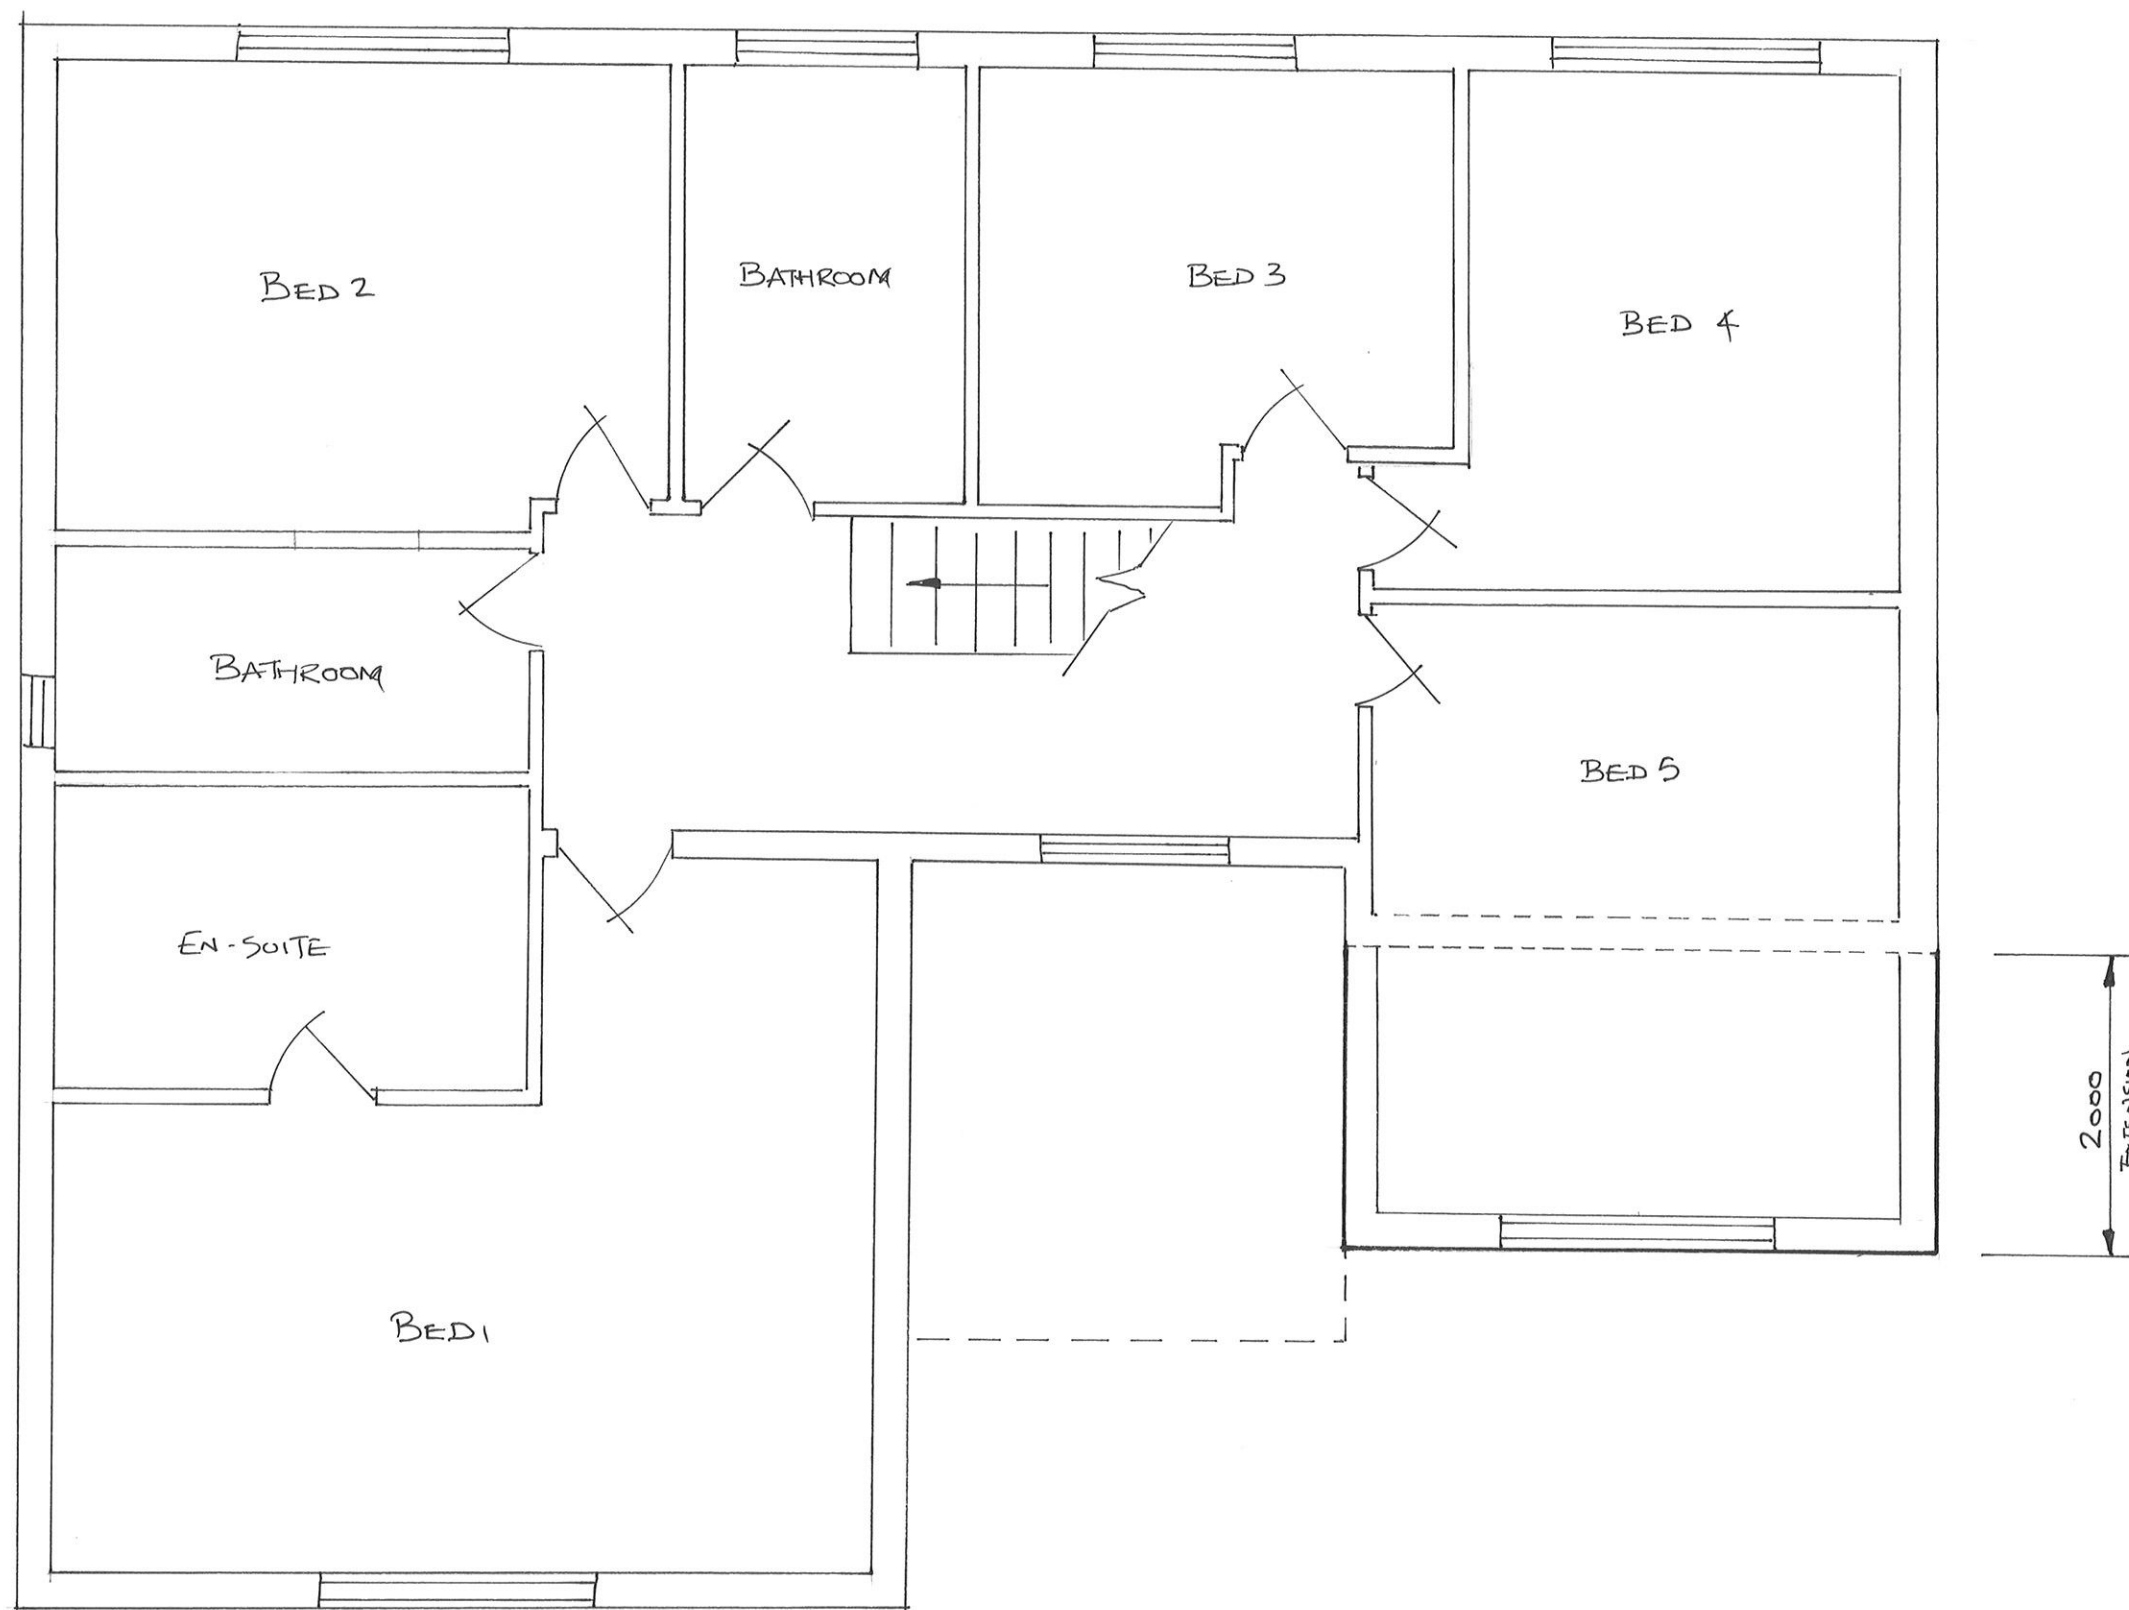

56 GUILDFORD DRIVE
PROPOSED - FIRST FLOOR

DRG: 006

1:50