
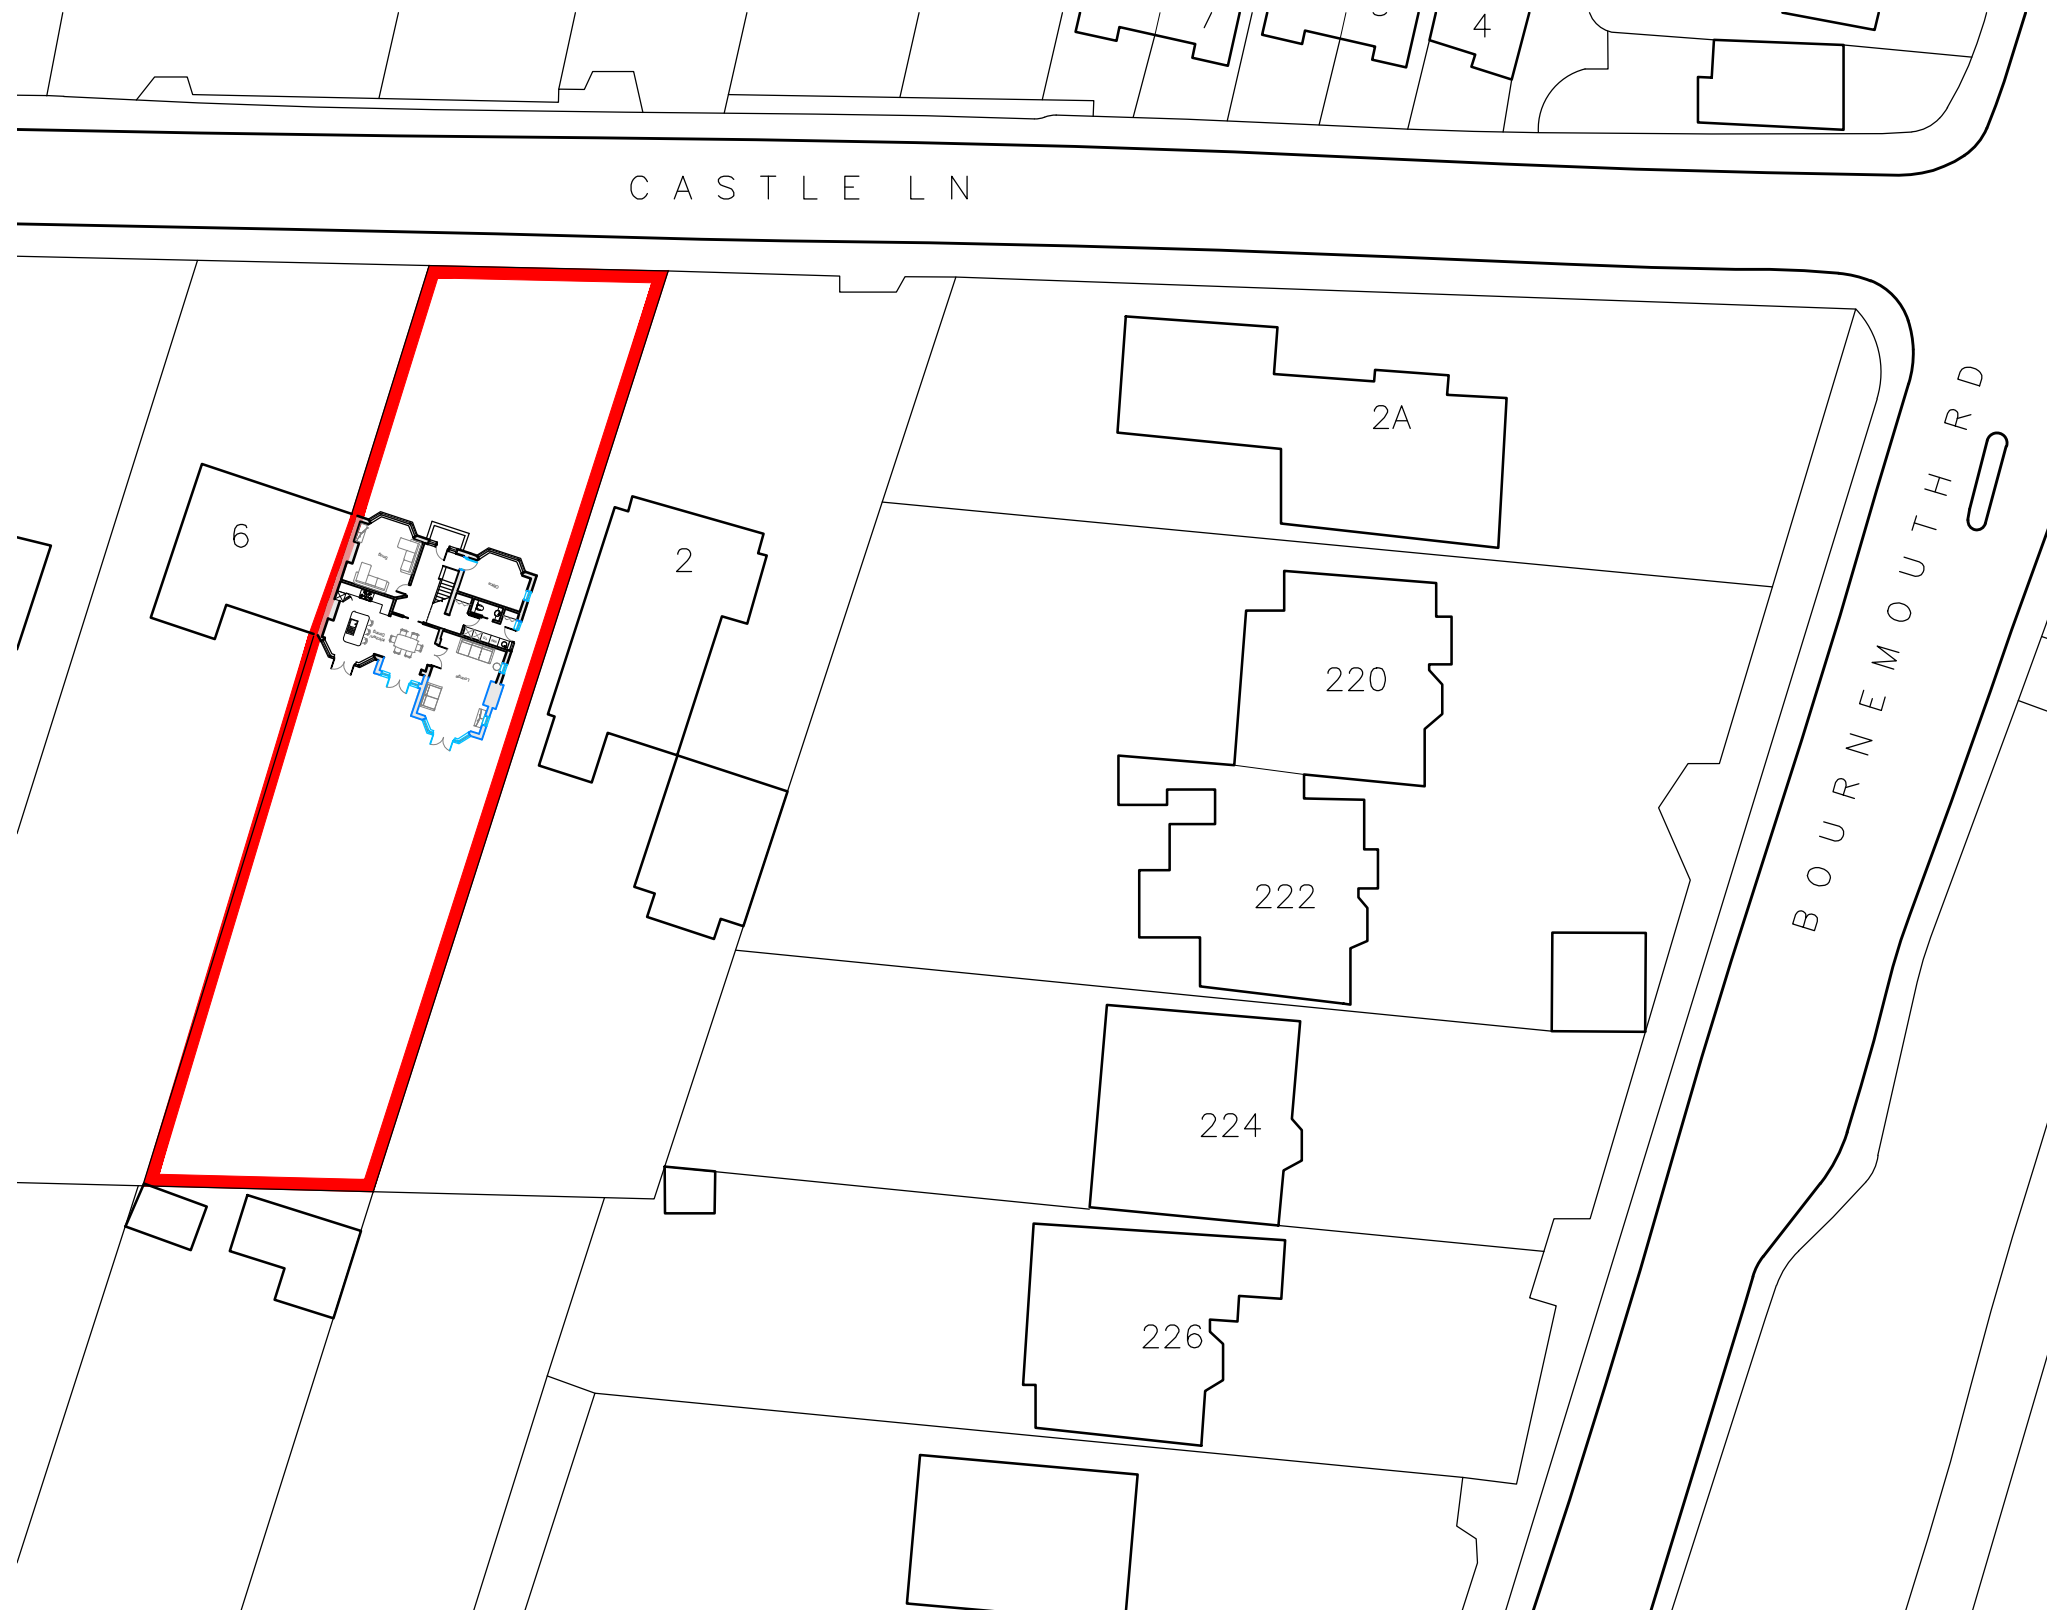


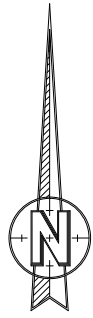

Proposed Site Plan - 1:500

0m 10m 20m 30m 40m 50m

K.A.D. Licensed O.S. No. 100047482

Rev	Revision	By	Date

KNIGHT
AARCHITECTURAL
DDESIGN

K.A.D. Ltd.
First Floor Unit 7
The Quarterdeck
Port Solent
PO6 4TP
T: 01489 660194
E: admin@k-a-d.co.uk
W: www.k-a-d.co.uk

Client
MR AND MRS C. BAKER

Project
**4 CASTLE LANE
CHANDLERS FORD
SO53 4AG**

Drawing
PROPOSED SITE PLAN

Scale
1:500@A3

Date
APR 2023

Project no.	Sequential	Bldg/Floor	Detail	Rev
KAD	03	A	PP	A