


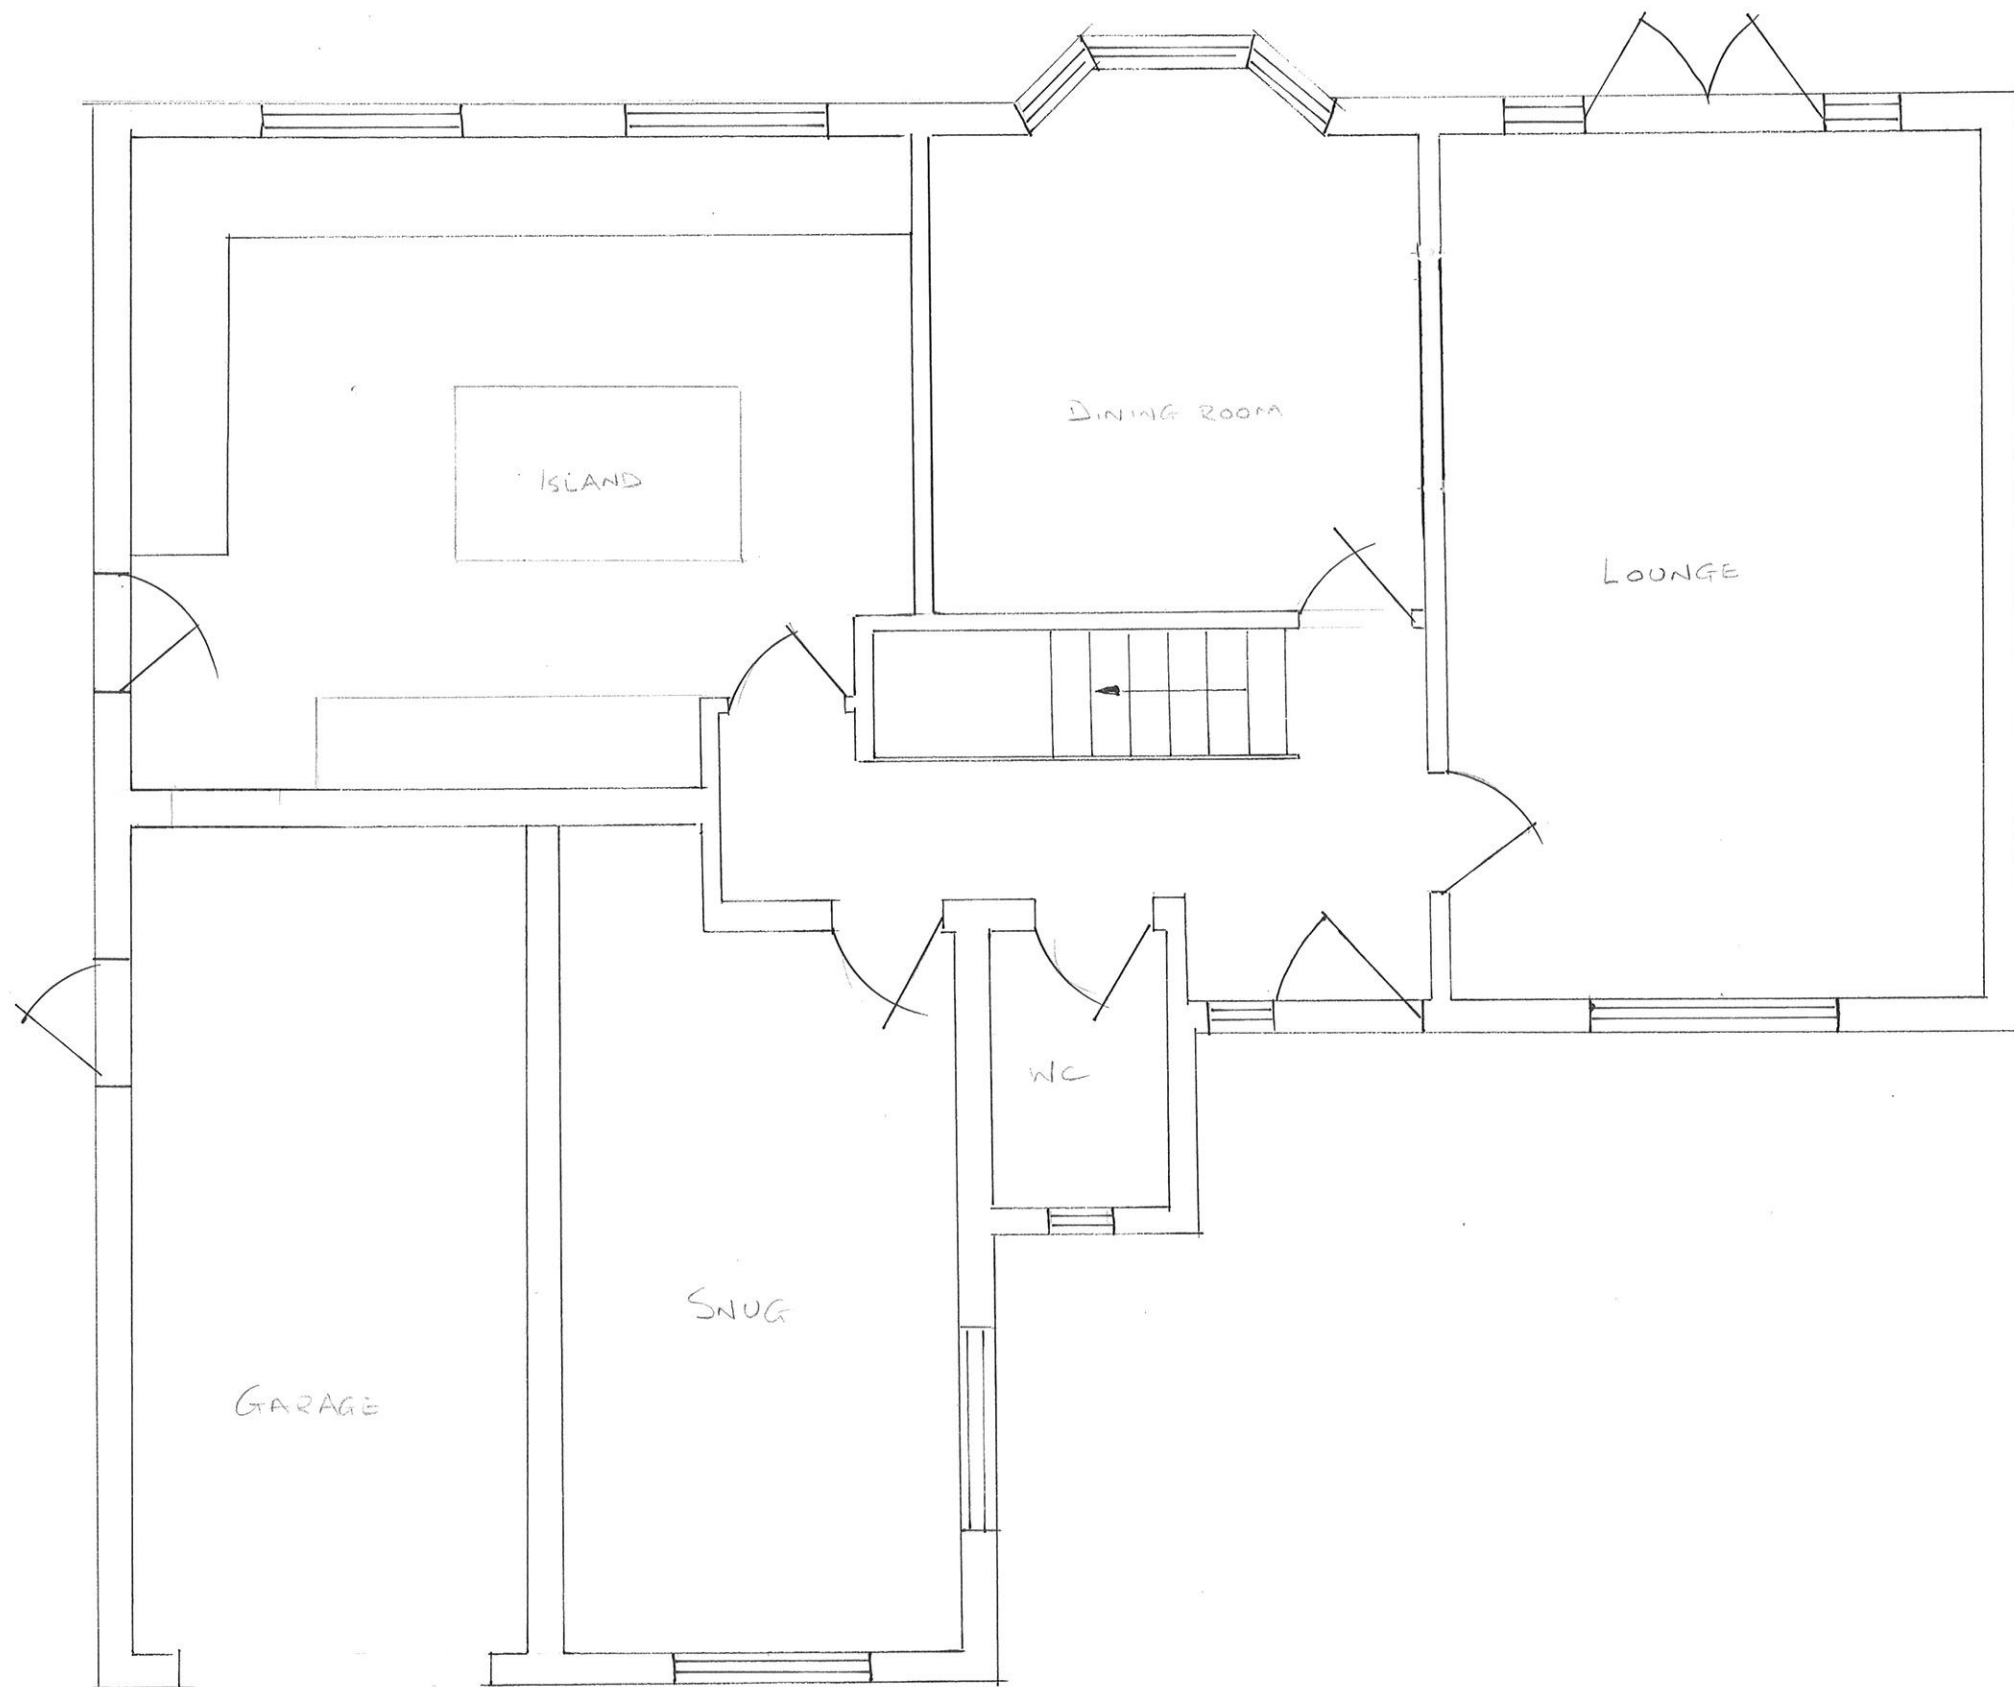

56 GUILDFORD DRIVE
EXISTING GROUND FLOOR

DRG: 002

1:50