
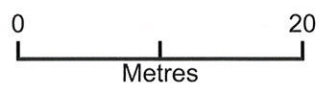


56 Guildford Drive, Changers Ford

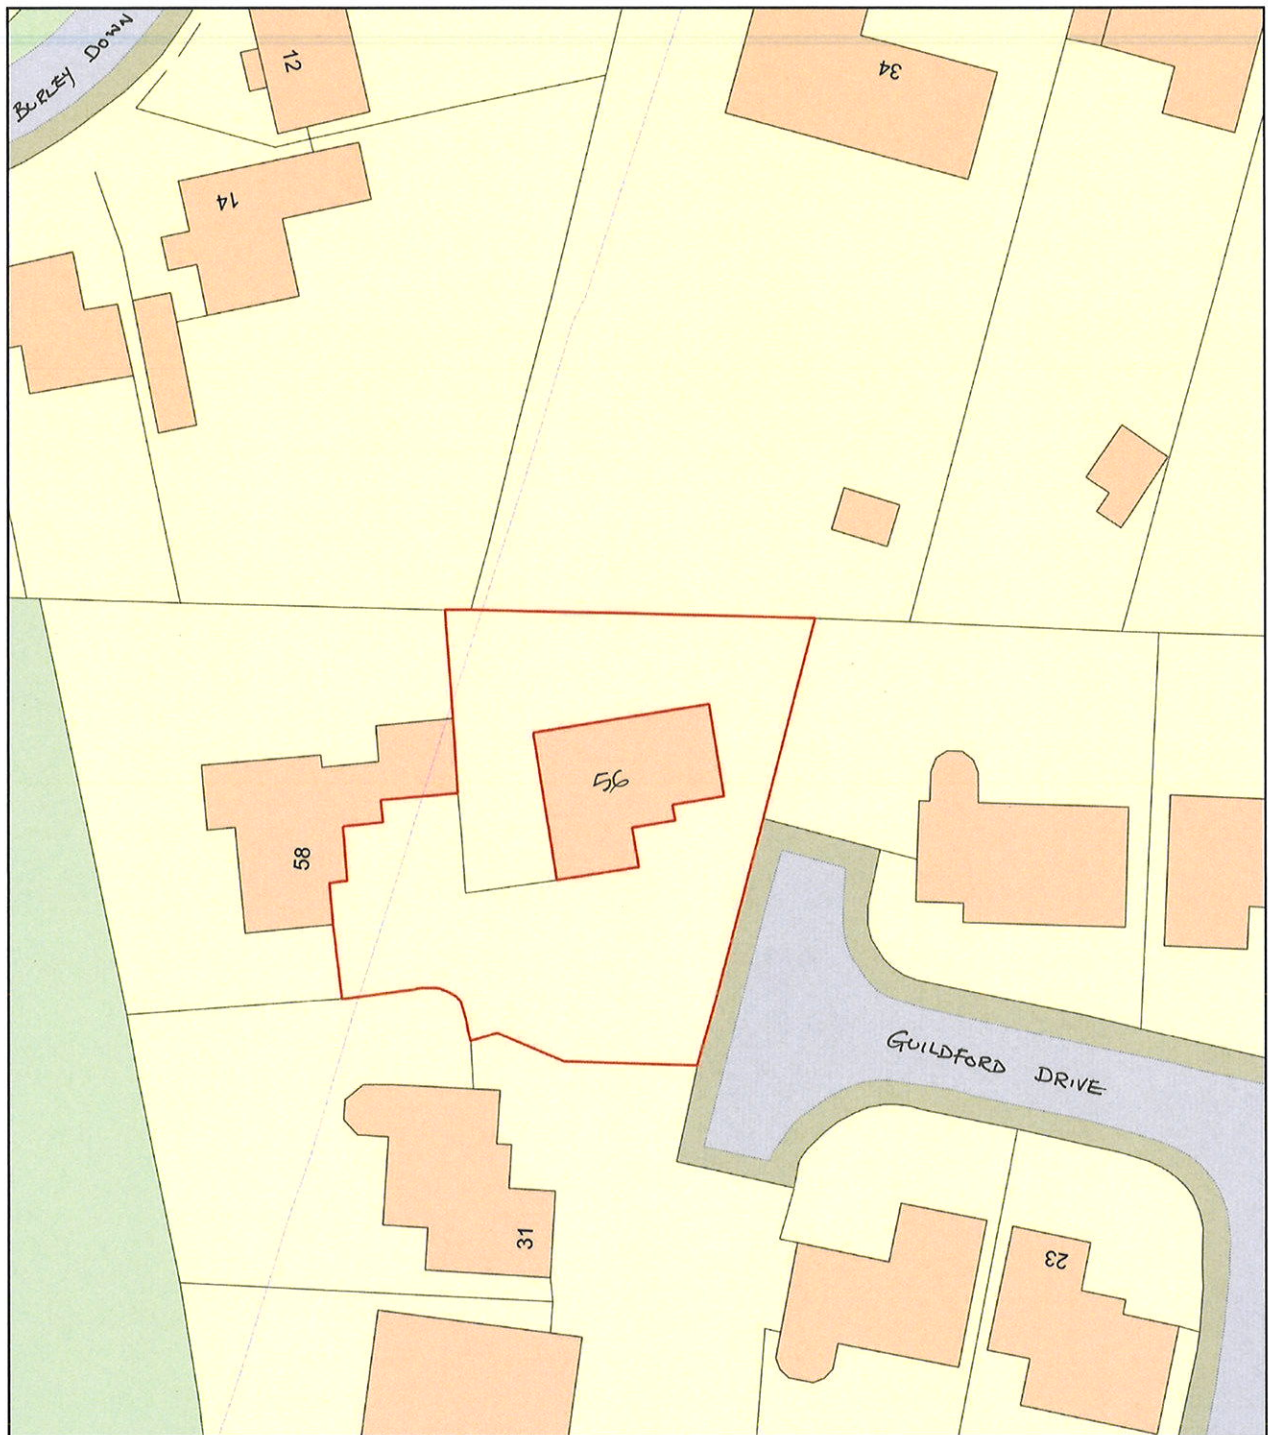

Plan Produced for: Mr Lakin & Mrs Bell

Date Produced: 09 Mar 2023

Plan Reference Number: TQRQM23068172730315

Scale: 1:500 @ A4