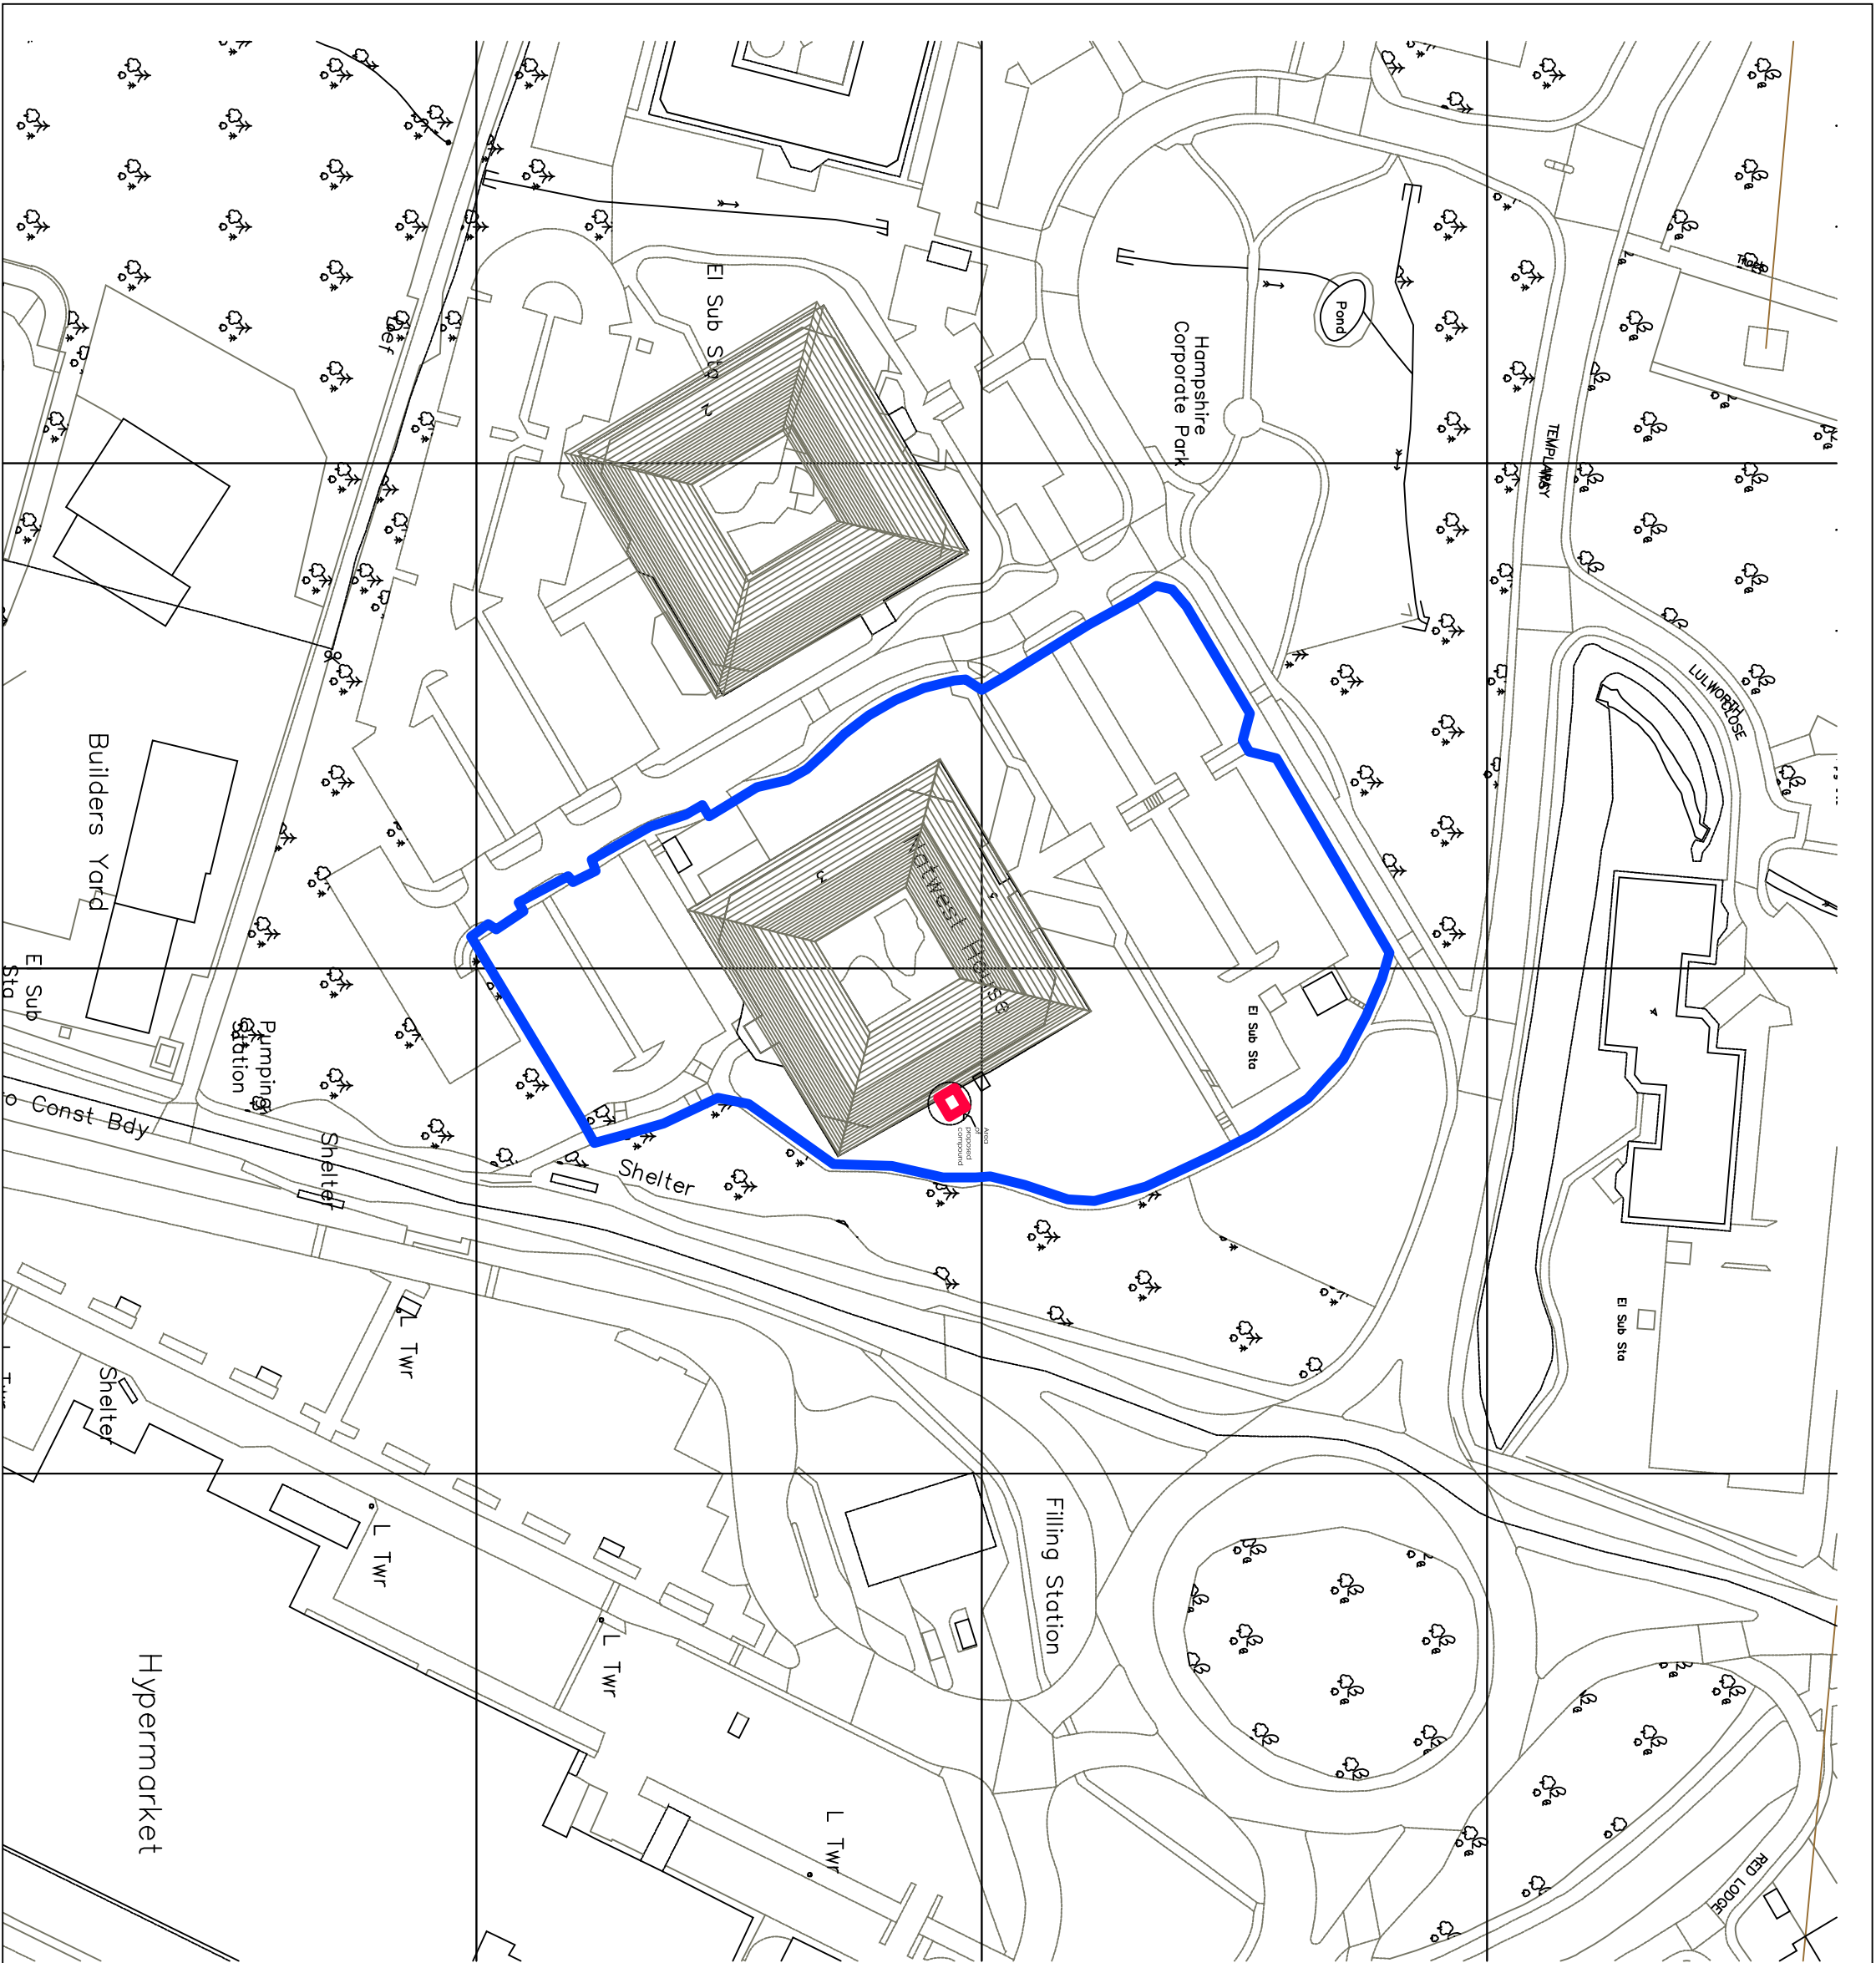


© Crown copyright and database rights 2022 OS 100035409
Reproduction in whole or in part is prohibited
without the permission of Ordnance Survey.

Revisions

A. Plant area enlarged

KHC
KRYPTON HEALTH CONSULTING LTD

THE OLD VICARAGE,
31 CHURCH STREET, FORDHAM,
CAMBRIDGESHIRE, CB7 5NJ

tel 07798 768130 email d.worth@kryptonhc.co.uk

Contract
COMPLETE FERTILITY LTD
IVF FACILITY
Title

HAMPSHIRE HOUSE, EASTLEIGH SO53 3RY
LOCATION PLAN

Date	DEC 2022	Scale	1 : 1250@ A3
Drawing No	J1030 - 500 Rev A		