
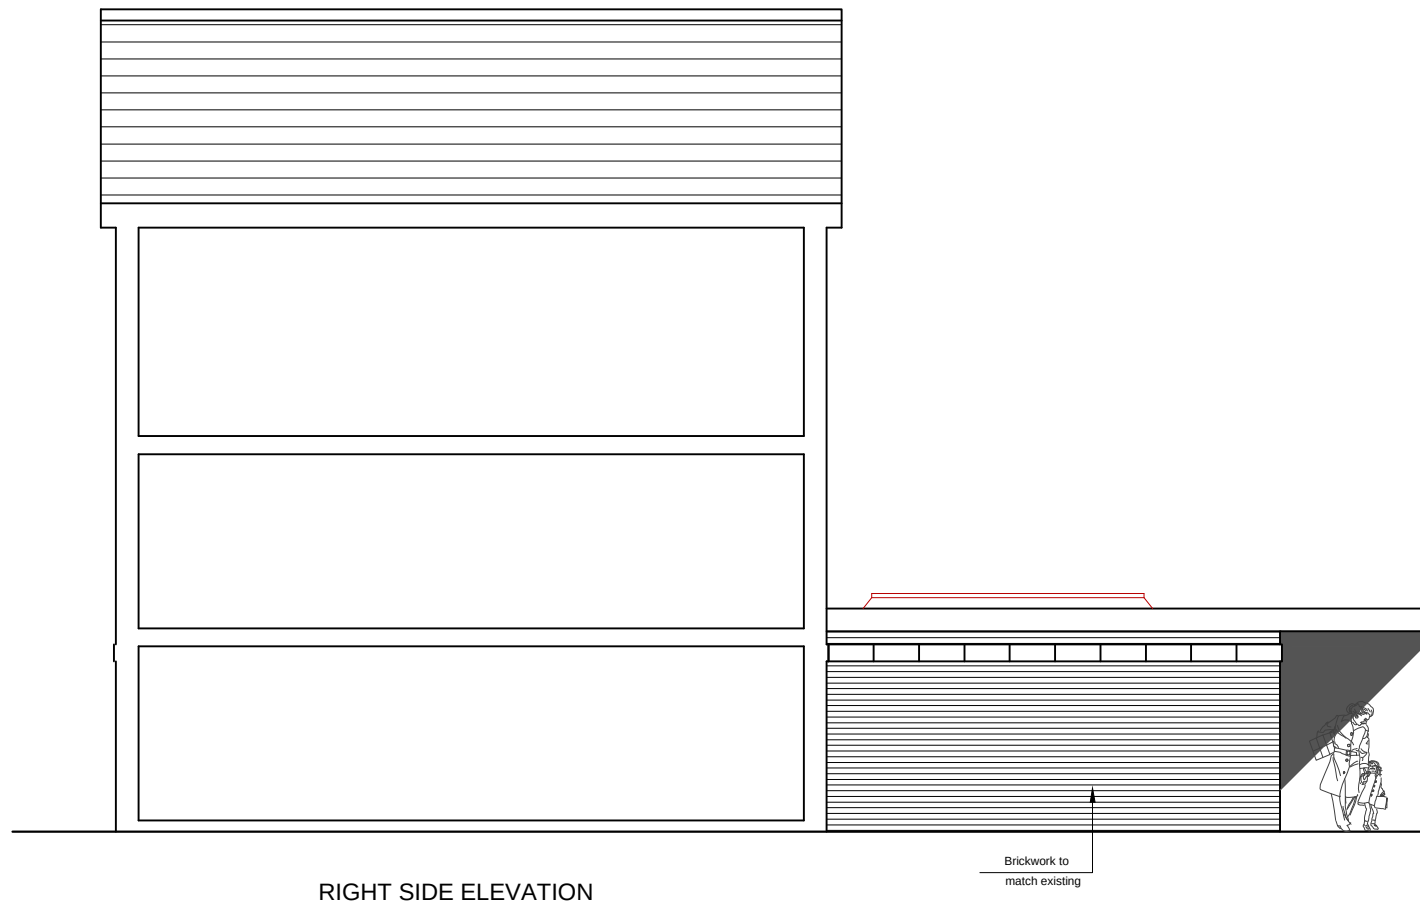
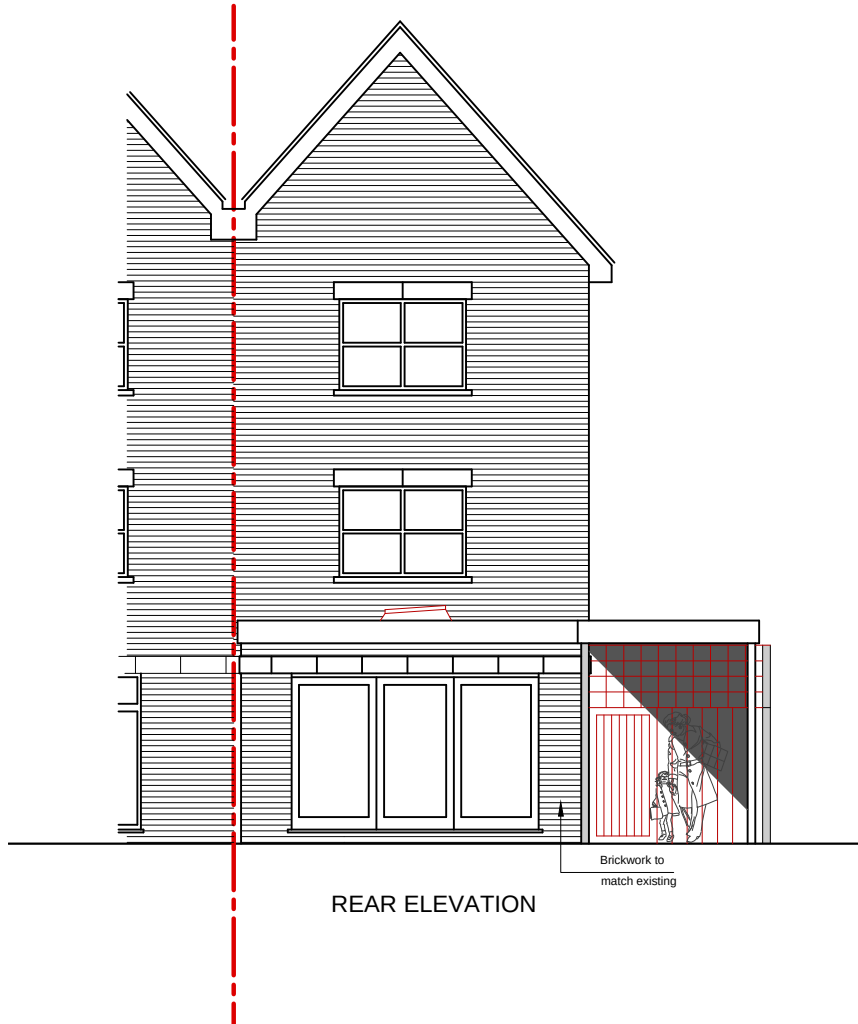
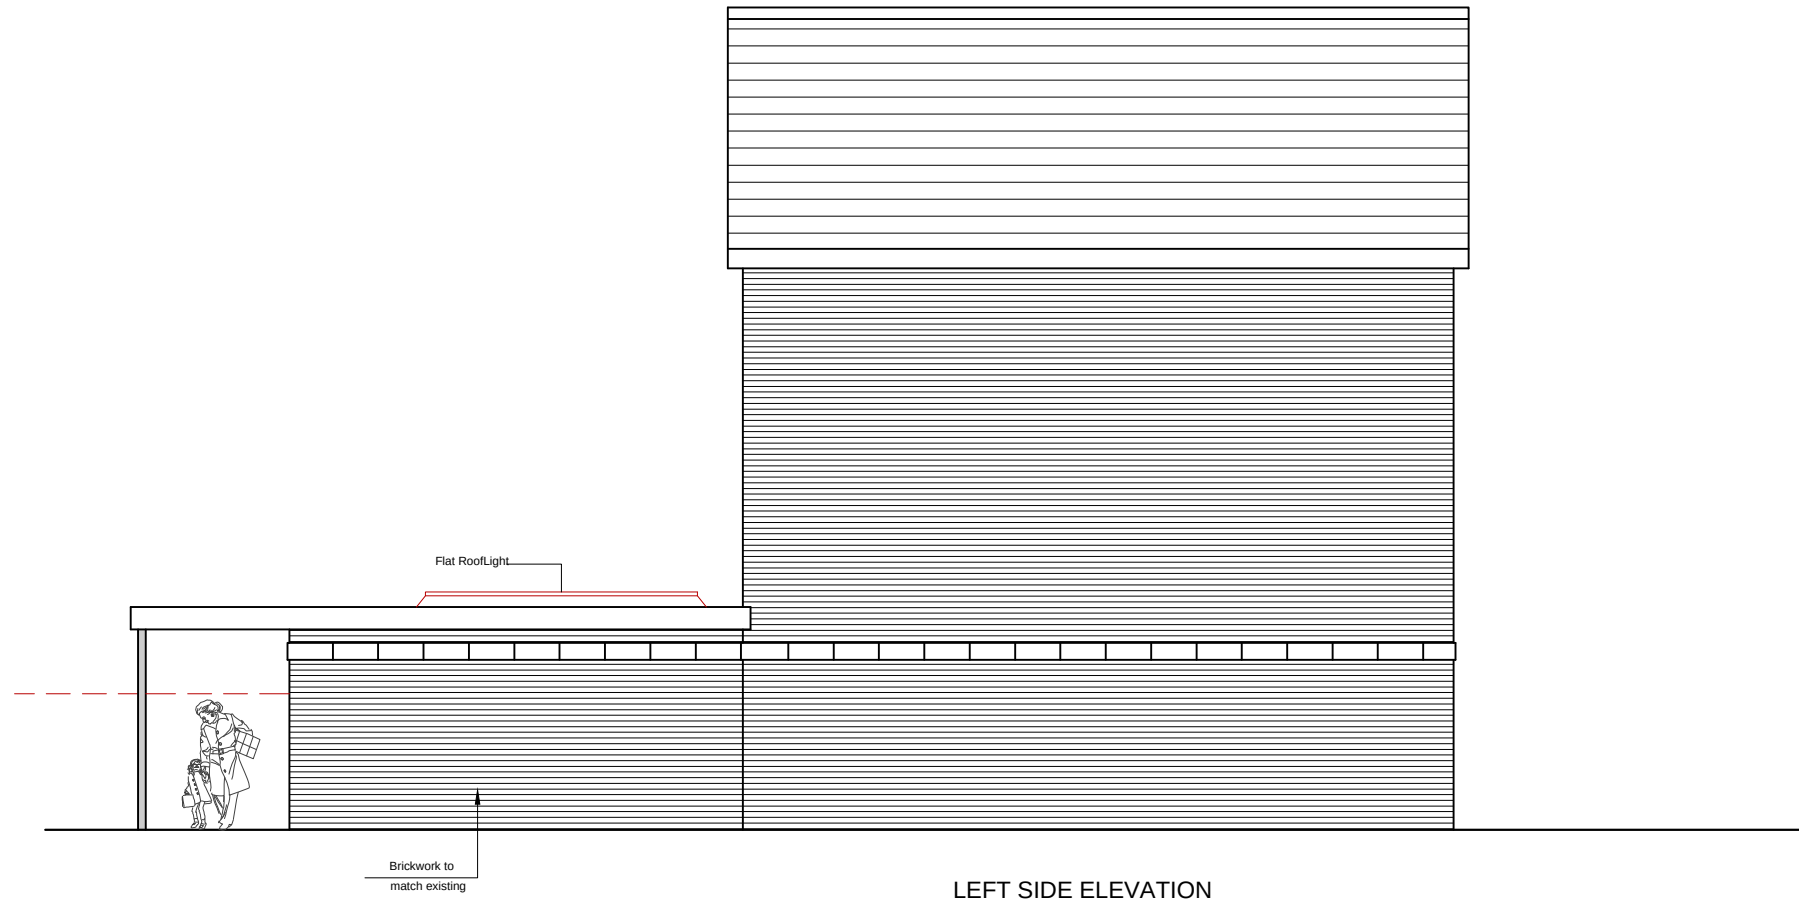


NOTES
This drawing is the copyright of designplace, and may not be copied, altered or reproduced in any way whatsoever without the written authority of designplace.
Consentance to be checked on site prior to commencing any work. Any discrepancies should be reported to designplace immediately.
If in doubt ask.

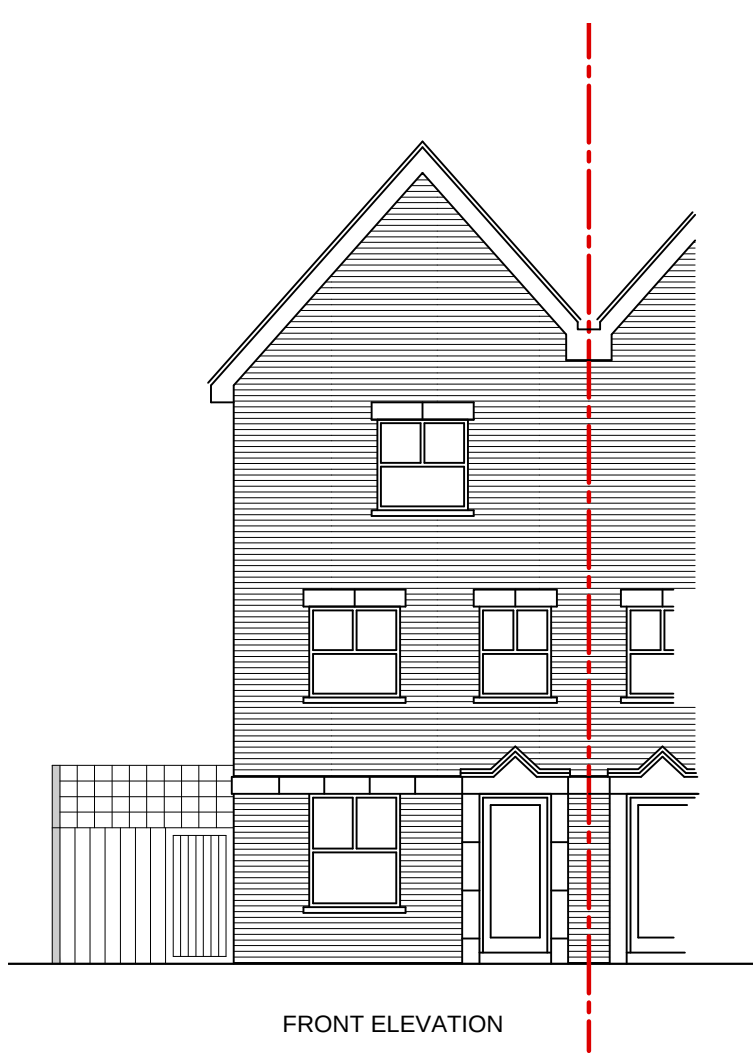

Revision - A Minor Amendment / Issued for planning 11-04-23 MA

PROJECT

Proposed Single Rear Extension
18 Hawkins Way,
Eastleigh SO50 9QN

STATUS

Planning Application

CLIENT TITLE

Mr & Mrs Hassell Elevations - PROPOSED

DRAWING NO. REVISION

0704-PL05 A

SCALES DATE DRAWN

1/100 @A3 Apr 23 MA

design&place
Architectural Design + Planning
tel: 02383 550190
email: info@designplace.com
website: www.designplace.com