

Notes

This drawing is © Boyle & Summers and may not be reproduced, copied or altered in any way without written authority.

Other than for the purposes of planning, do not scale these drawings. Use written dimensions only. All dimensions to be checked on site prior to commencement of work.

Ordnance Survey Data


The Ordnance Survey data used in this drawing is © Crown Copyright. All rights reserved. Licence no. 100022432.

Site and plot boundaries are shown indicatively only and subject to confirmation.


Drawing Notes

Hit and miss fencing secured to concrete block support, sat on existing car park surface.


For further details of external plant equipment refer to accompanying data sheets.

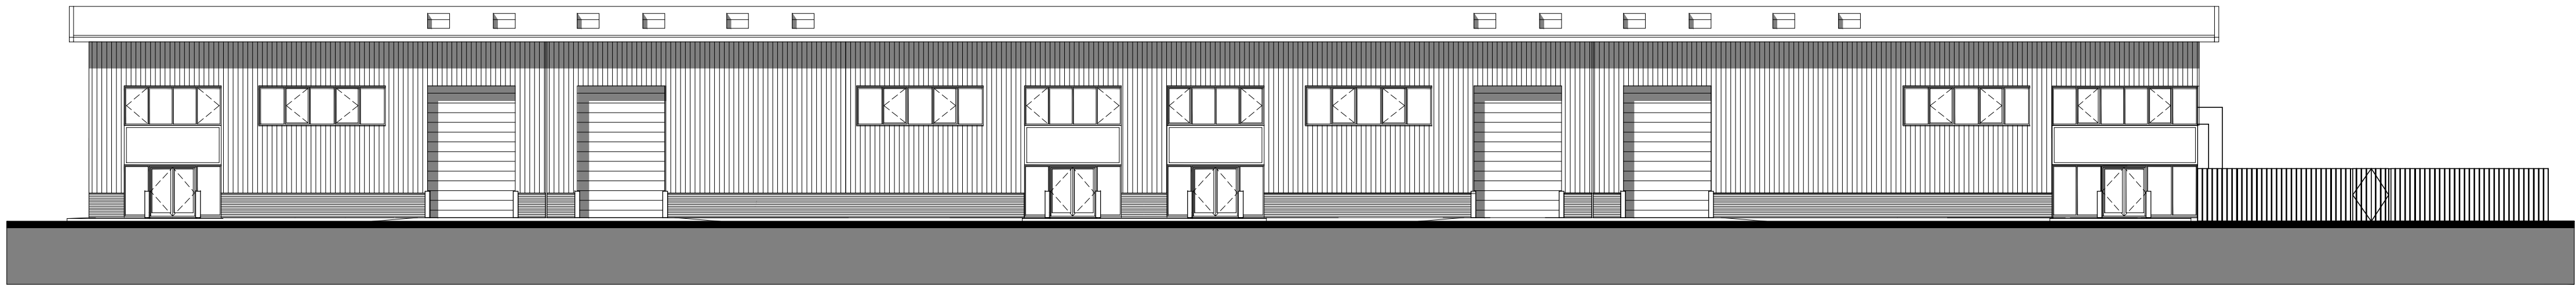


1 West Elevation
1:200

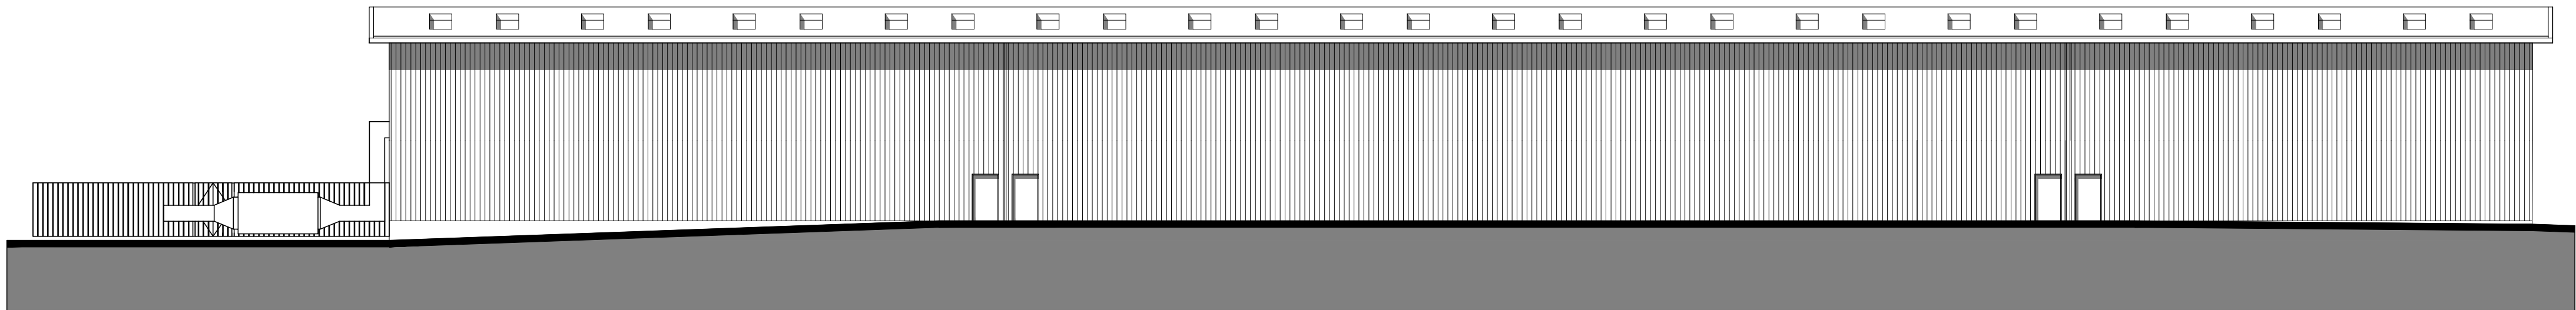

3 East Elevation
1:200

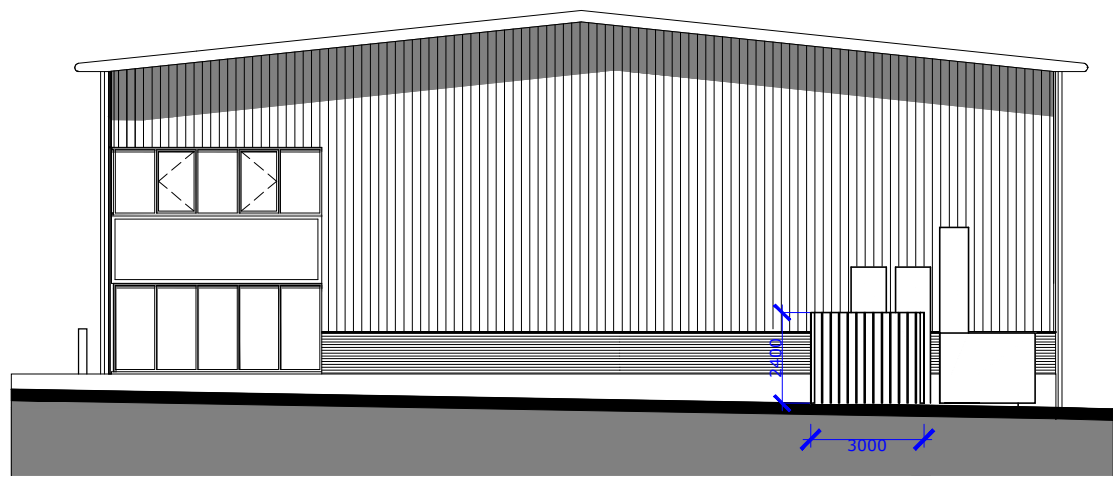

2 South Elevation
1:200

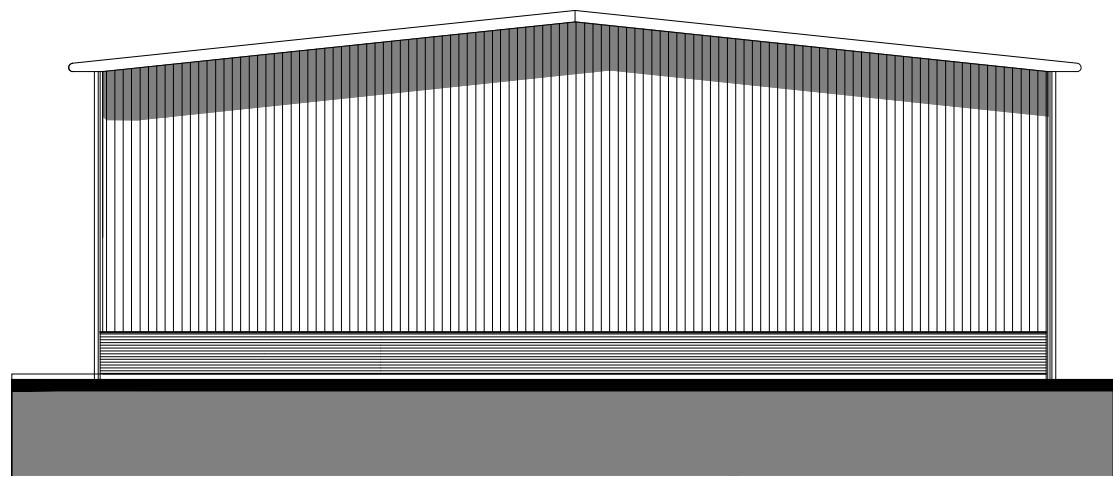

4 North Elevation
1:200

PLANNING



Rev A 12-04-23 South and North elevations updated to reflect proposed plant position. JL JL

Proposed Elevations

GLW - BSL - ZZ - XX - DR - A - 4001 - PL - A MAR 2023
21091: Hamilton Business Park 1:200 @ A1
Hedge End Drawn ER
Client: Ocean Infinity Checked SS

Suite E, Ferry House
Canute Road
Southampton
Hampshire
SO14 3FJ

023 8063 1432
boyleandsummers.co.uk

Boyle & Summers