
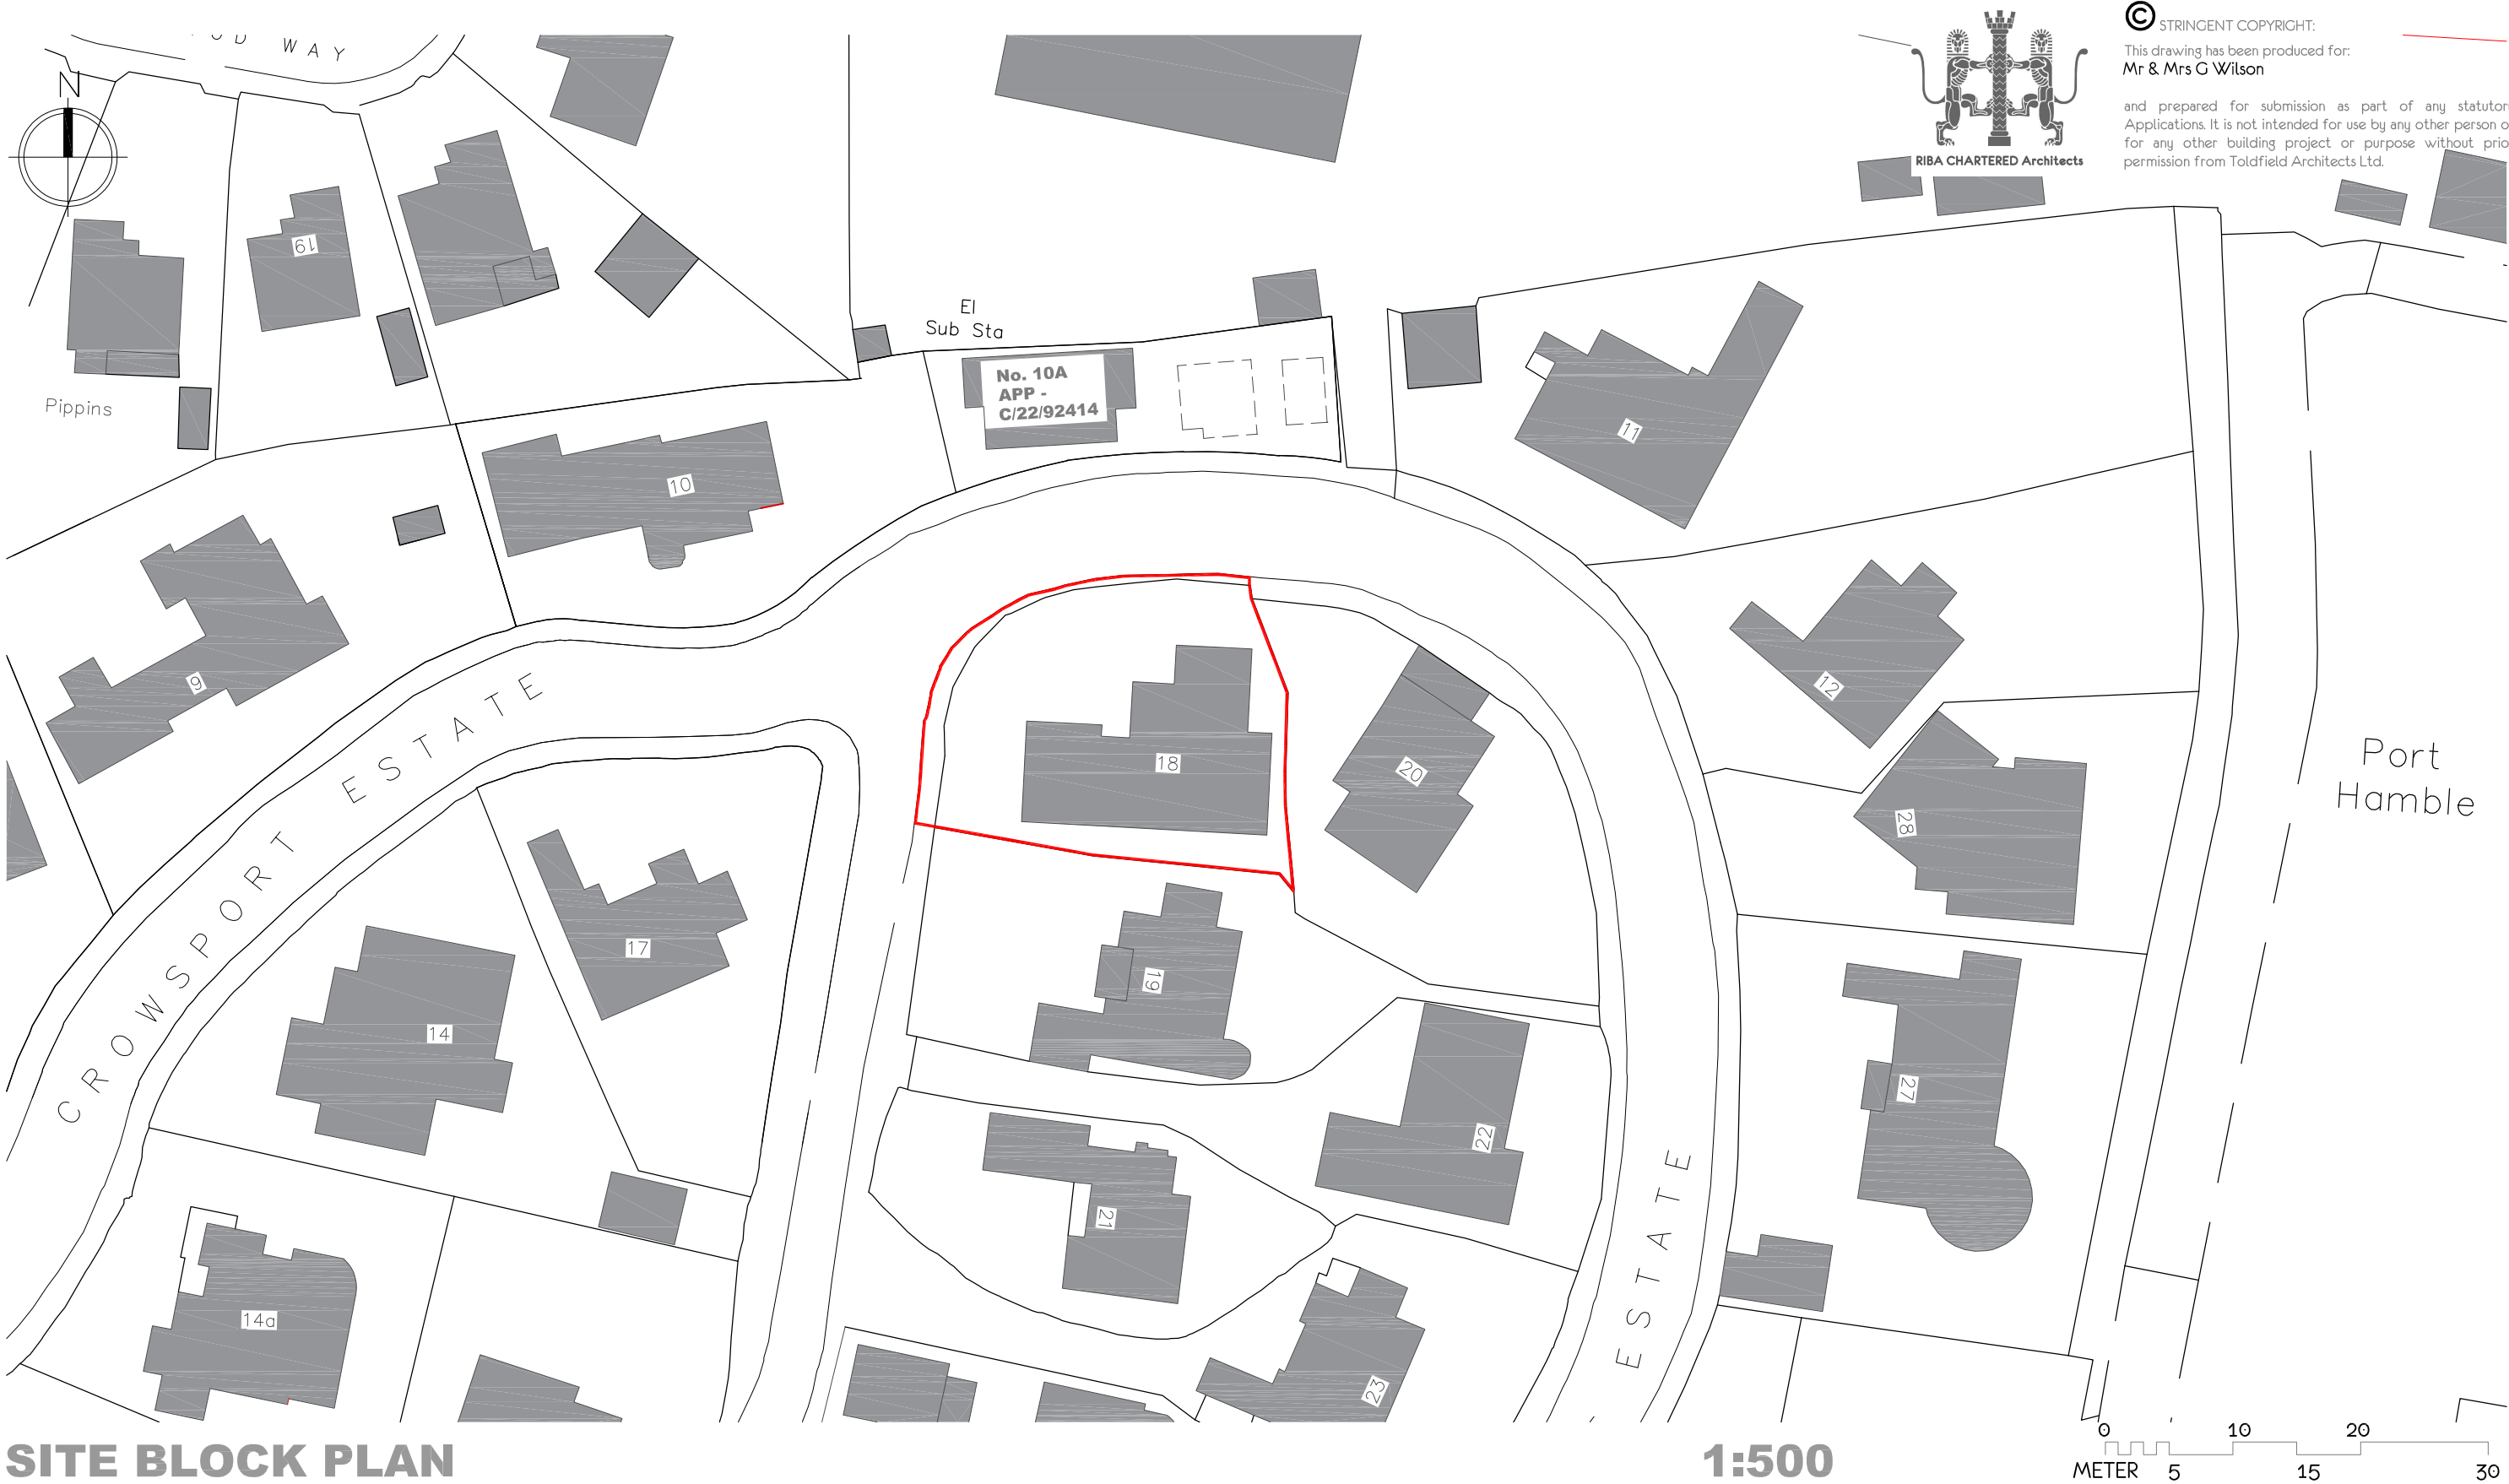


© STRINGENT COPYRIGHT:
This drawing has been produced for:
Mr & Mrs G Wilson
and prepared for submission as part of any statutory
Applications. It is not intended for use by any other person or
for any other building project or purpose without prior
permission from Toldfield Architects Ltd.

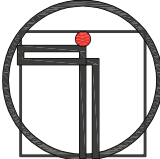

TOLDFIELD
ARCHITECTS

Toldfield Architects Ltd
5 Freemantle Business Centre
152 Millbrook Road East
Southampton
SO15 1JR
Tel: 023 80 236165

Emails:
info@toldfieldarchitects.co.uk
adi@toldfieldarchitects.co.uk
kourosh@toldfieldarchitects.co.uk
Web: www.toldfieldarchitects.co.uk

Project Name and Address: The Swallows, 18 CrowSPORT Estate, Hamble Le Rice, Hambledon. SO31 4HG		Project Ref:	Origin:	Zone:	Level:	Type:	Role:	Number:	Rev:		
Client: Mr & Mrs Wilson		221202	TA	-	-	-P	-A	-P02	-		
Drawing Title: Site Block Plan		Status: Householders Planning Application									
		TA Code:	Project Stage:	Sheet @ A3:		Date:				AP	
		221202	Planning	1:500		Jan 2023		Rev:	Comments:	Dr:	Ch: