





EXISTING REAR ELEVATION 1:100

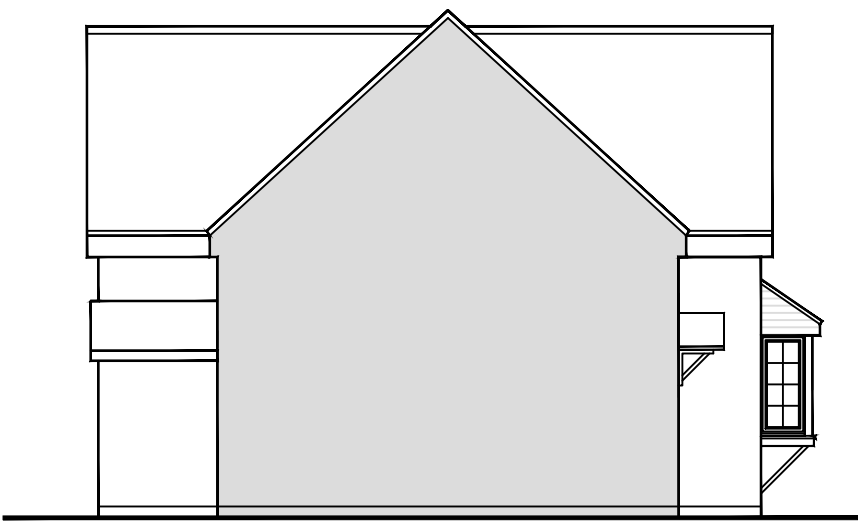

EXISTING SIDE ELEVATION 1:100
at party wall





EXISTING FRONT ELEVATION 1:100

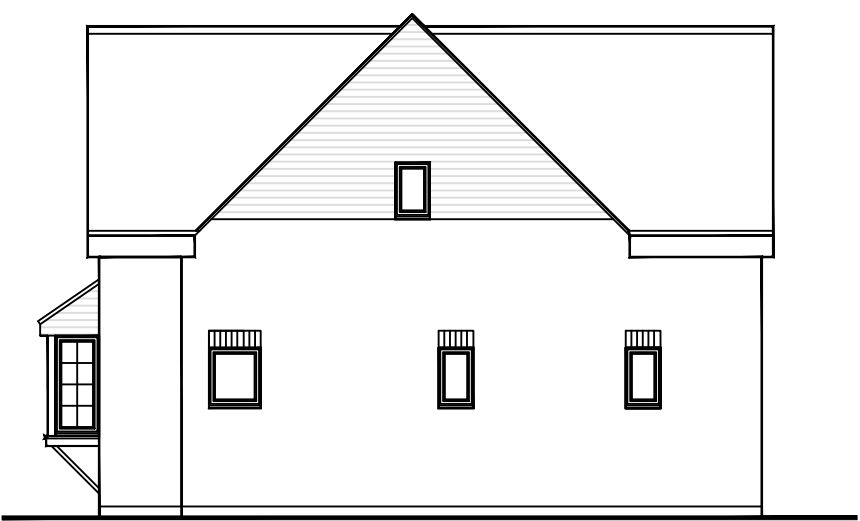

EXISTING SIDE ELEVATION 1:100

Scale bar 1:100

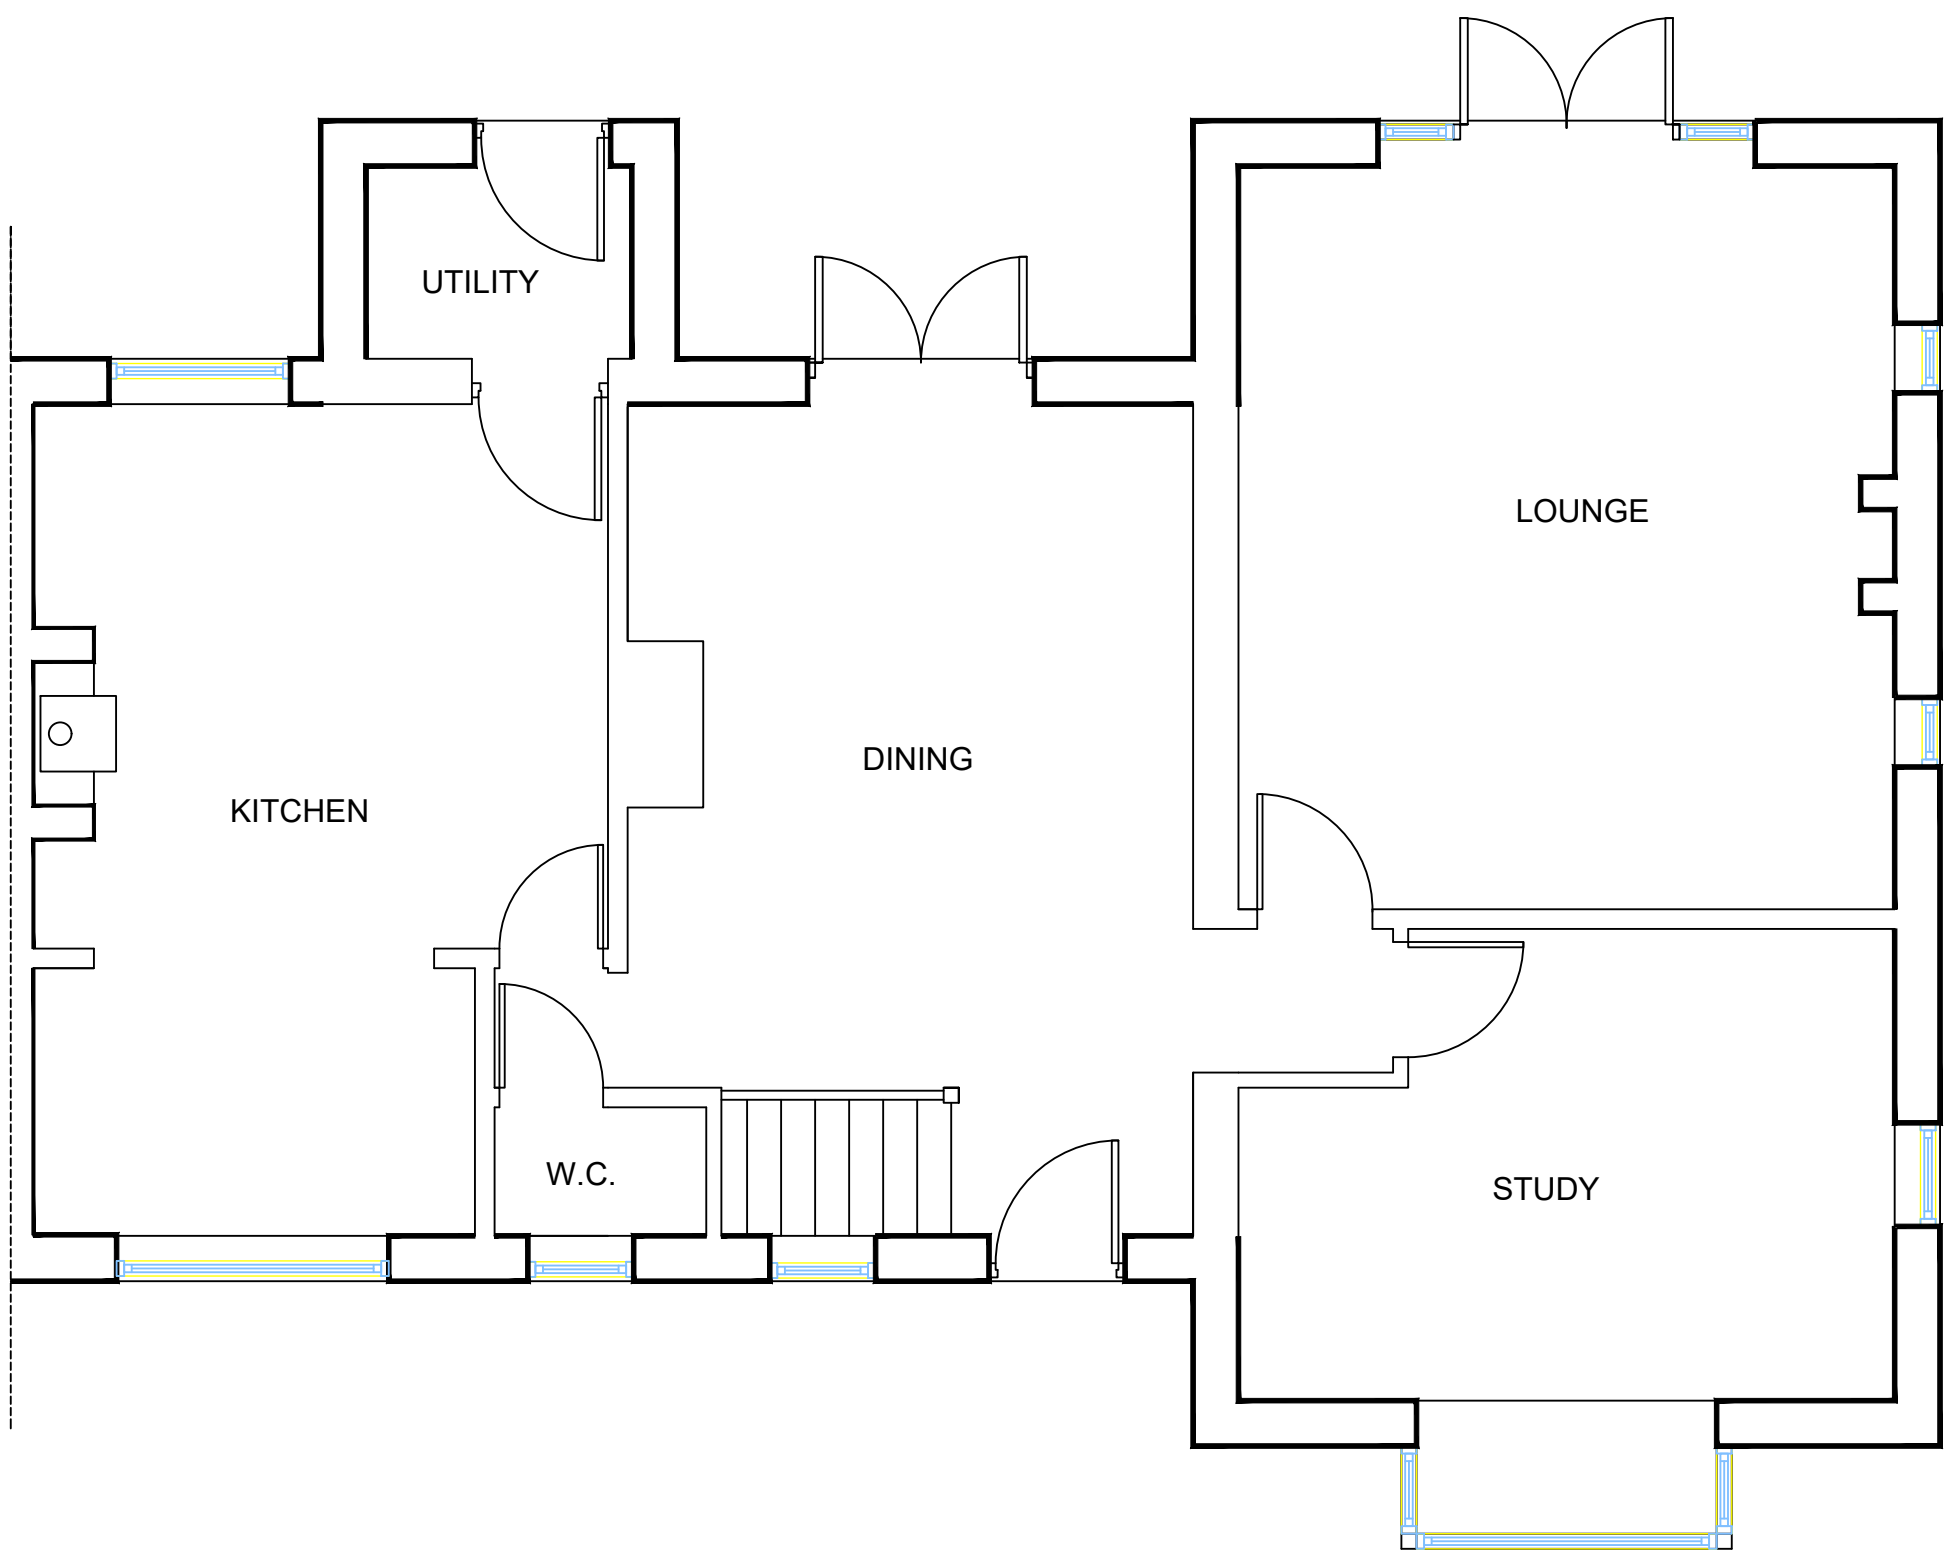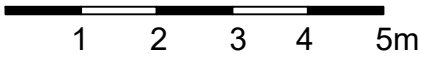

EXISTING GROUND FLOOR PLAN 1:50

Scale Bar 1:50



PROPOSED BAY TO KITCHEN

at

4 KNOWLE LANE
HORTON HEATH
HAMPSHIRE
SO50 7DZ

Client

Mr I Mitchell

EXISTING ELEVATIONS AND FLOOR PLAN

BUILDING PLANS & ESTIMATING

9 The Close
Holbury
Southampton
Hampshire
SO45 2PG

Email abbott.bob@sky.com
Tel 07795 692060