



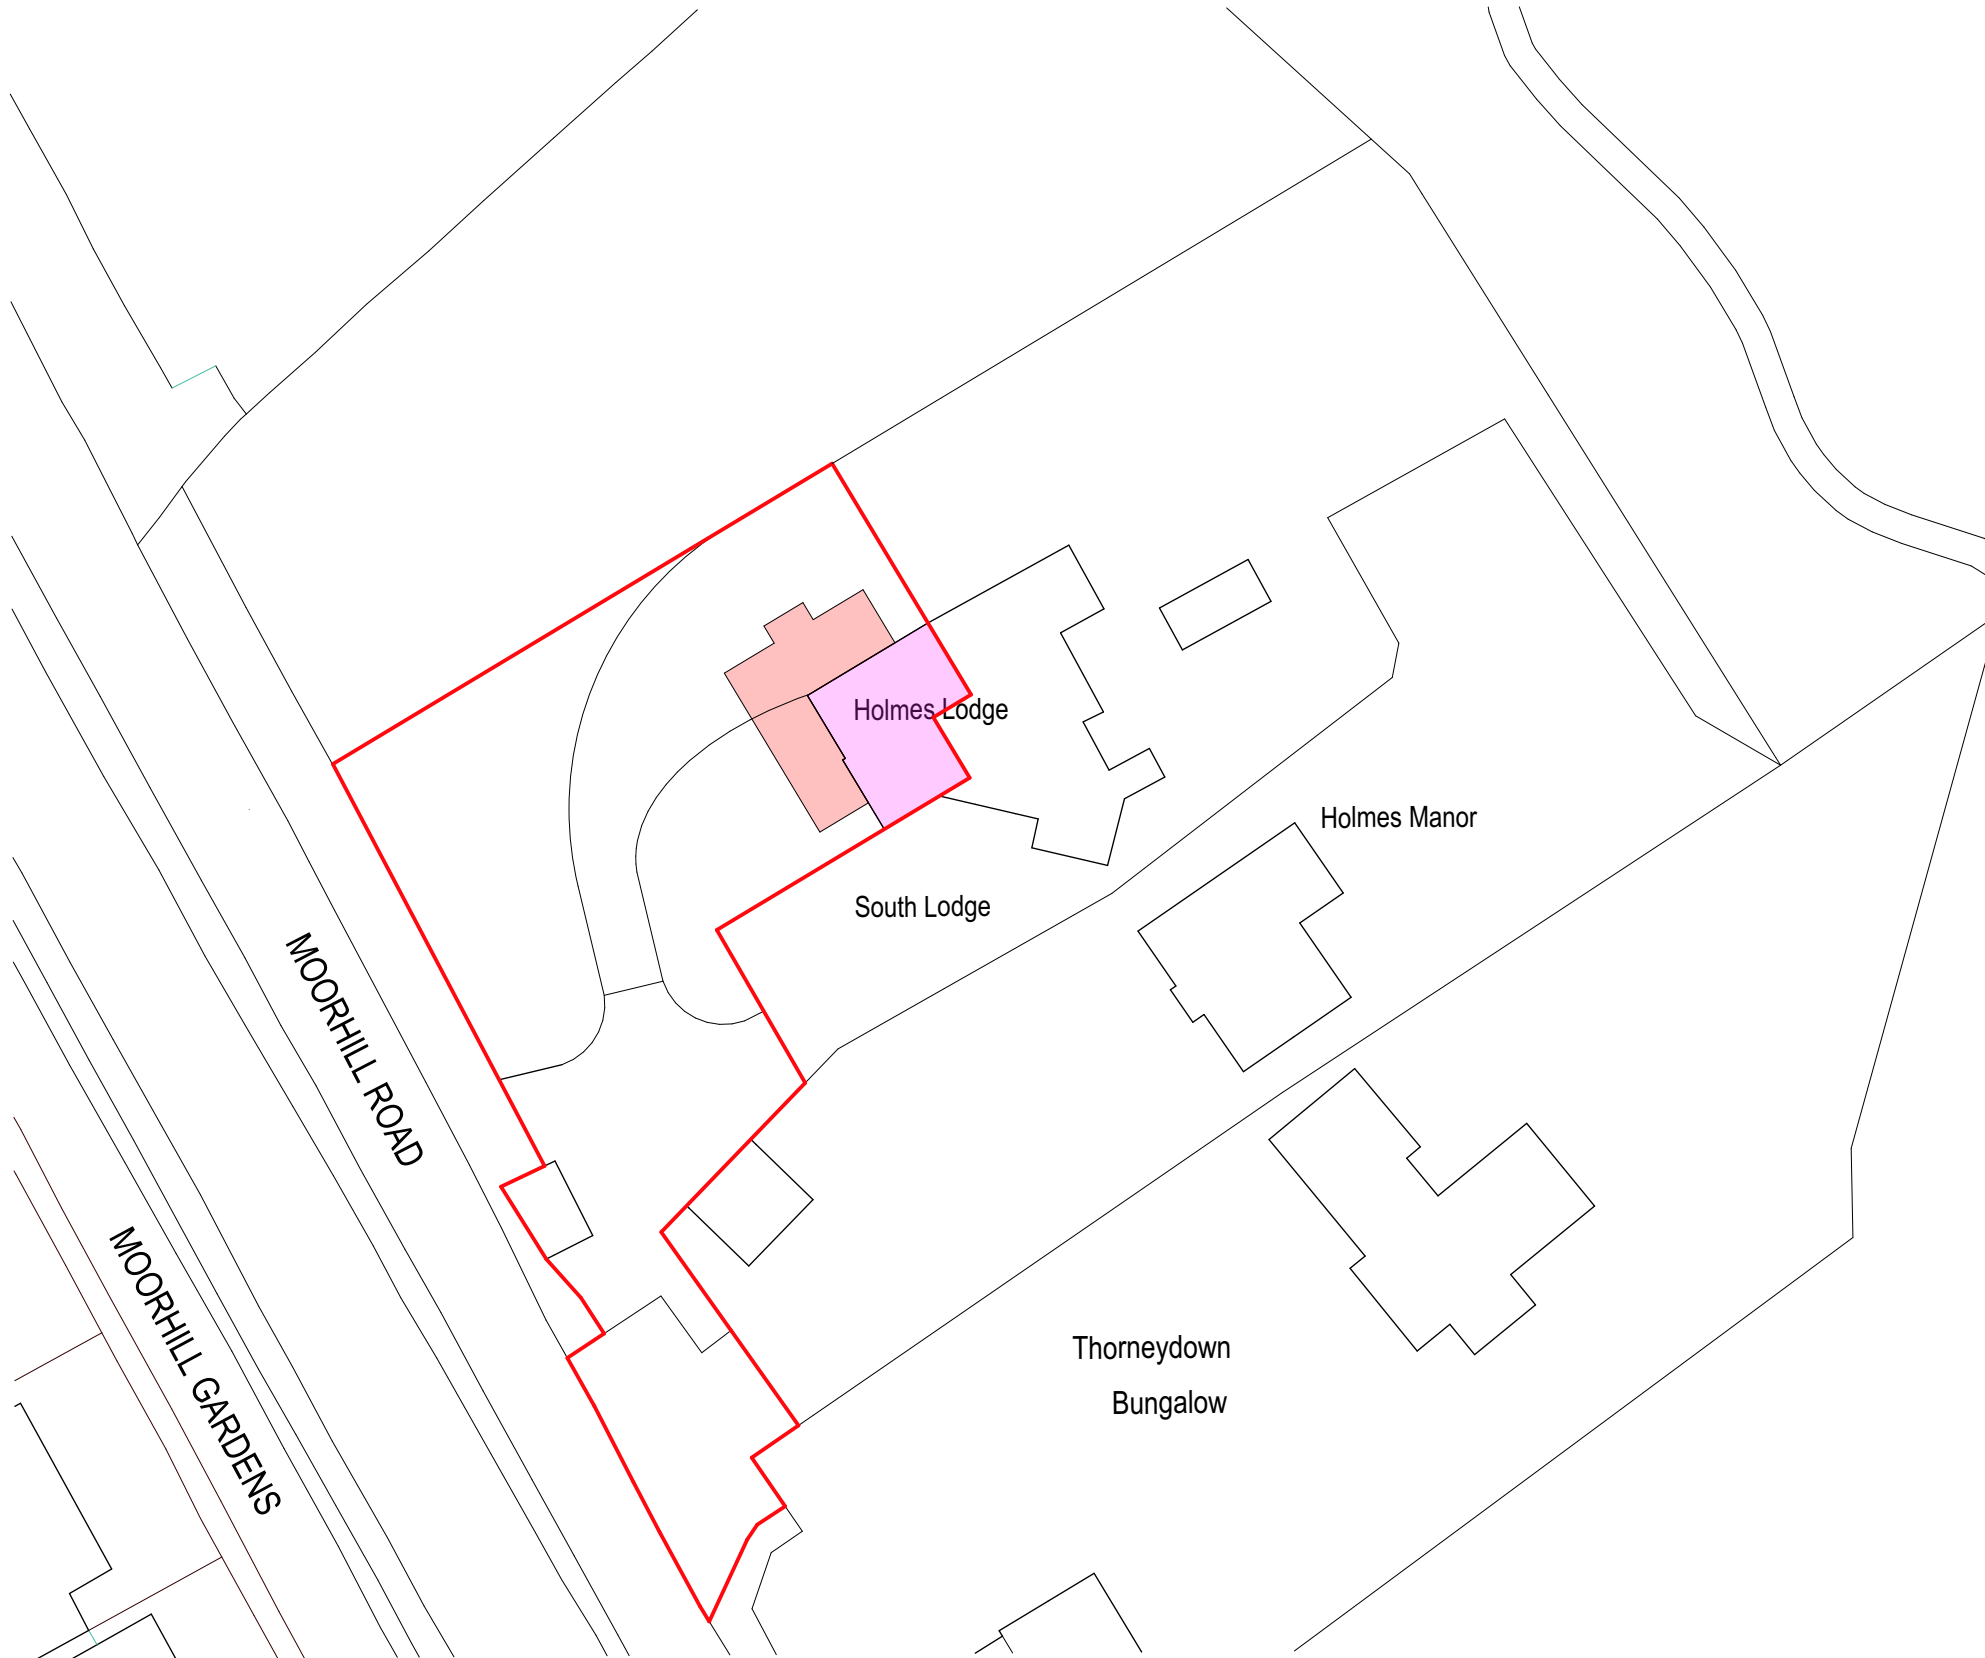



Ordnance Survey, (c) Crown Copyright 2023. All rights reserved. Licence number 100022432

block plan

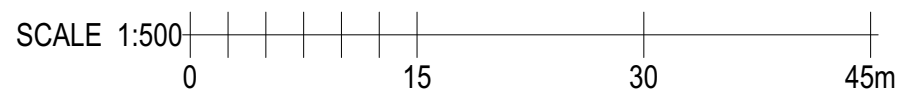

Ordnance Survey, (c) Crown Copyright 2023. All rights reserved. Licence number 100022432

location plan

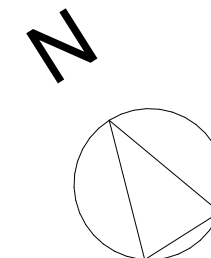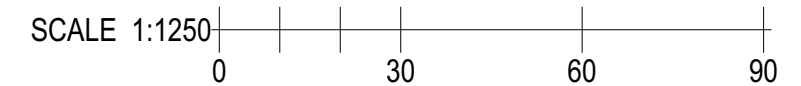

IAN WOOD DESIGN CONSULTANT

14 Garfield Road ♦ Bitterne ♦ Southampton SO19 4BZ ♦ Hampshire
Phone 023 8033 3810 or 01489 773569

Client MR D MORRIS

Project HOLMES LODGE
MOORHILL ROAD
WESTEND SO30 3AY

Drawing Title
BLOCK AND LOCATION PLANS

Drawing DH01_SK03 Rev
Date APRIL 2023 Scale 1 : 500 & 1250 at A3