


24 West Road

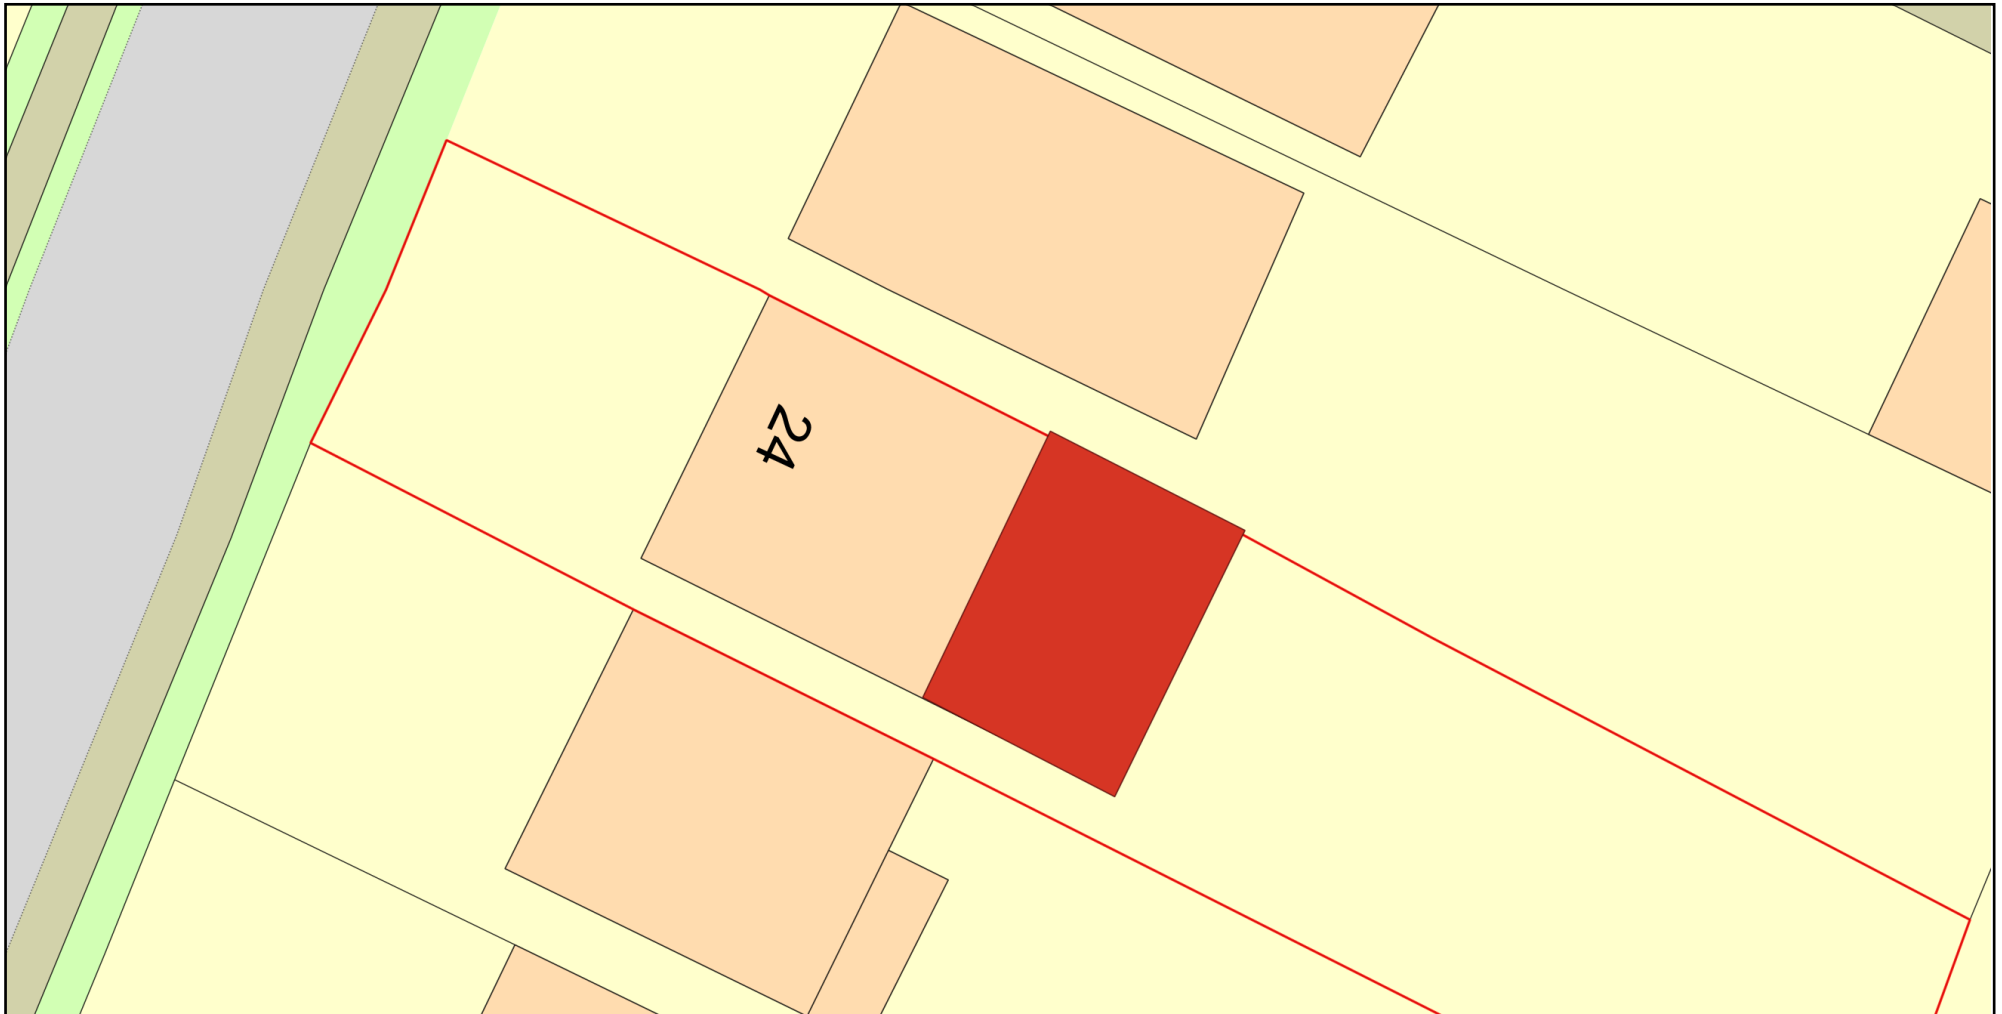

0 10
Metres



Plan Produced for: Vince Bennett

Date Produced: 23 Mar 2023

Plan Reference Number: TQRQM23082180835321

Scale: 1:200 @ A4

© Crown copyright and database rights 2023 OS 100042766

